




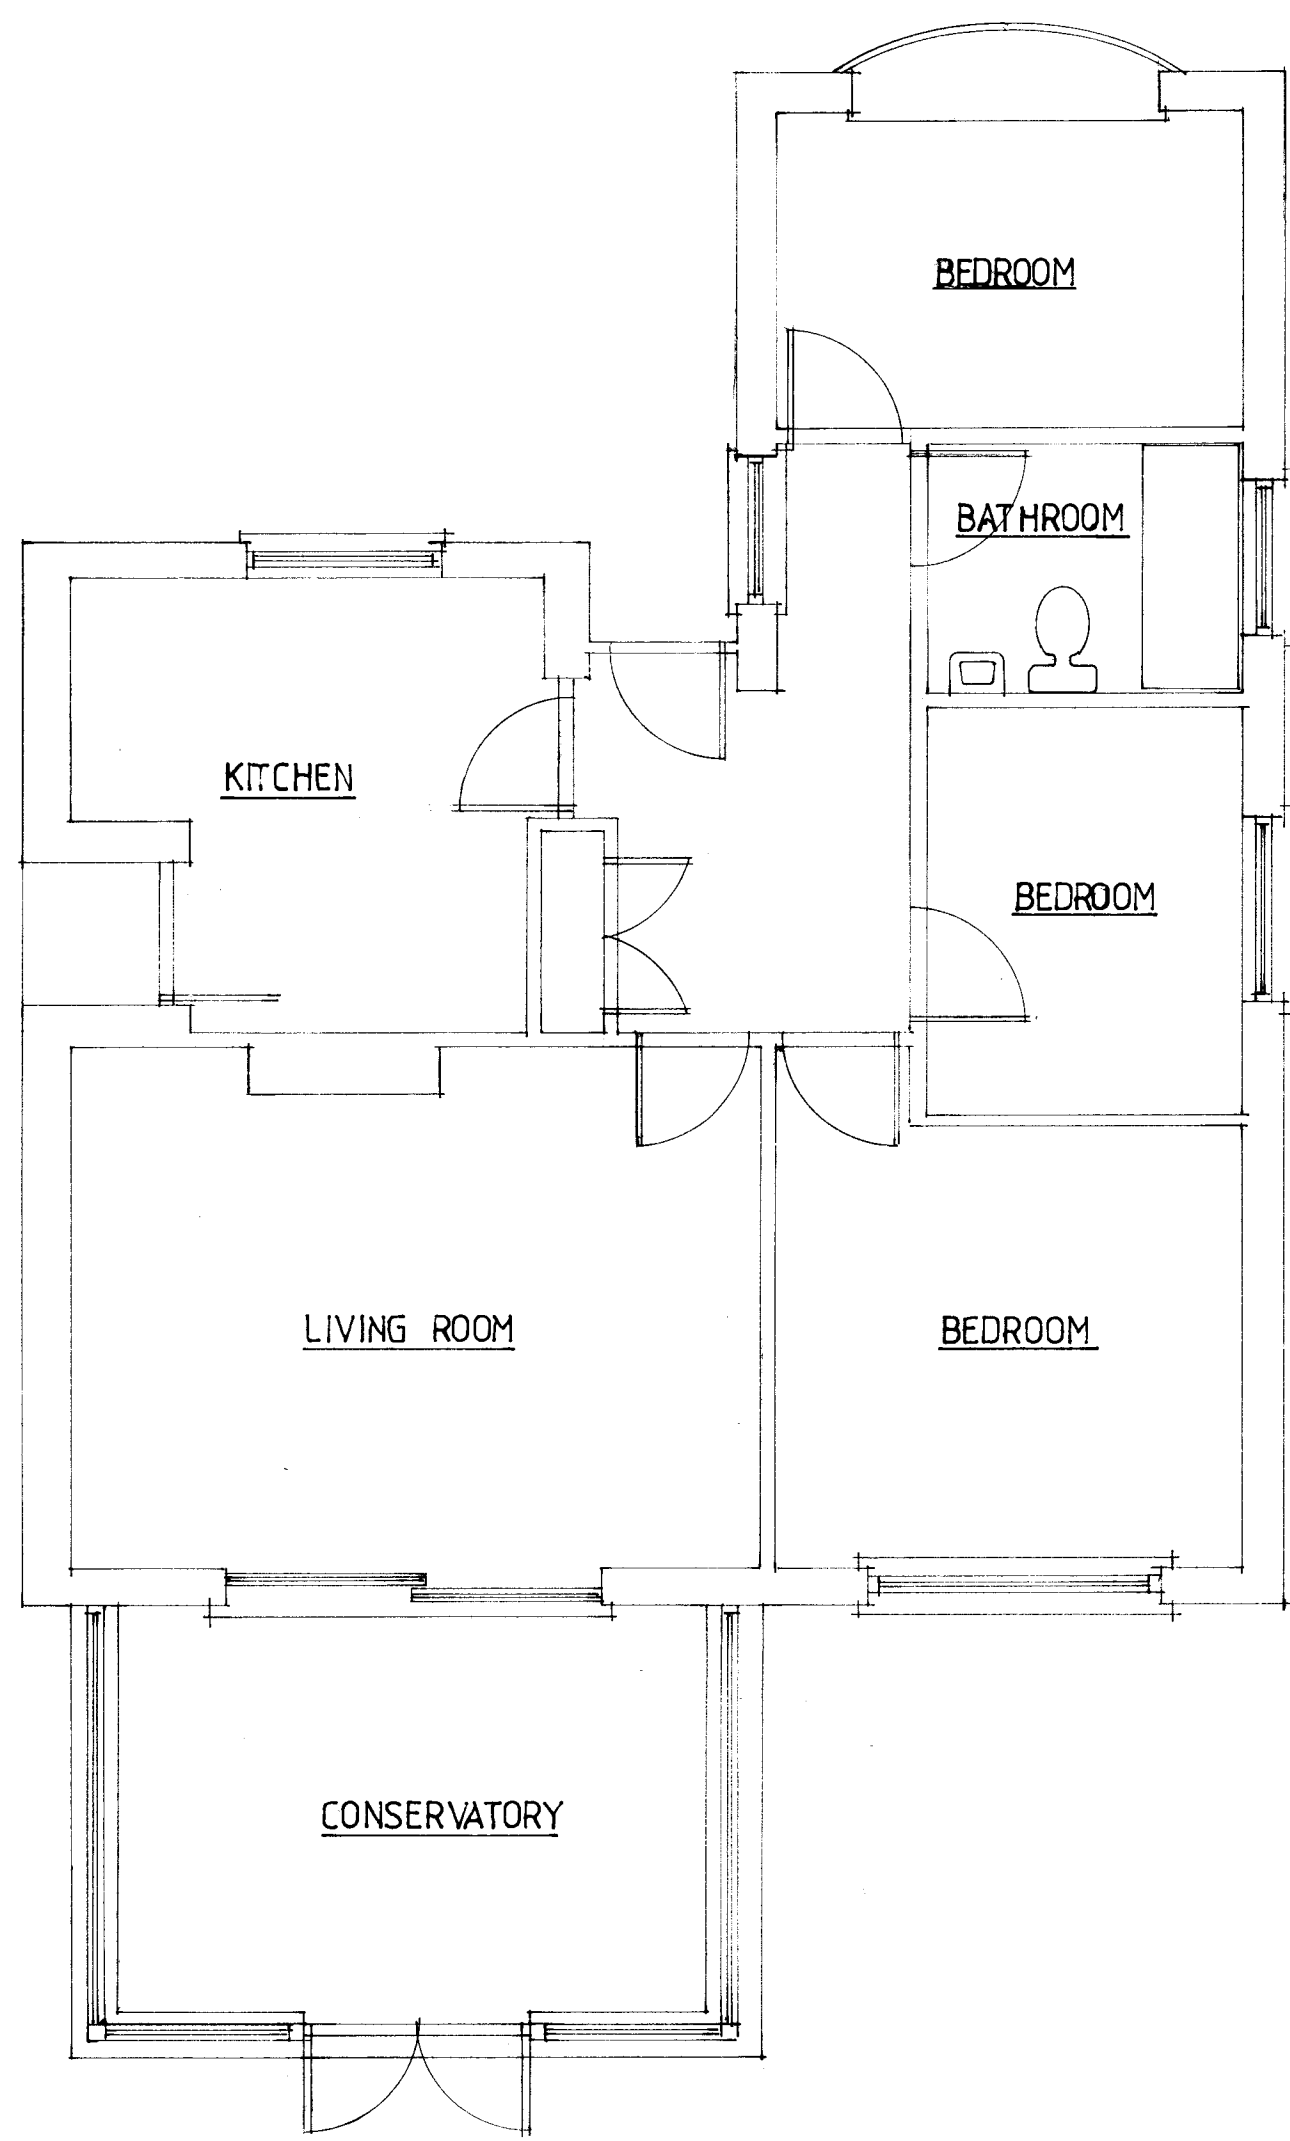


EXISTING GROUND FLOOR

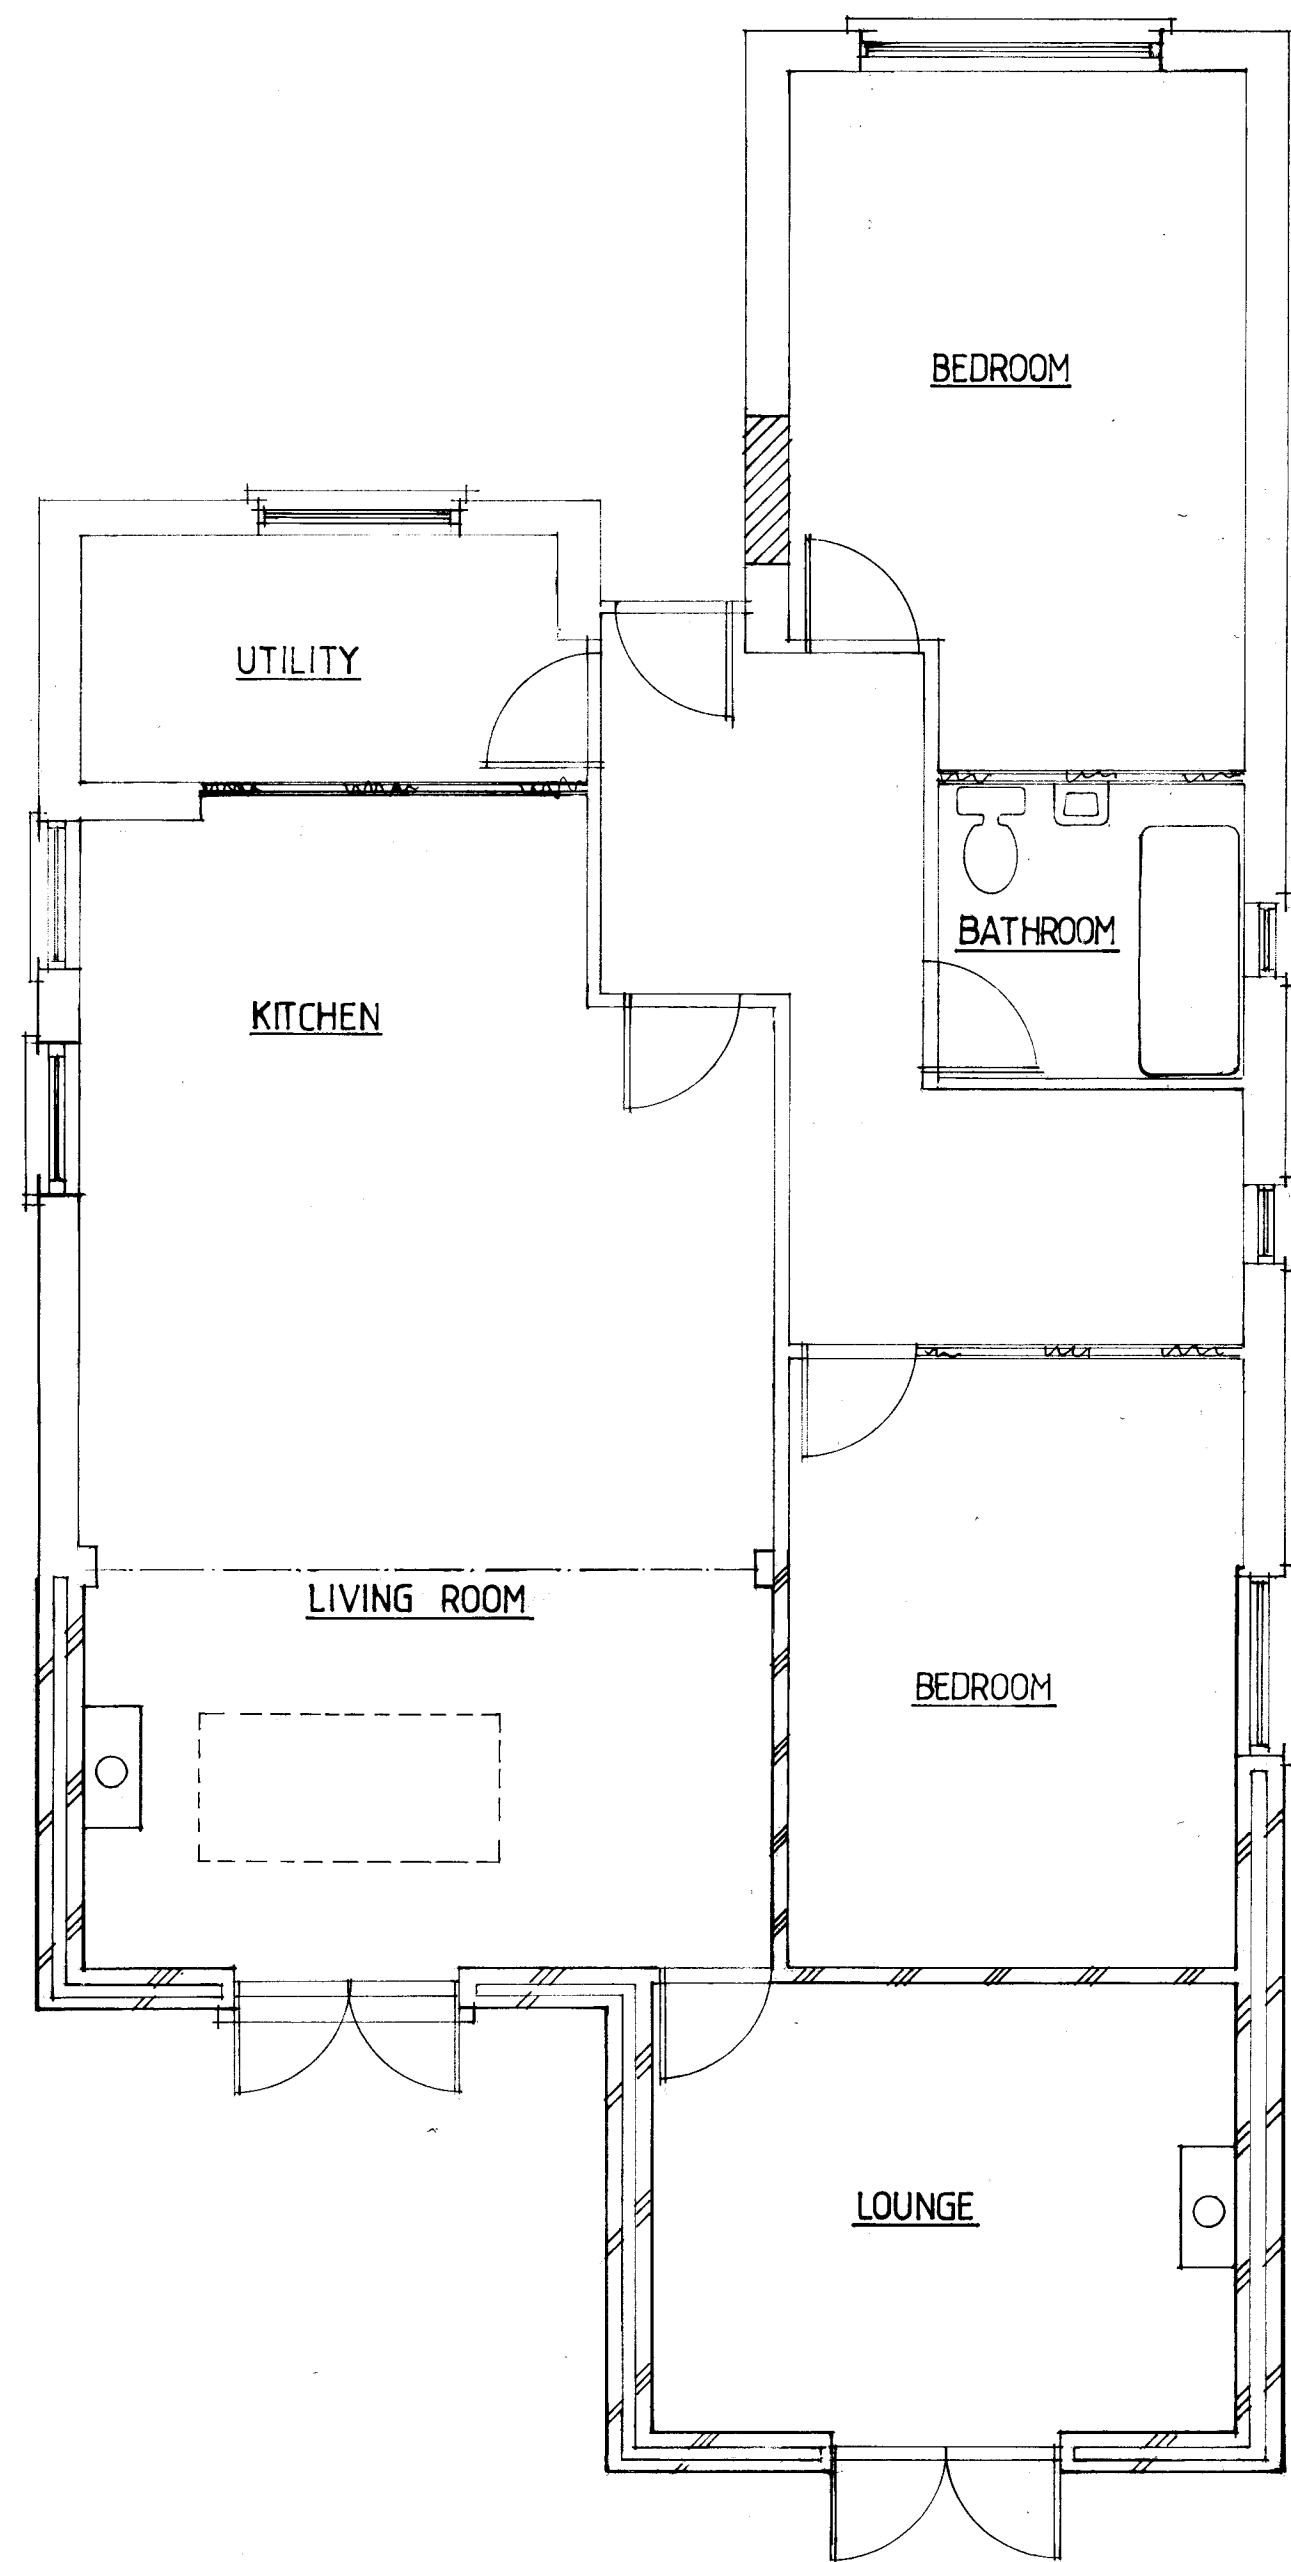


PROPOSED GROUND FLOOR

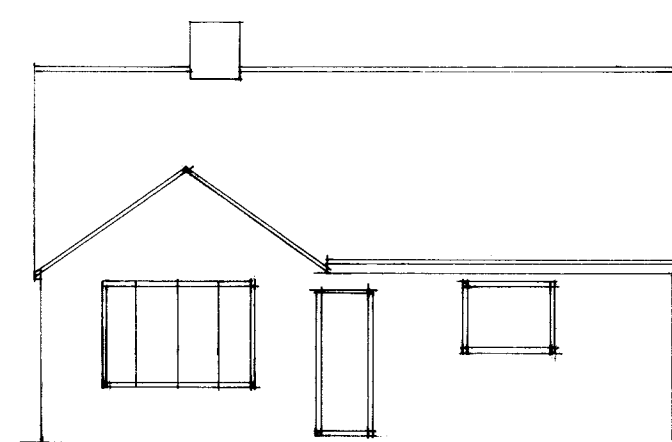


EXISTING FRONT

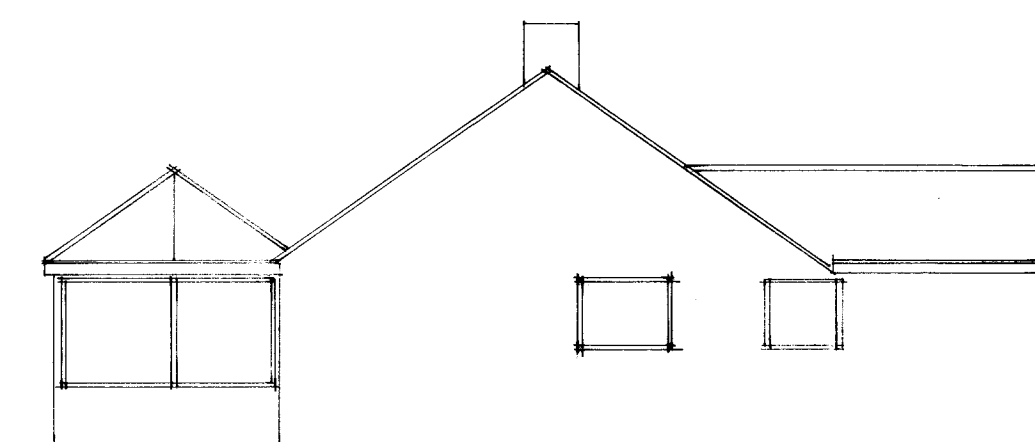


EXISTING SIDE

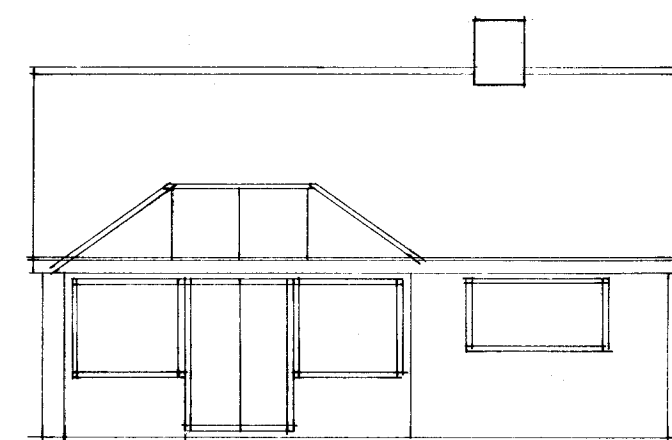

EXISTING REAR




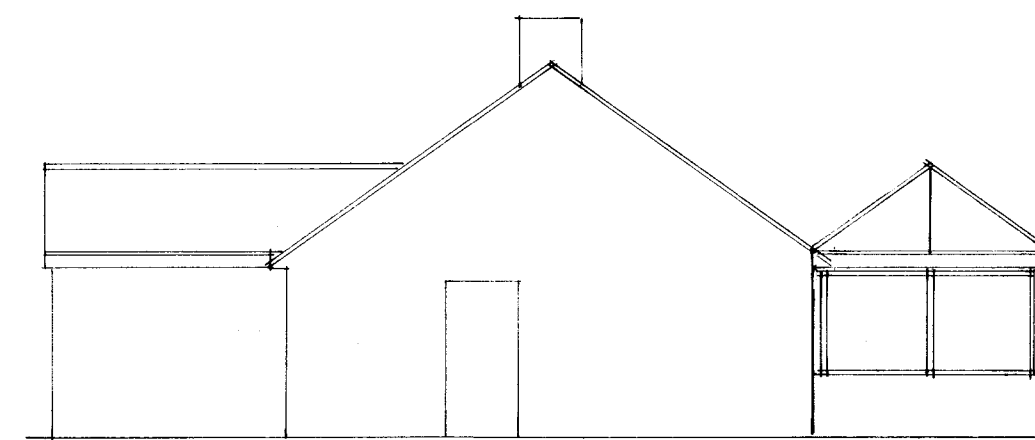


EXISTING SIDE

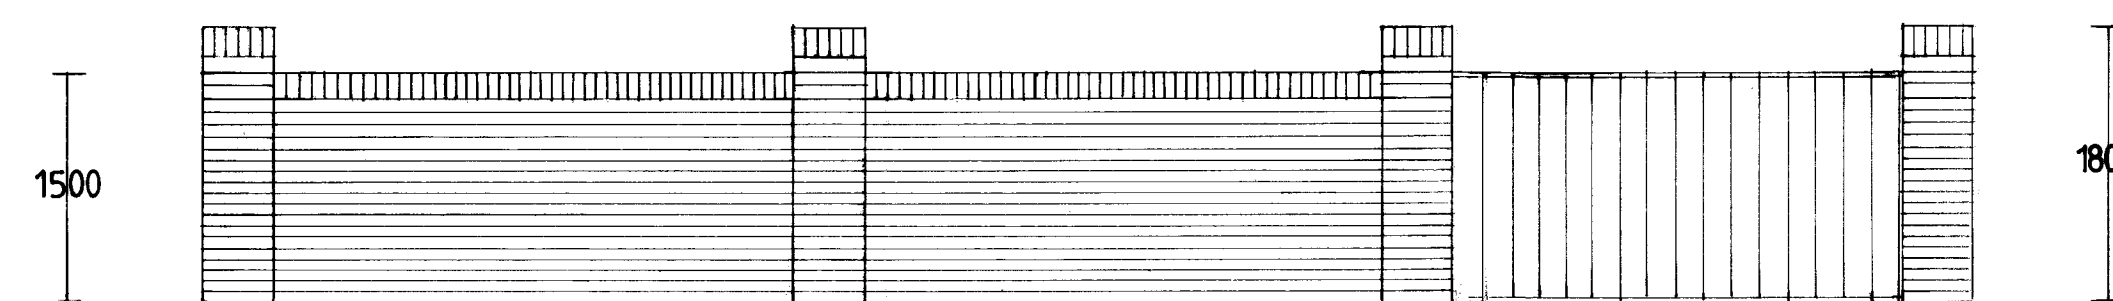

PROPOSED BOUNDARY WALL & GATE

SCALE 1:50

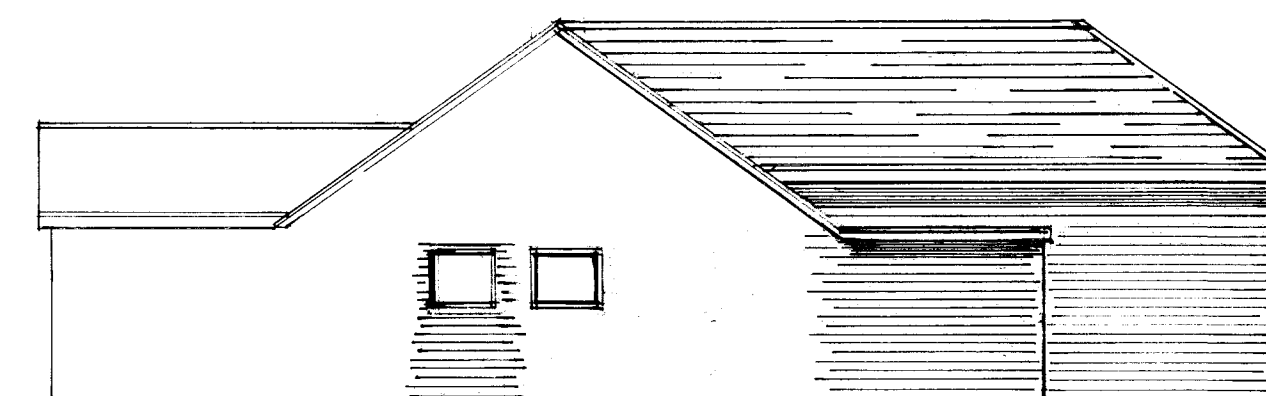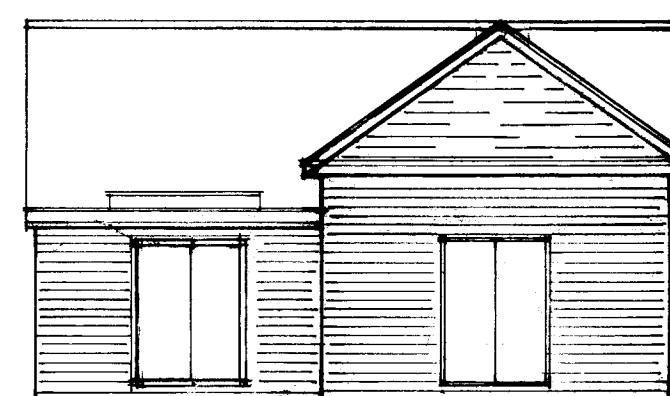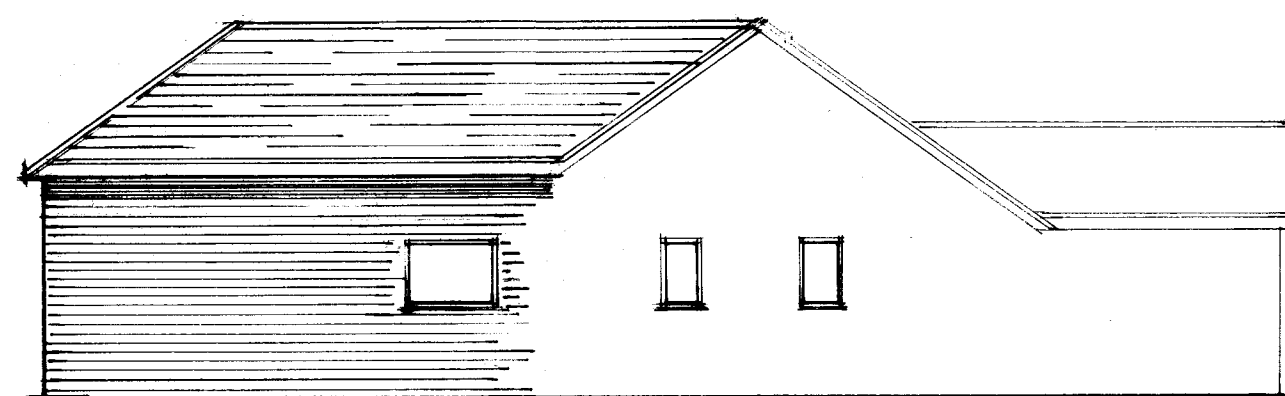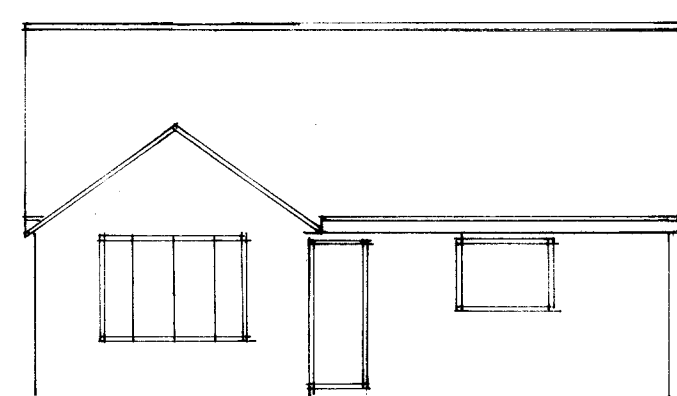

PROPOSED FRONT, SIDE, REAR & SIDE ELEVATIONS

B	JAN 2016	PLANNING REQUIREMENTS
A	NOV 2015	CLIENTS AMENDMENTS
	Date	Revision

© copyright

THORNS-YOUNG
ARCHITECTURAL

THORNS-YOUNG LTD
CHARTERED BUILDING CONSULTANTS
232 London Road, North End, Portsmouth PO2 9JQ
Tel: (023) 9267 2883 Fax: (023) 9266 3457
Website: www.thornsyong.co.uk

Client
MR & MRS PERKINS

Job Title
**20 ST MARYS ROAD
HAYLING ISLAND**

Drawing Title
EXTENSION

Scale **1:50 + 1:100** at **A1**

Date **NOV 2015** Drawn by **CP**

Dwg. No. **8136.15** Rev. **B**