



This drawing may be scaled with reference to the scale bar for planning application purposes only. Do not scale for any other purpose, use only annotated dimensions. All dimensions are to be checked by parties using the drawing, and any errors or omissions are to be reported to James Potter Associates Ltd.



| Rev. | Date     | Note                           | Author | Checked |
|------|----------|--------------------------------|--------|---------|
| A    | 15/12/15 | REMOVED FIRST STOREY EXTENSION | JP     | TP      |

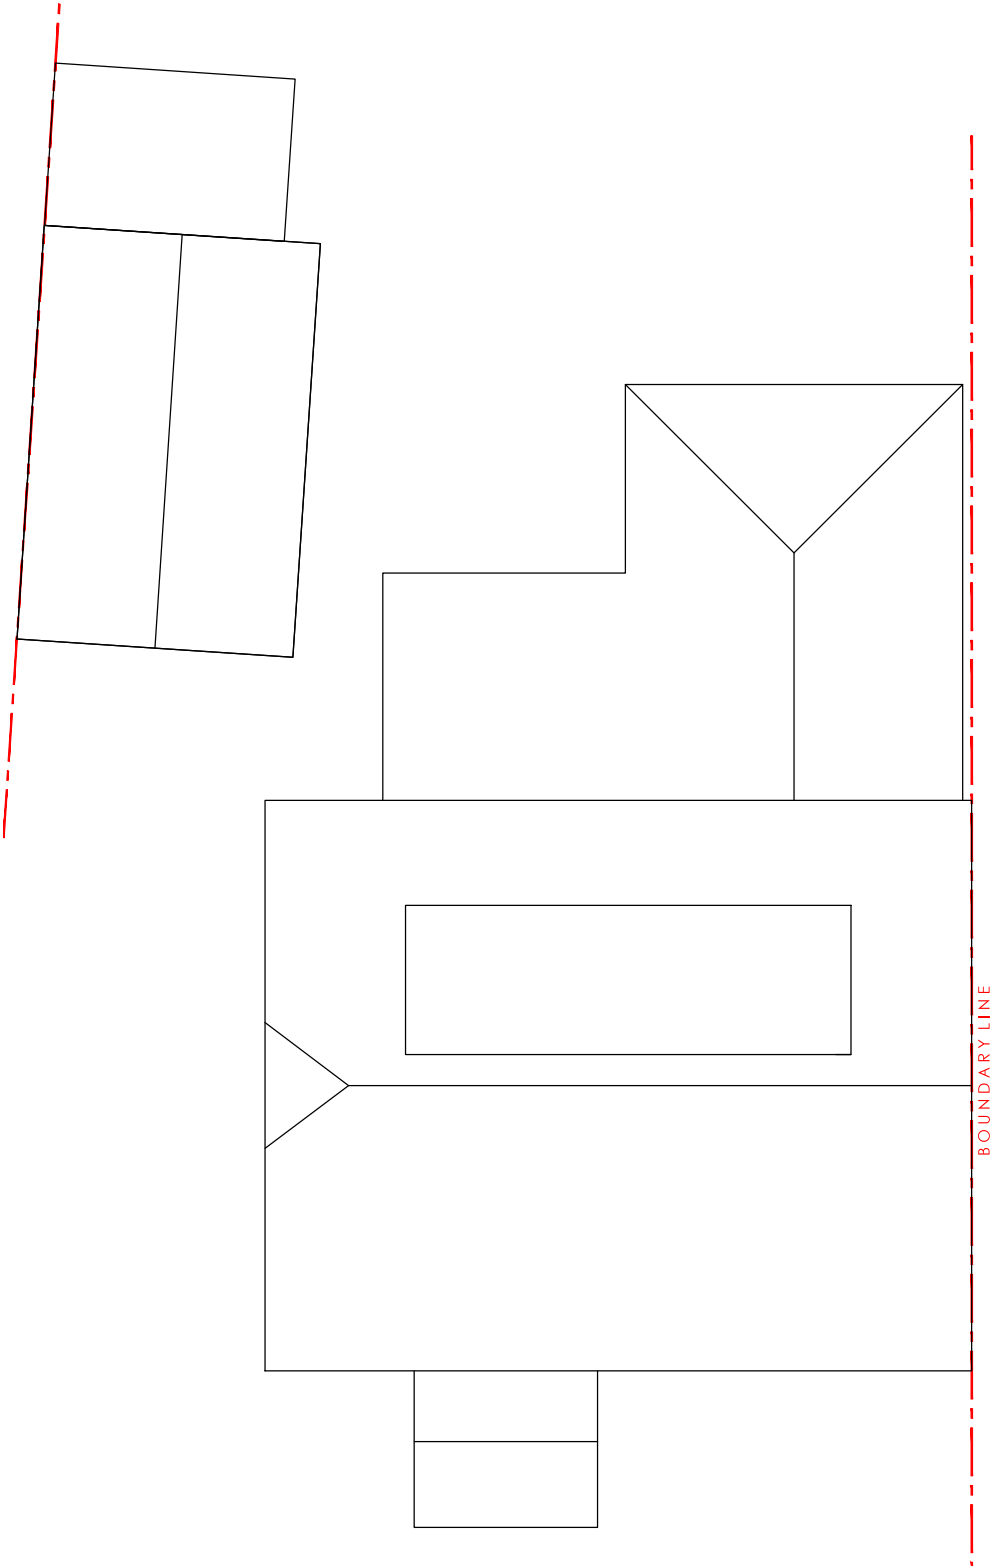

EXISTING ROOF PLAN

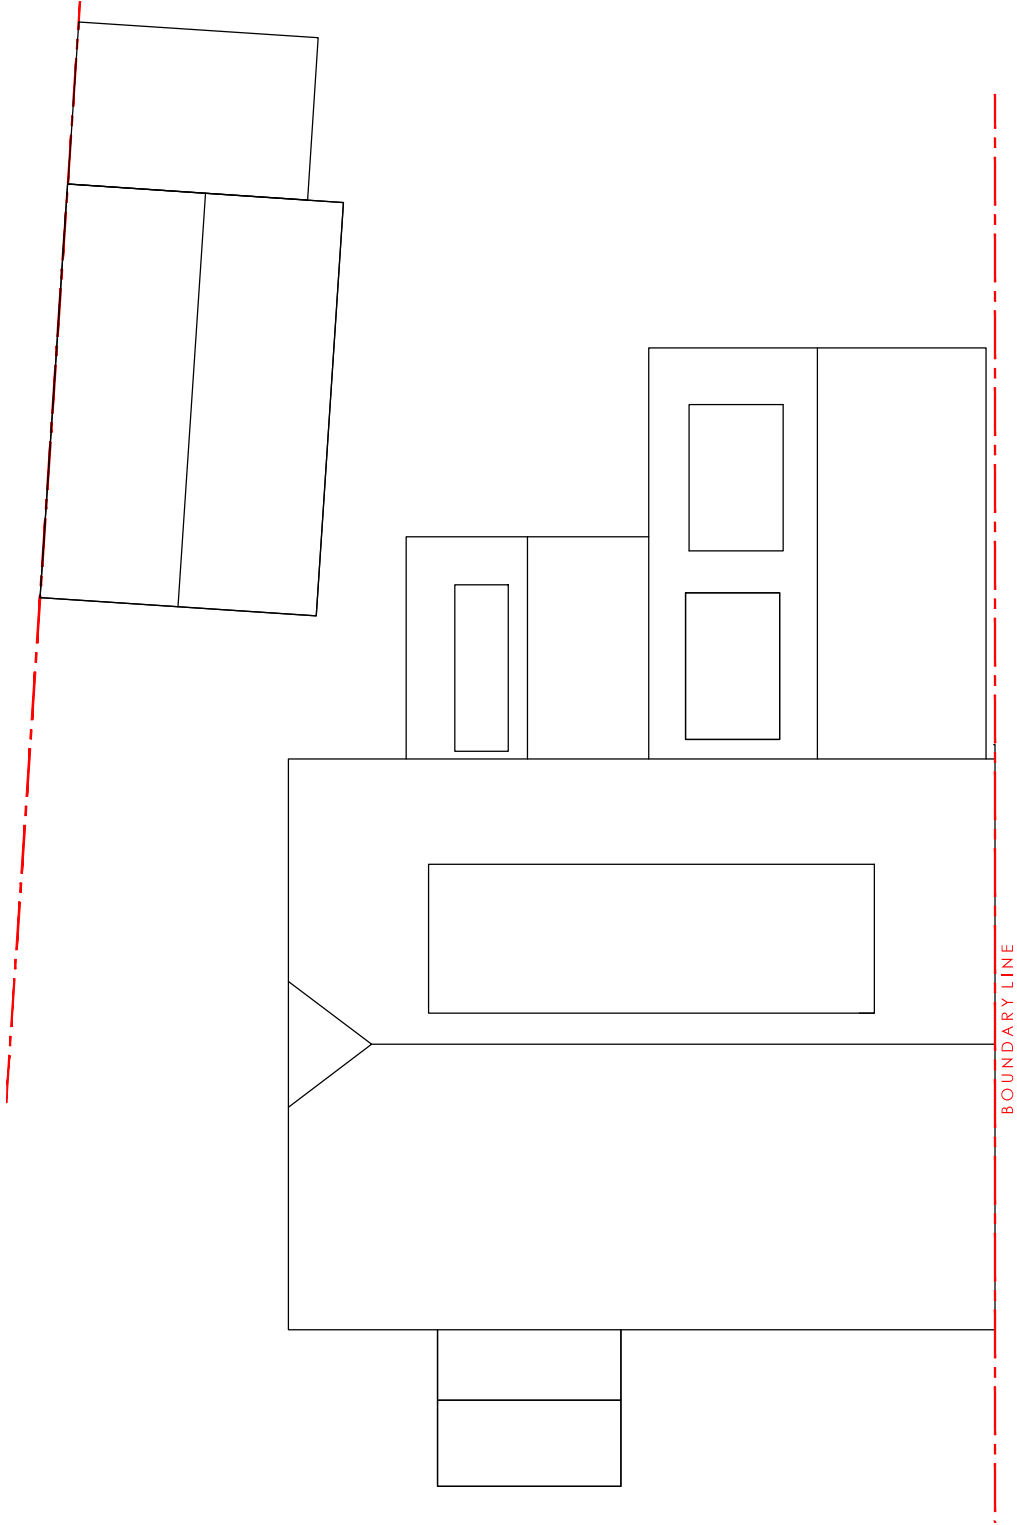

PROPOSED ROOF PLAN

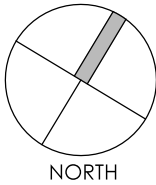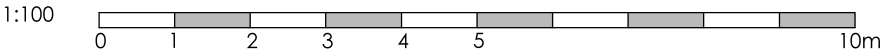

|         |                                                                          |         |            |      |          |   |              |  |      |   |
|---------|--------------------------------------------------------------------------|---------|------------|------|----------|---|--------------|--|------|---|
| Project | ALTERATIONS AND REAR EXTENSION<br>38 LOWER ROAD<br>BEDHAMPTON<br>PO9 3LJ |         |            |      |          | Drawing   | ROOF PLANS   |  |      |   |
|         |                                                                          |         |            |      |          | Job-Dwg<br>Number   | 15020-PL-005 |  | Rev. | A |
| Client  | MR & MRS POTTER                                                          |         |            |      |          | <div><div>JPA</div><div>JAMES POTTER<br/>ASSOCIATES</div><div>www.jpa.design</div><div>JPA - PORTSMOUTH<br/>64 Hunter Road, Southsea,<br/>Portsmouth, PO4 9AY<br/>t. +44(0)7809612150</div></div> |              |  |      |   |
| Status  | PLANNING                                                                 |         |            |      |          |   |              |  |      |   |
| Scale   | 1:100                                                                    |         | Sheet Size |      | A3       |   |              |  |      |   |
| Author  | JP                                                                       | Checked | CW         | Date | 29/09/15 |   |              |  |      |   |