


PROPOSED SINGLE STOREY REAR ADDITION.
28, ST. THOMAS AVENUE, HAYLING I. HANTS.
FOR MRS A. M. SAMBLES.

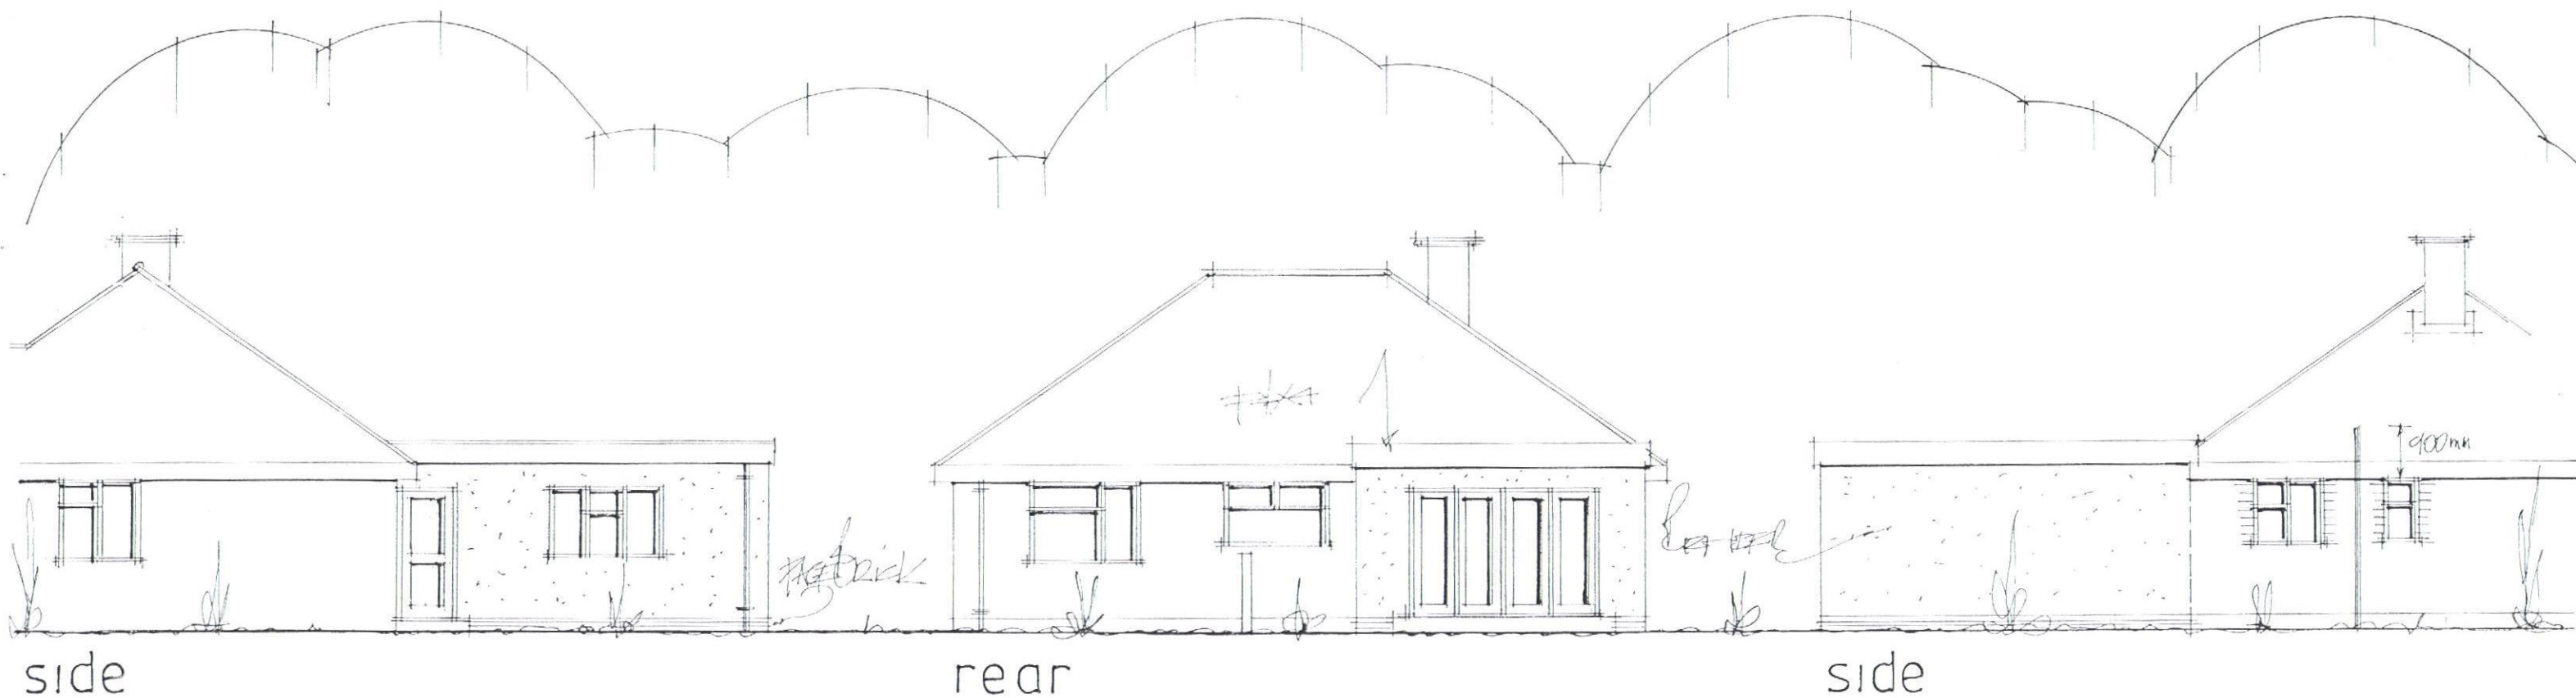

date nov 15
scale 1:100

PROPOSED ELEVATIONS

PETER J. WALKER MRICS
CHARTERED SURVEYOR
182 SEAFRONT, HAYLING ISLAND, HANTS
PO11 9 AN

TEL: 02392467571