




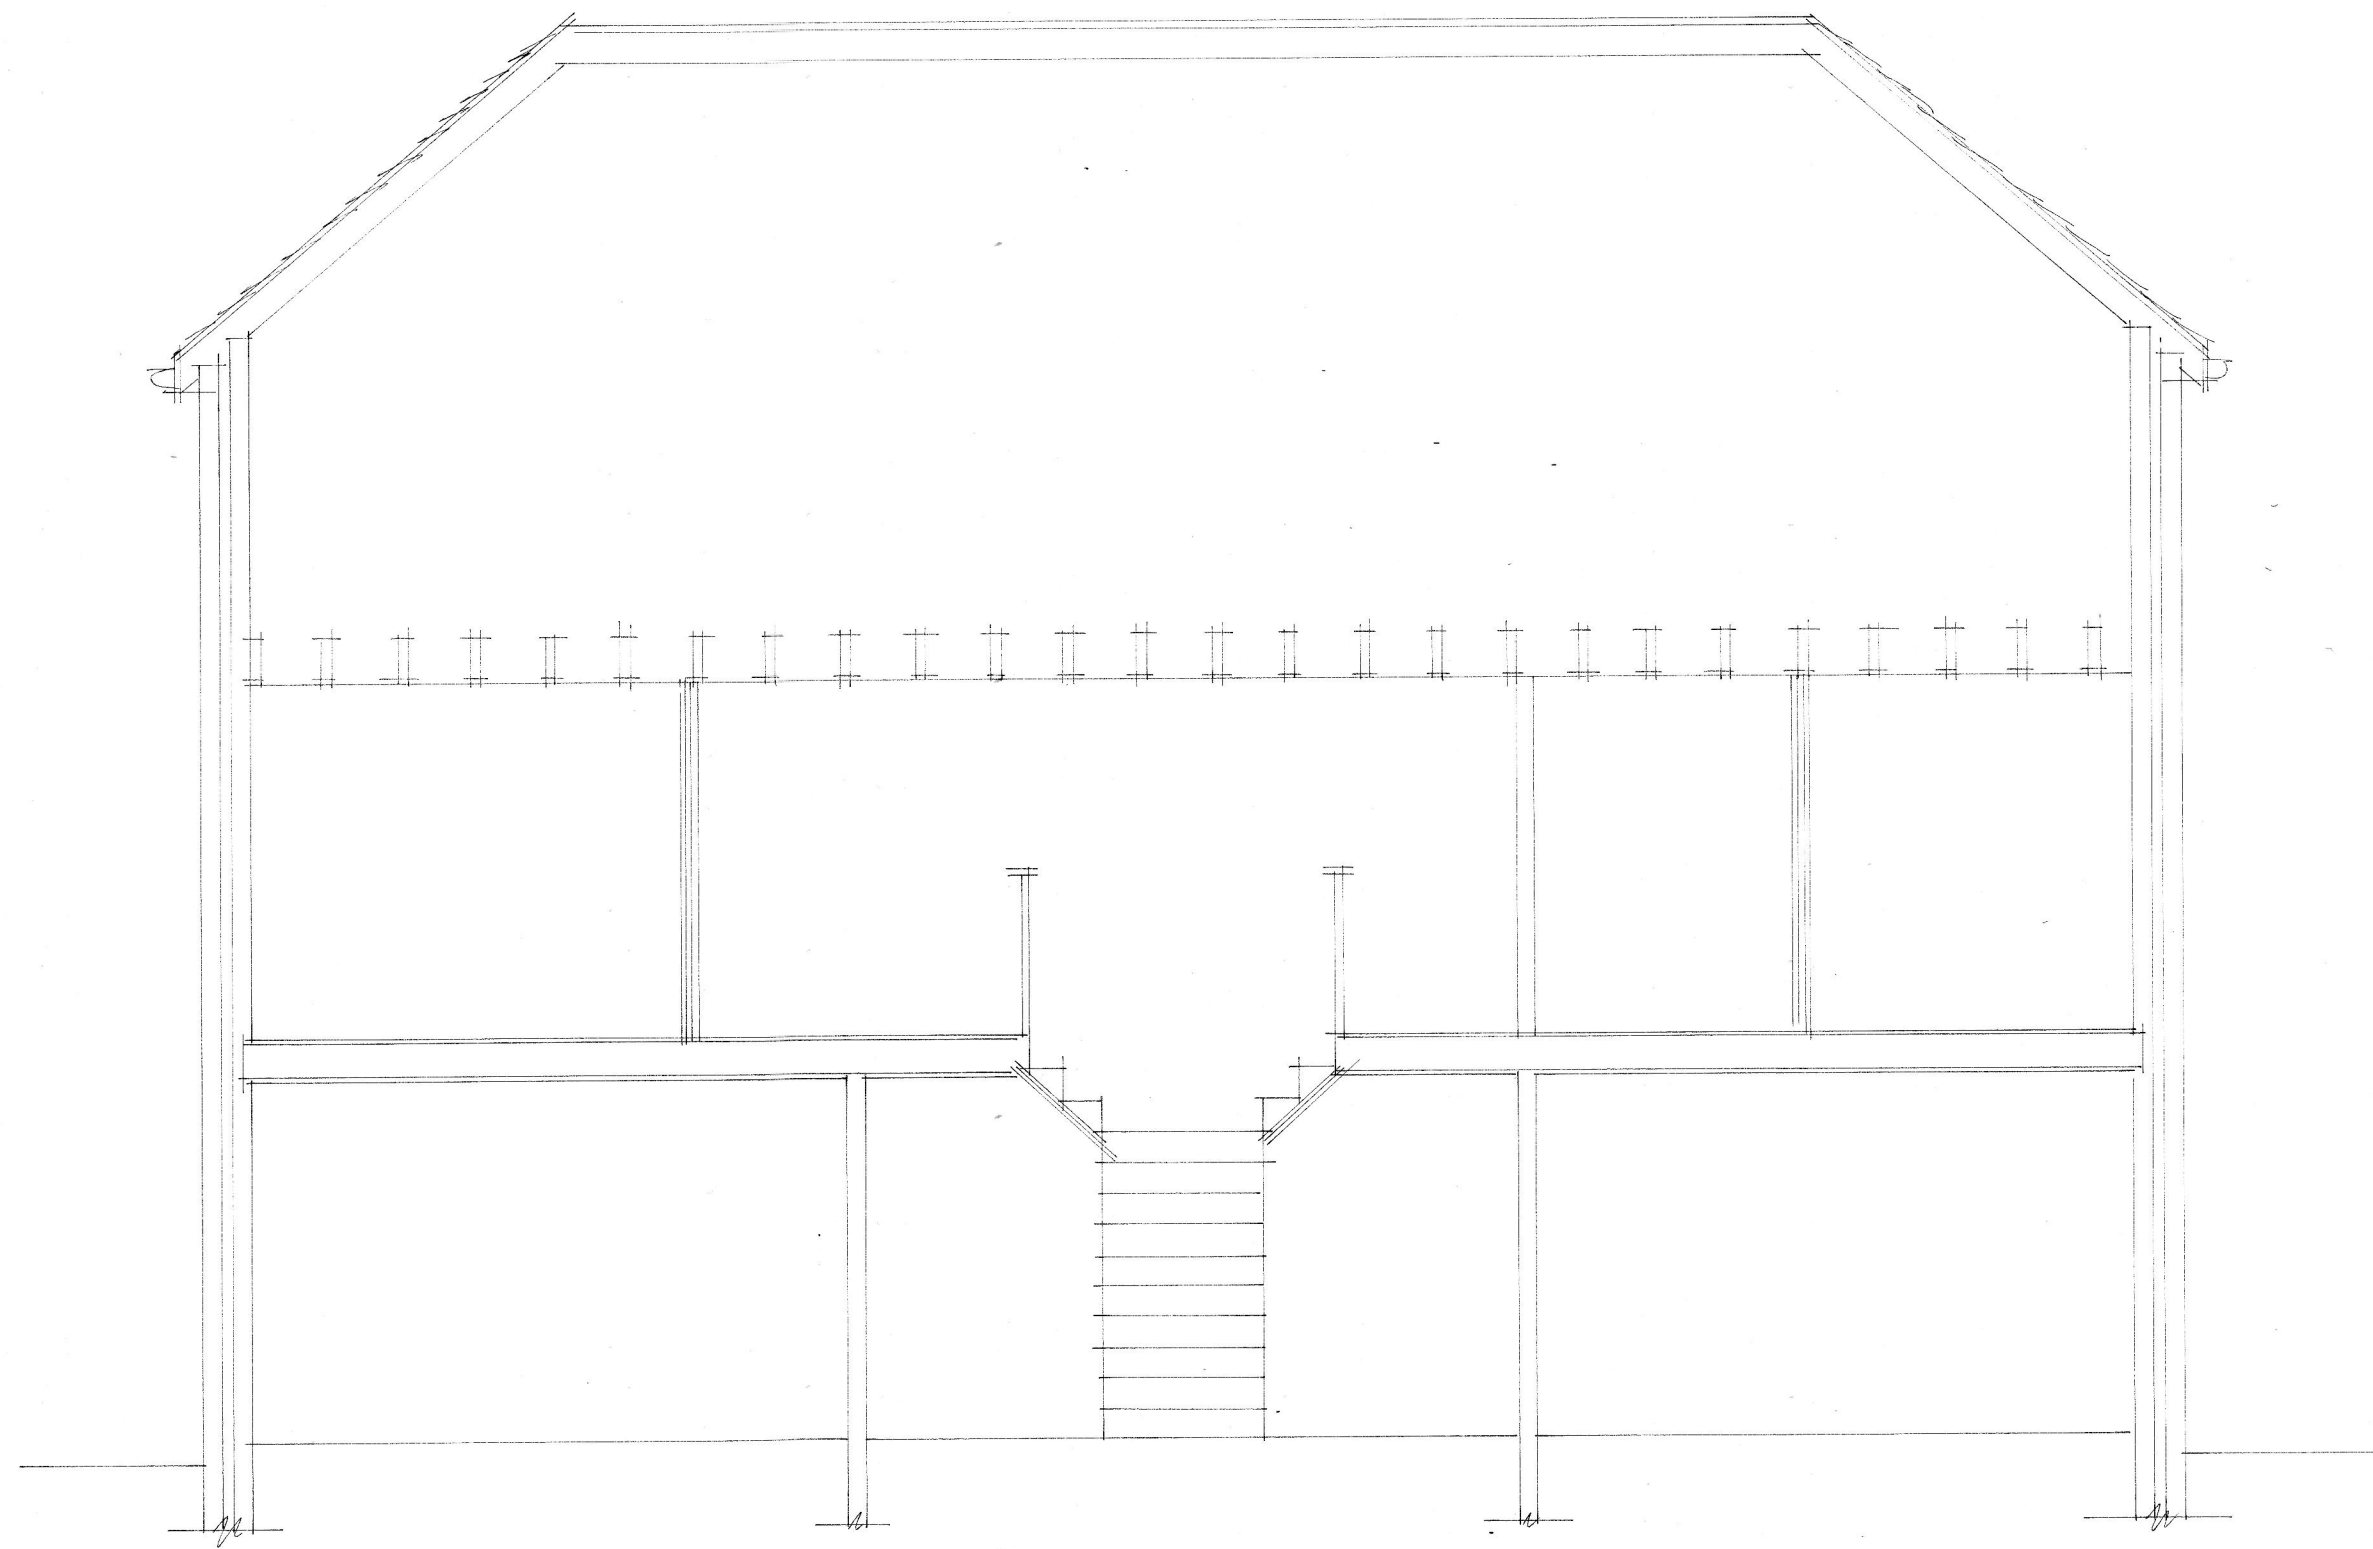

SECTION . DD.

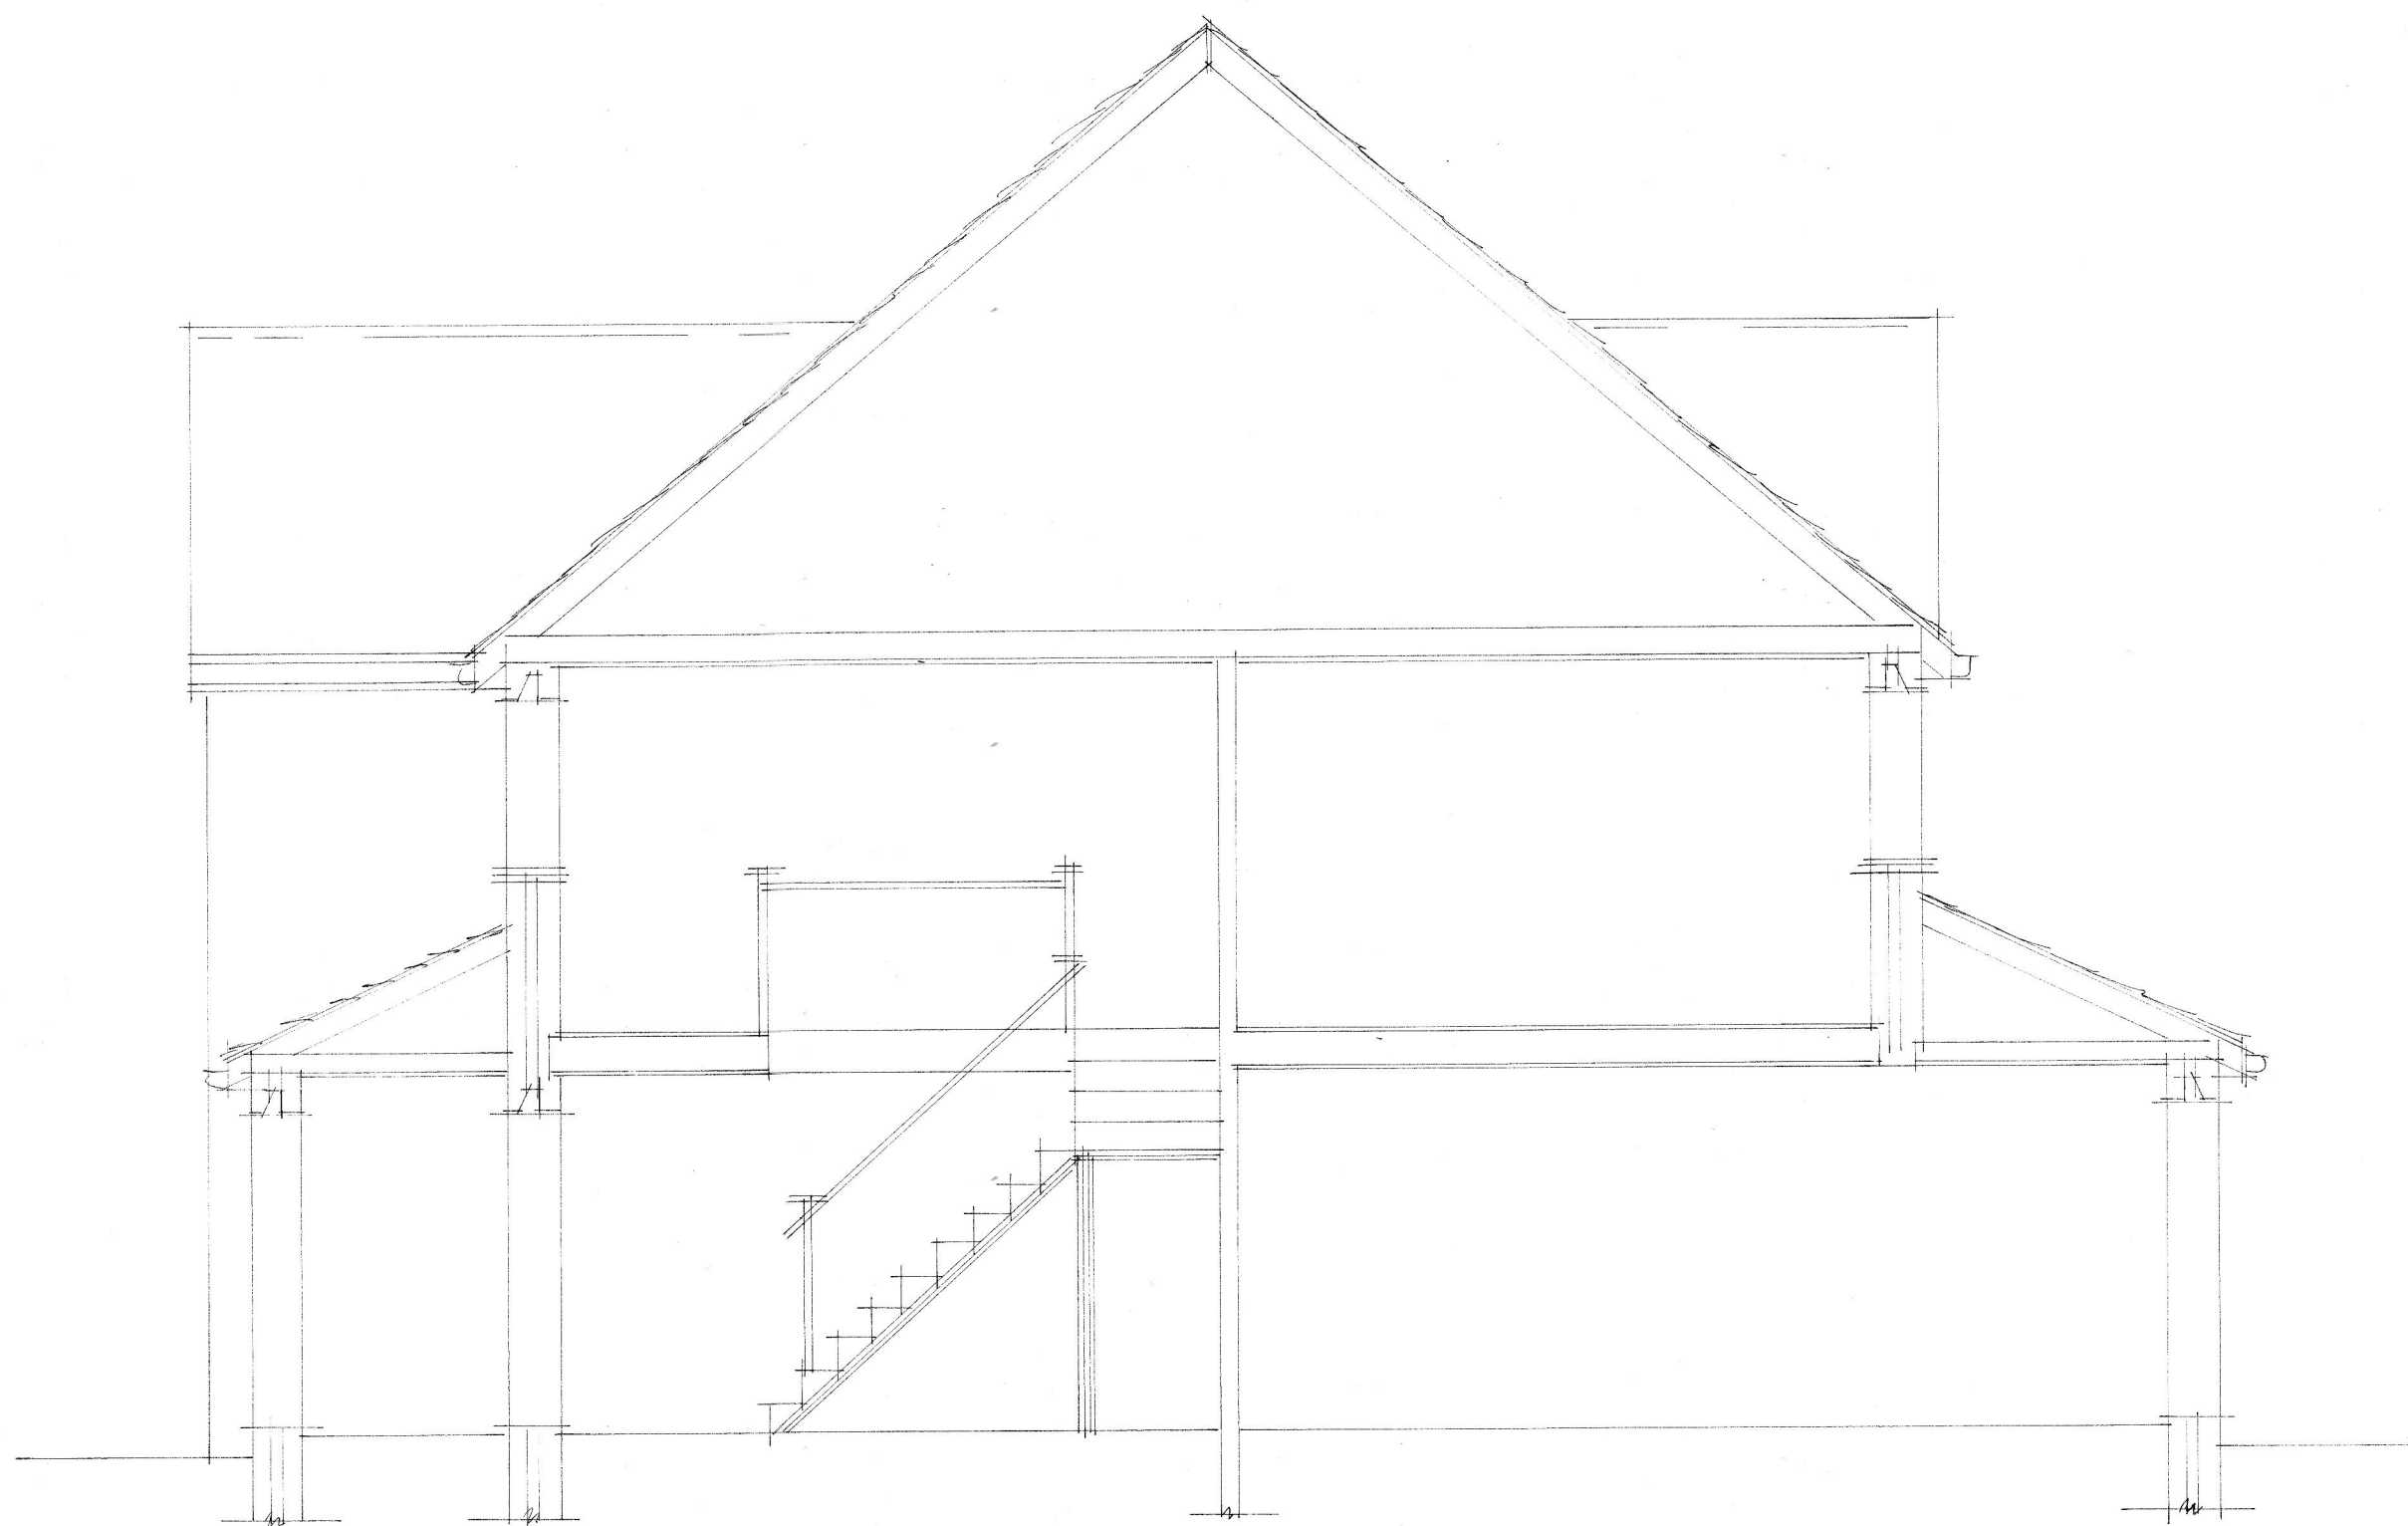

SECTION . BB.

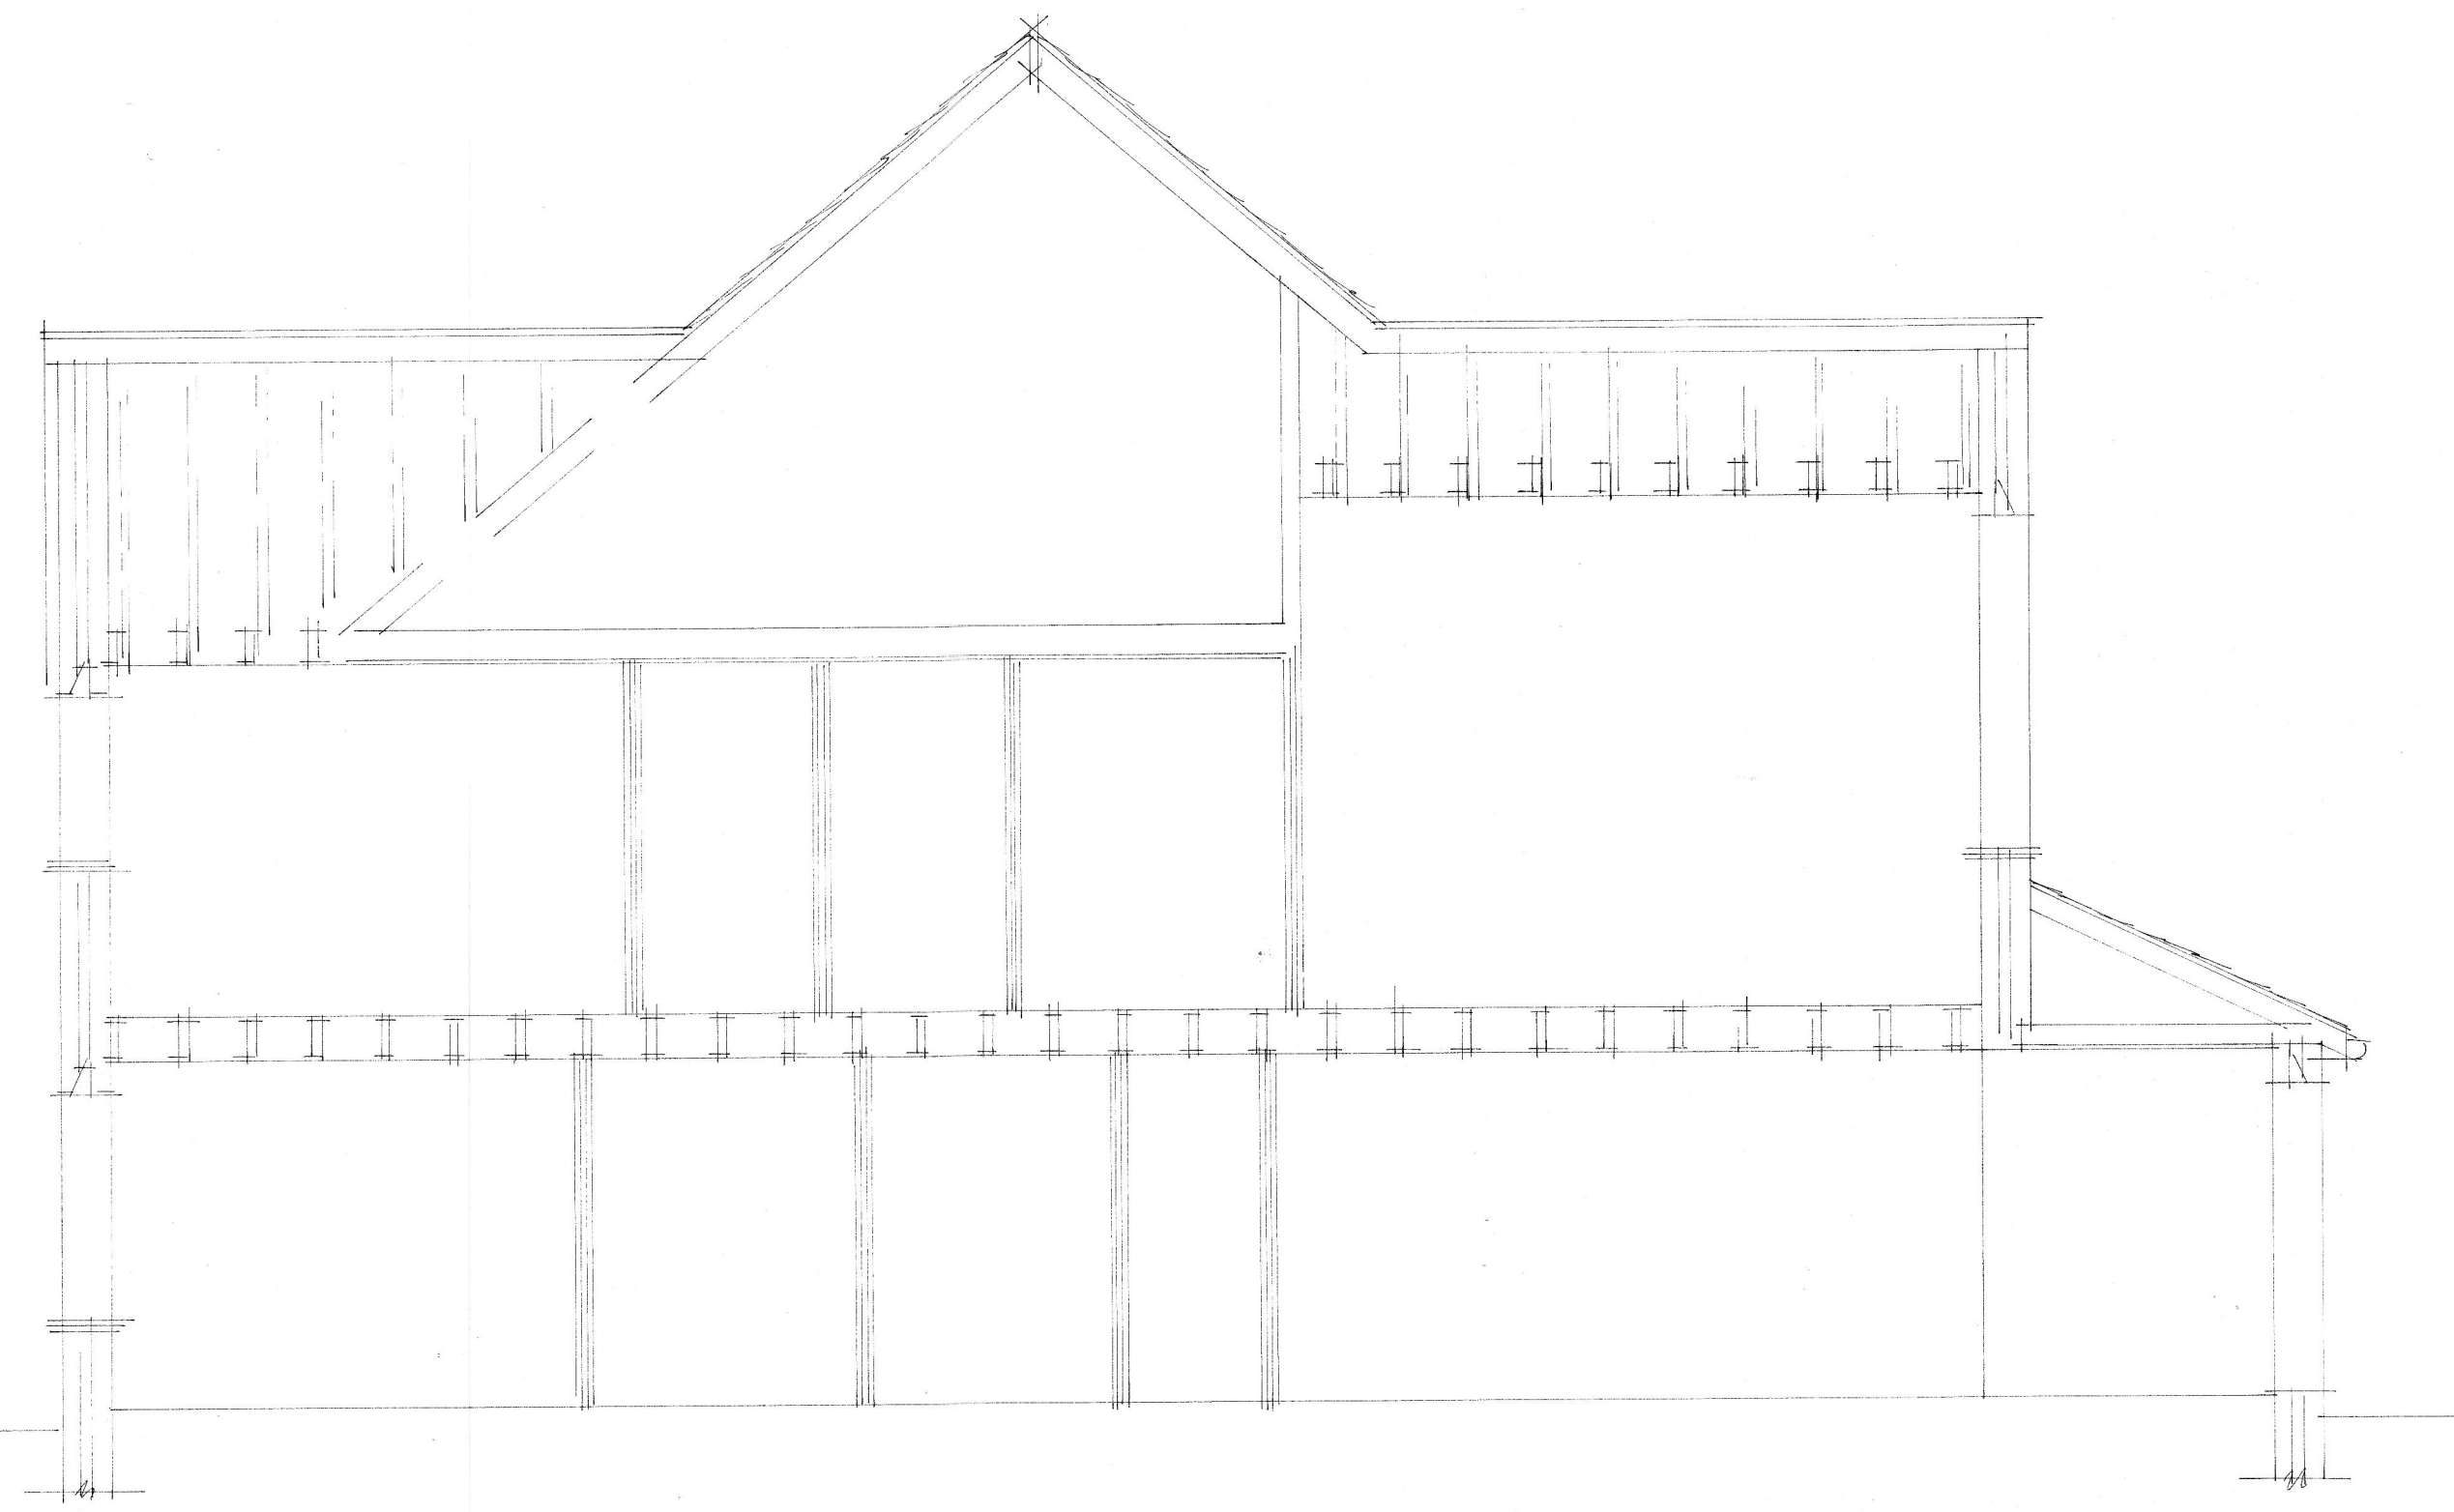

SECTION . CC.

A	Date	Revision
© copyright		
THORNS-YOUNG ARCHITECTURAL		
THORNS-YOUNG LTD CHARTERED BUILDING CONSULTANTS 232 London Road, North End, Portsmouth PO2 9JQ Tel: (023) 9267 2883 Fax: (023) 9266 3457 Website: www.thornsyounge.co.uk		
Client		
KEVIN HALL		
Job Title		
CRANBROOK VILLA COPSE LANE HAYLING ISLAND		
Drawing Title		
SECTIONS		
Scale 1:50 :at A1		
Date JAN 2015 Drawn by SA		
Drg. No.		Rev.
7013-14-3.		