



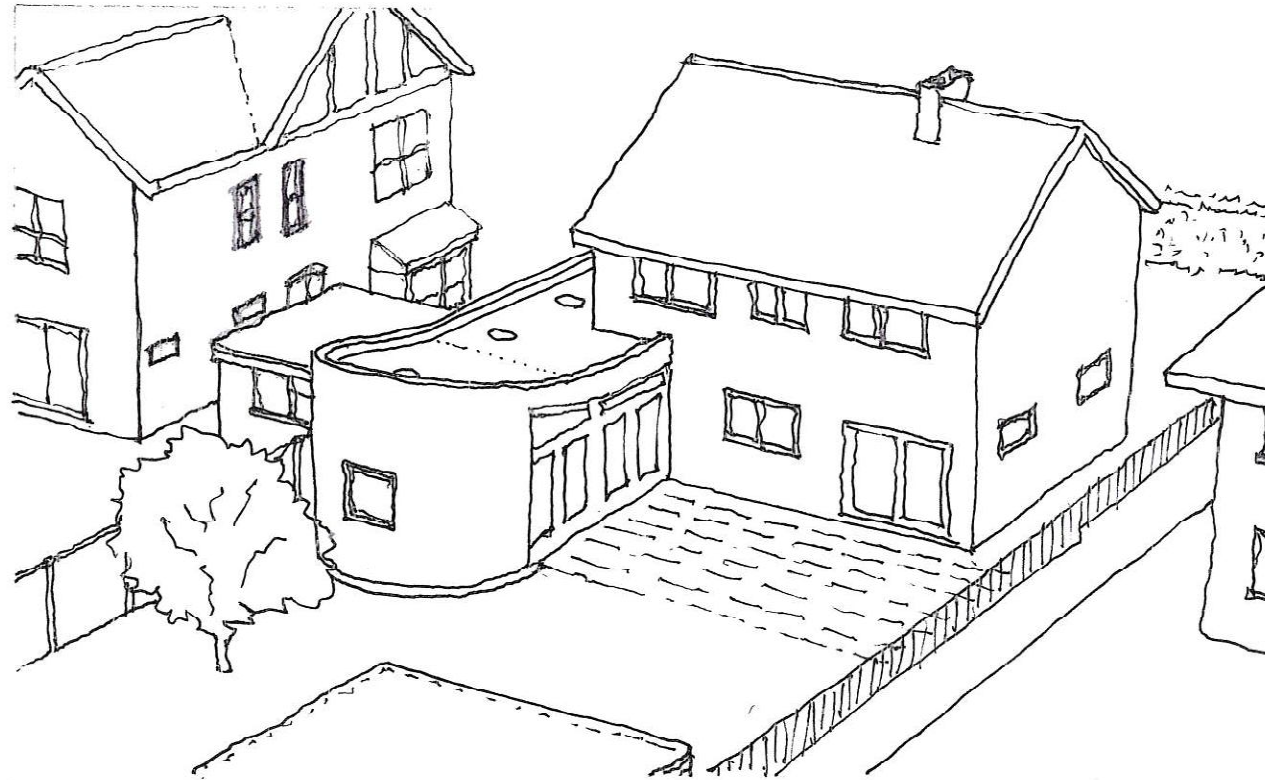

PERSPECTIVE VIEW FROM S.W.

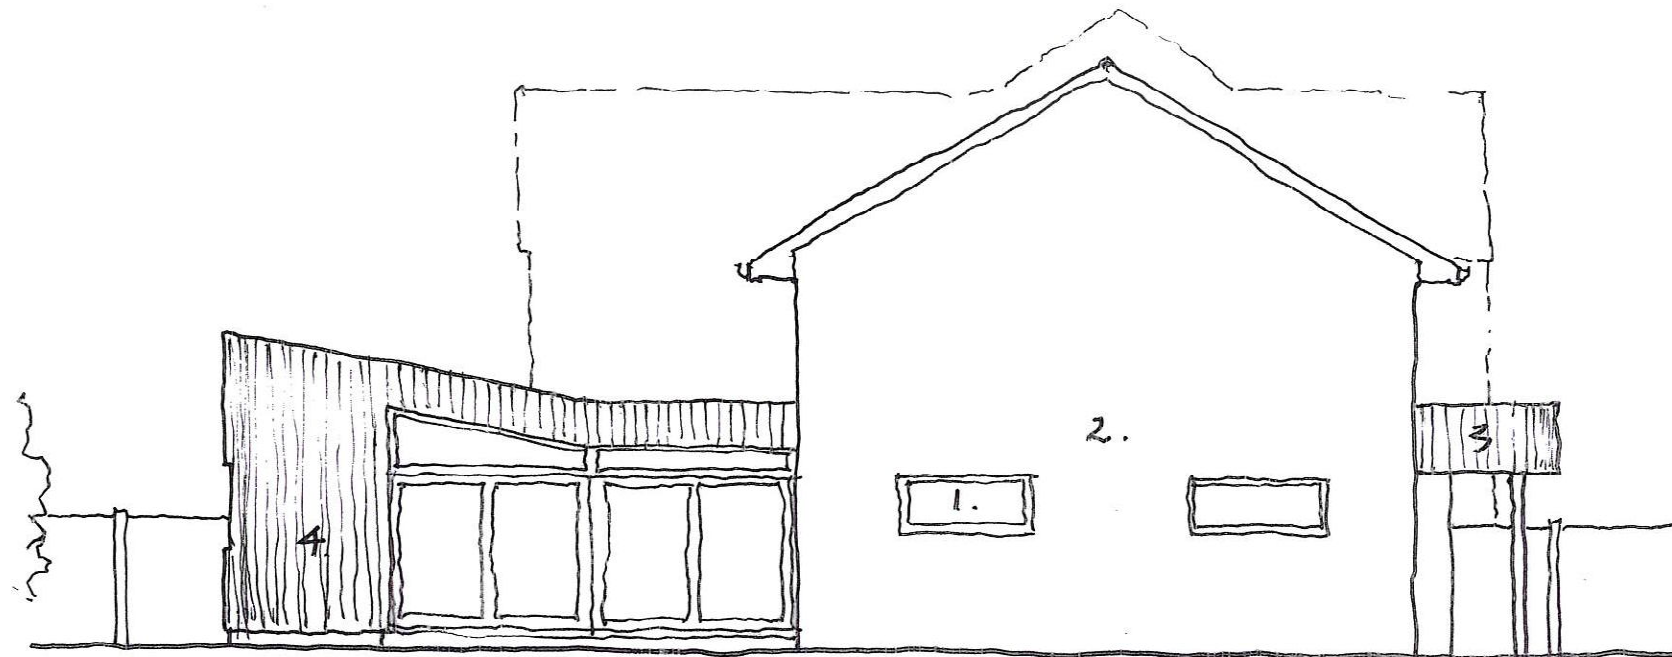

SOUTH - SIDE ELEVATION - PROPOSED

KEY:

1. All existing timber windows to be replaced with double glazed timber and aluminium high performance windows.
2. Brickwork painted white.
3. New front to existing porch clad in vertical larch boarding.
4. New rear extension clad in vertical larch boarding.