


Trosnant Infant & Junior Schools

Double Temporary Modular Building


GA & Elevations

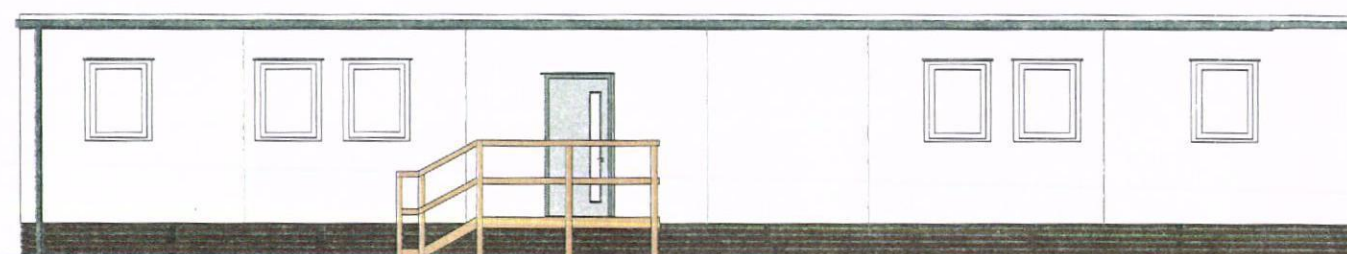


Elevation A




Elevation D

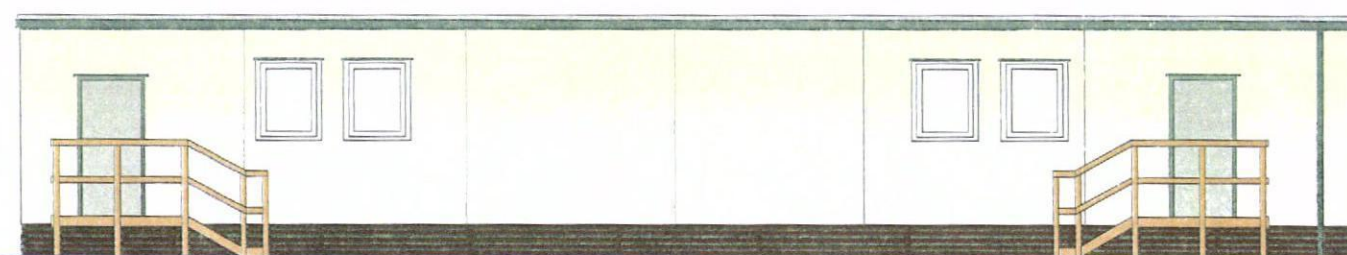

Elevation C

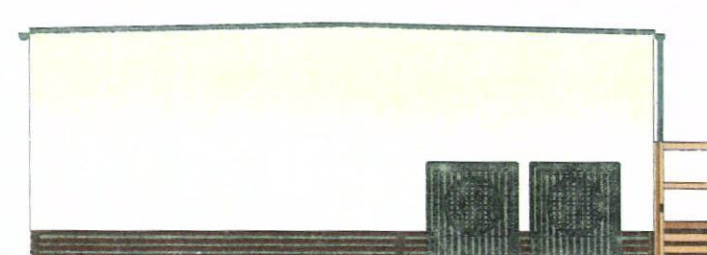

Elevation B

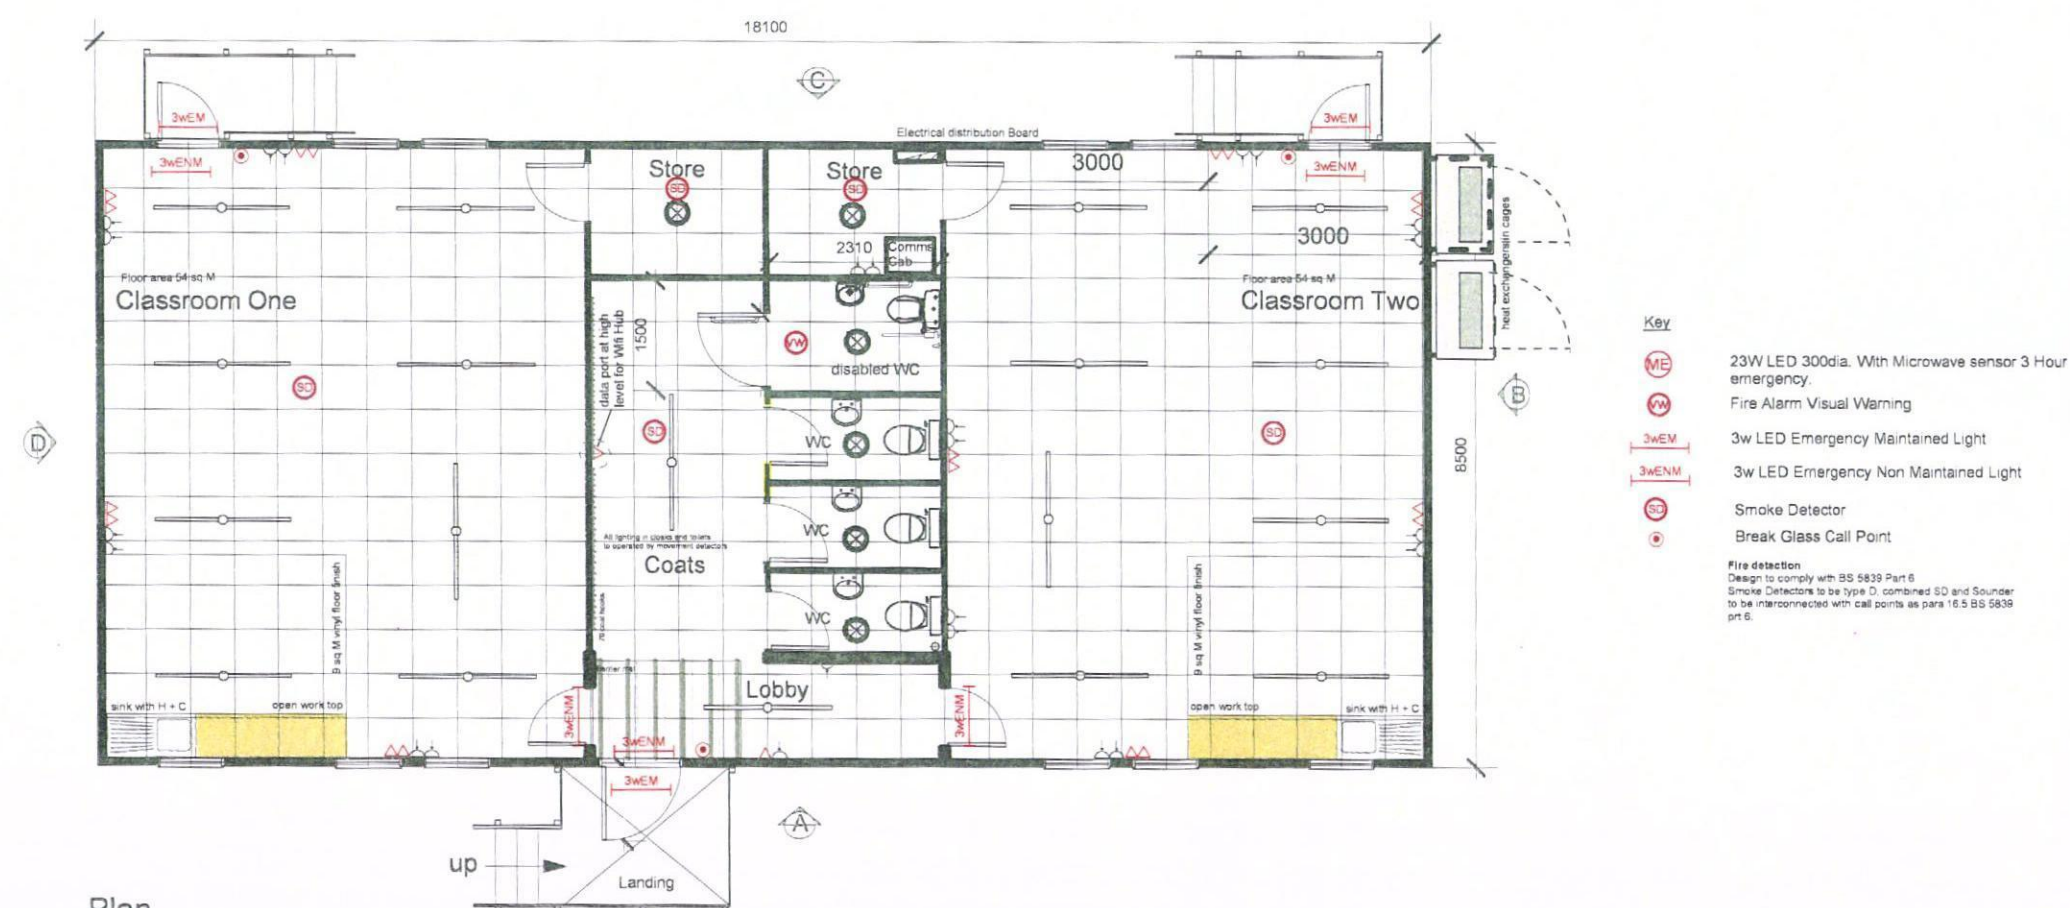

Plan

Scale 1:50



1:100 @ A3

P10990-201 Rev A

19/05/15