


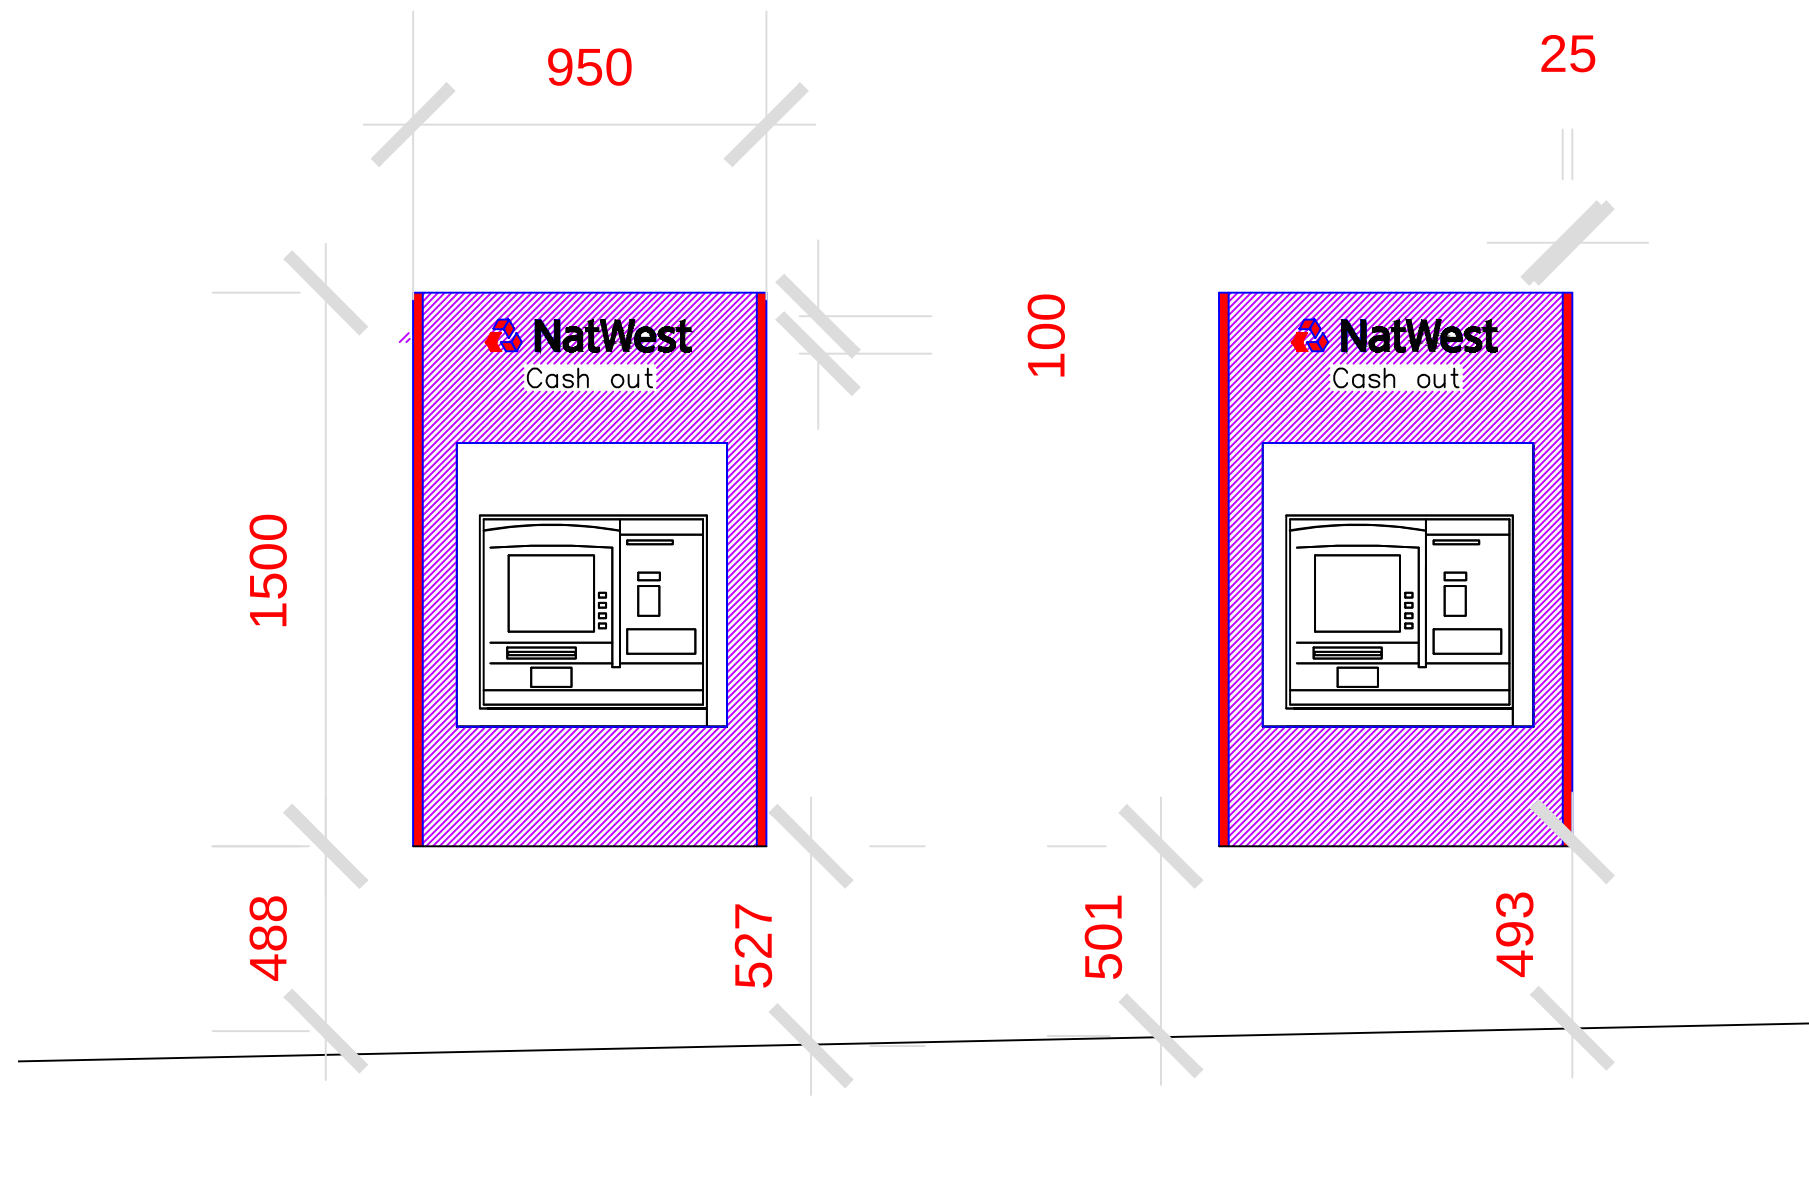

Proposed Signage
Scale - 1:20 @ A3

CB Currie & Brown Dashwood House, 69 Old Broad Street, London. EC2M 1QS Tel: +44 (0) 207 920 9220 Fax: +44 (0) 207 920 6107 Providing Constructive Solutions	Client	Scale	Rev	Date	Amendments	Notes
	Royal Bank of Scotland	1:20 @ A3				
	Project	Date				
	Branch Closure, NatWest Leigh Park	09/04/2015				
	Drawing Title	Drawing No.				
	Proposed permanent ATM plan	GW4295M/LEPA/D05				
	Proposed Signage					

Rev.