


# LEGEND


- 1 Existing Small trees and Shrubs (Yew and Bay)
- 2 Bonded Gravel driveway
- 3 Granite sets to boundary
- 4 Existing Concrete post and close boarded fence
- 5 Laurel Hedge planting
- 6 Decorative Bay Trees
- 7 Main Lawn
- 8 Raised Black Pavours
- 9 Mix of Fastuosa and Murielae Bamboo
- 10 Granite Sets to edge planting
- 11 White Pea Shingle
- 12 Water Feature
- 13 Existing boundary re-fenced with Cream cementious boarding
- 14 Planting Bed with Herbacious garden plants and grasses
- 15 Raised Black Pavours
- 16 Grass
- 17 Ceanothus (Autumnal Blue)
- 18 Pittosporum tobira

up to 7.5 mtrs - RUS Website

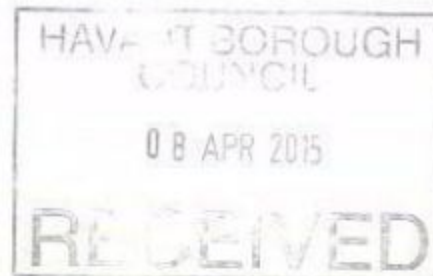

PLANNED AMENDMENT AREA IN RELATION TO WT  
Plot 21

"WALL MOVED A FEW CM'S"

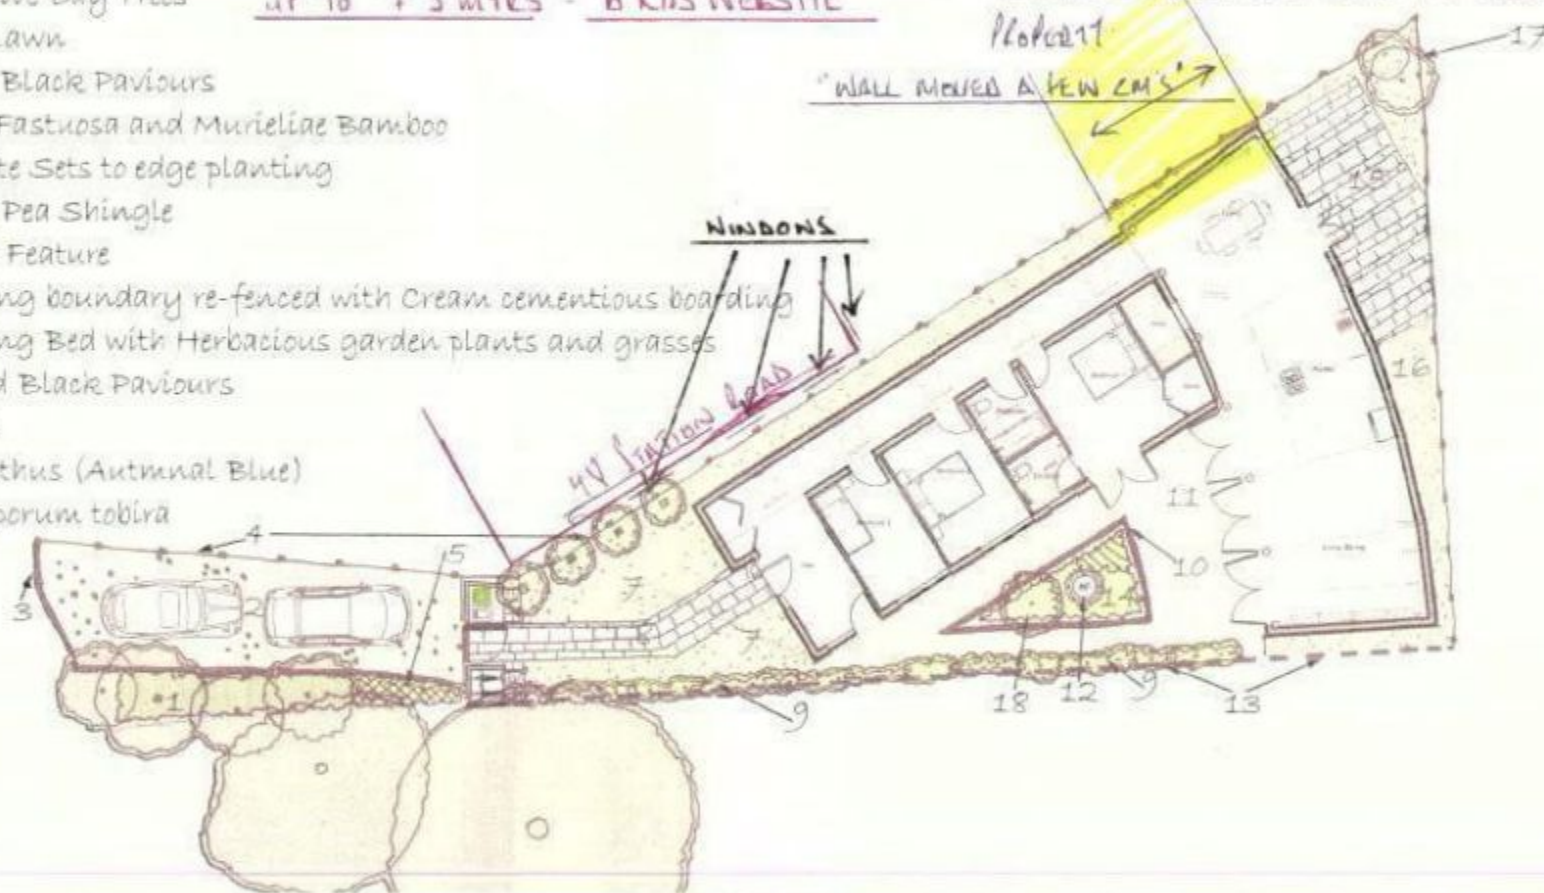

112