



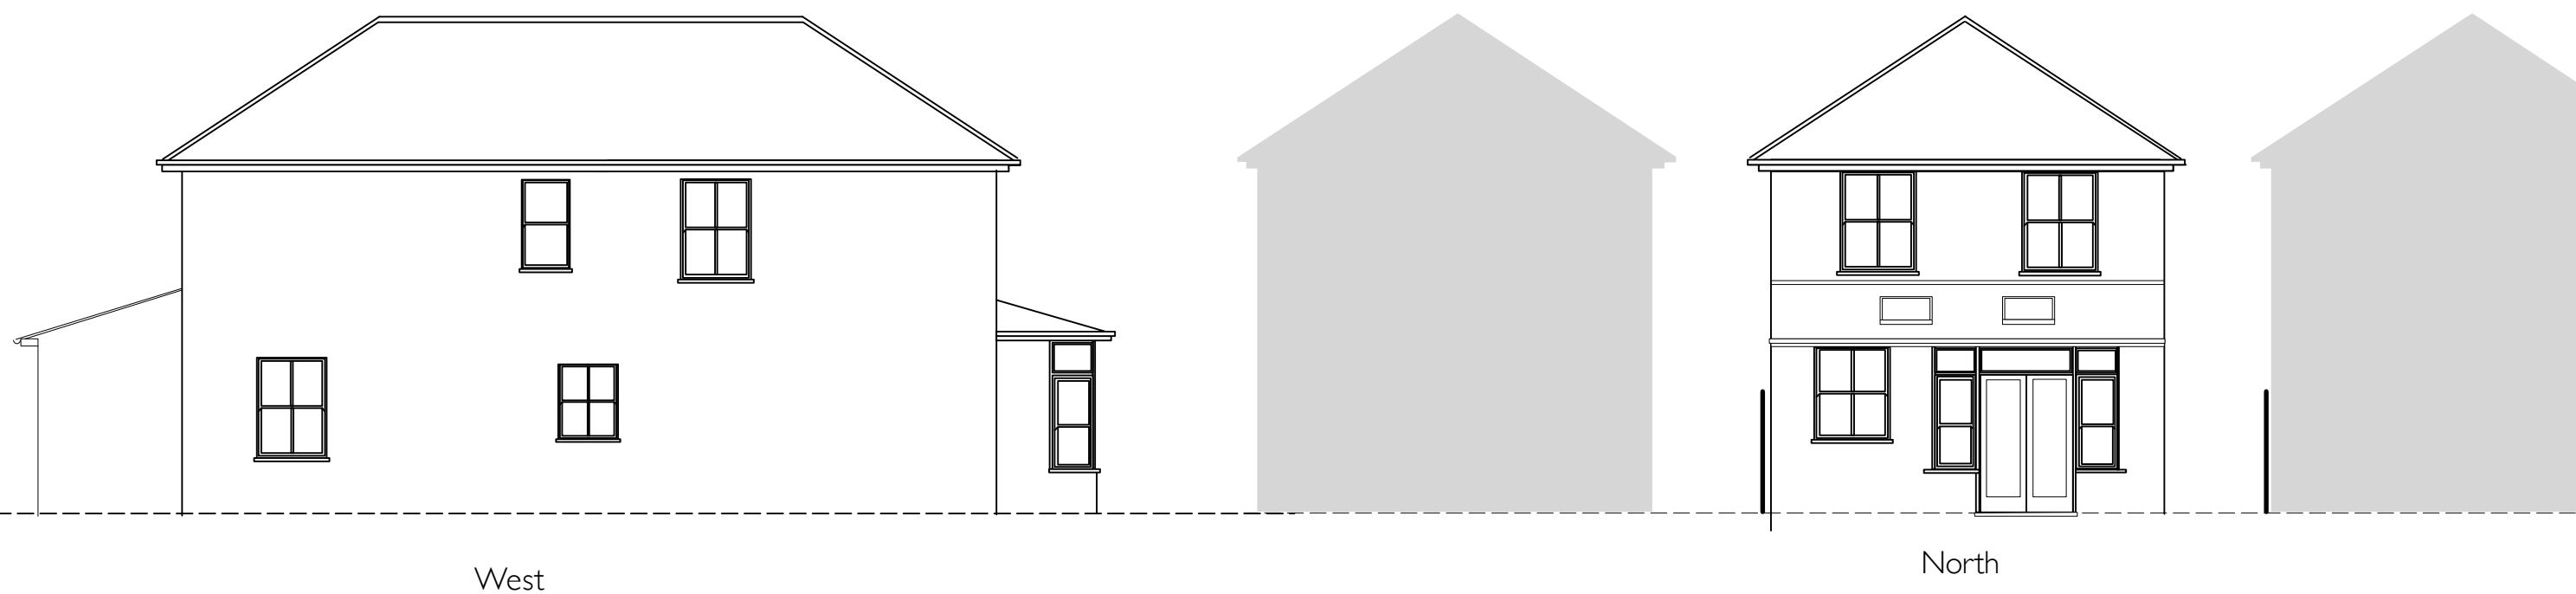

607 Southleigh Rd

Location	607 Southleigh Road Emsworth Hants PO10 7TE		
Drawing	Elevations proposed / amended 13/02/16		
Date	13/02/2016		
Scale	1:100 @ A3		
Drawing No	P/S/03.1	Cd file	iMac

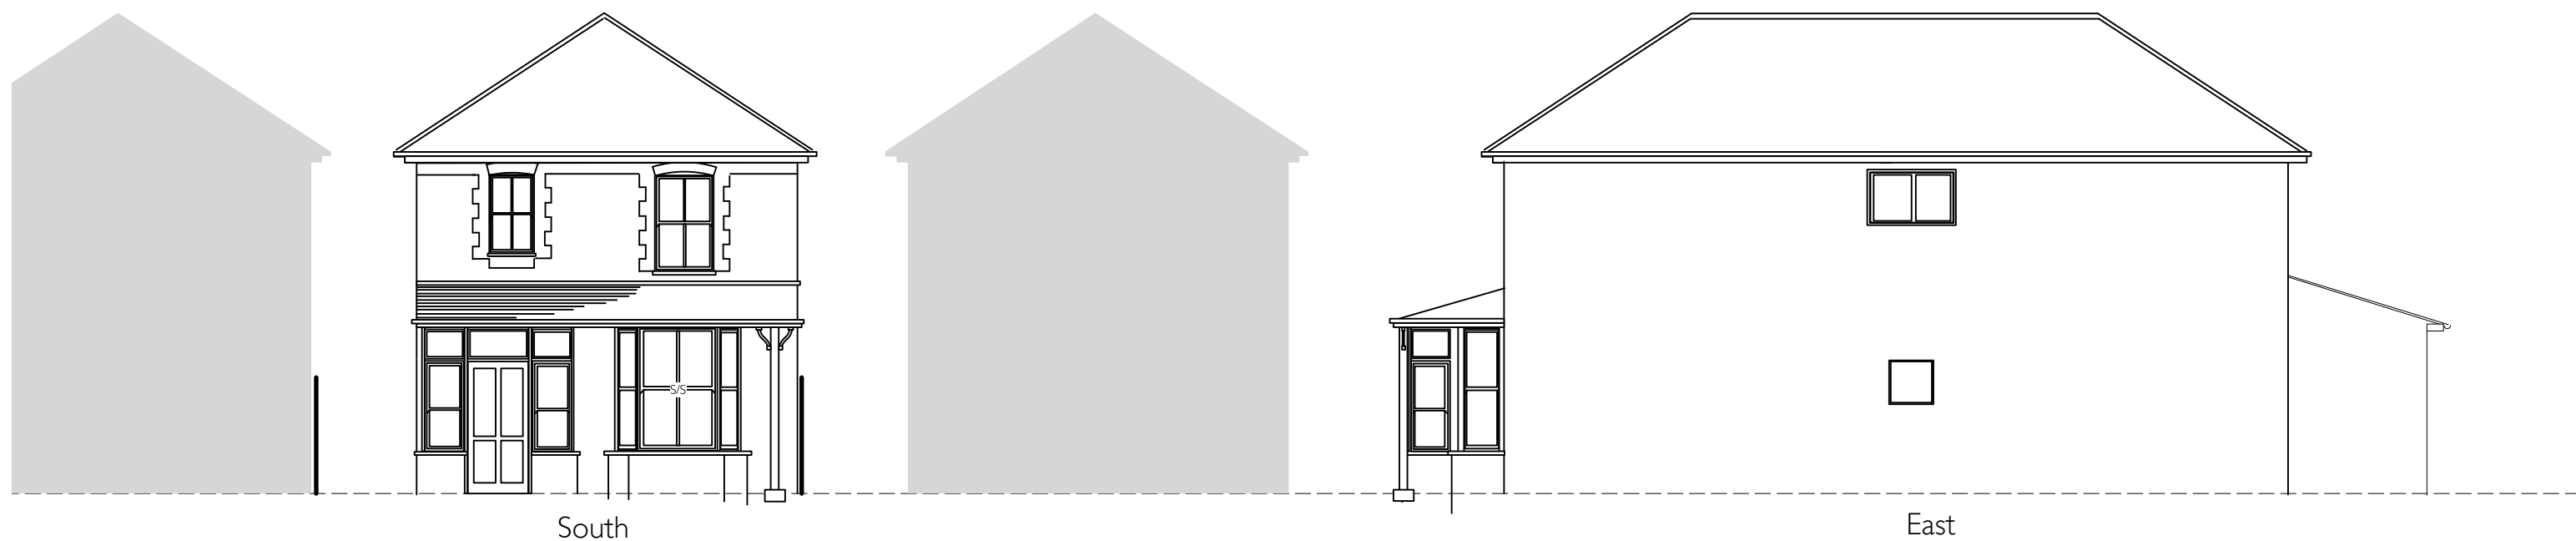

wyatt
design&build

01243 576147
0780 221 8751