




SOUTH

Block existing window and finish in small format glazed brown and gold "Victorian" wall tiles


Block existing window and finish in small format glazed brown and gold "Victorian" wall tiles

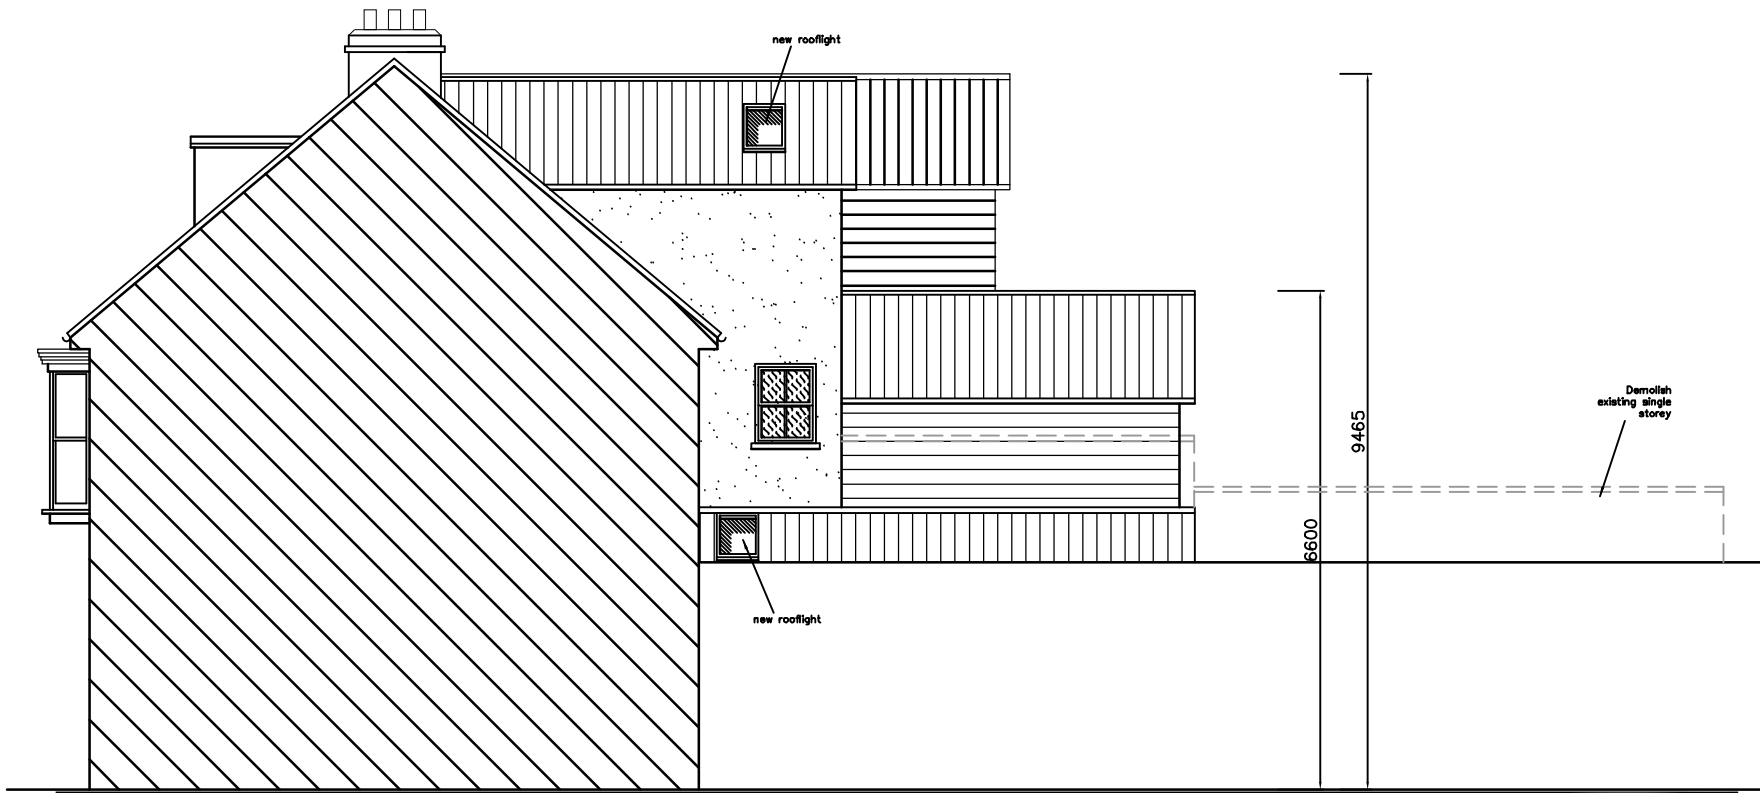

EAST



NORTH

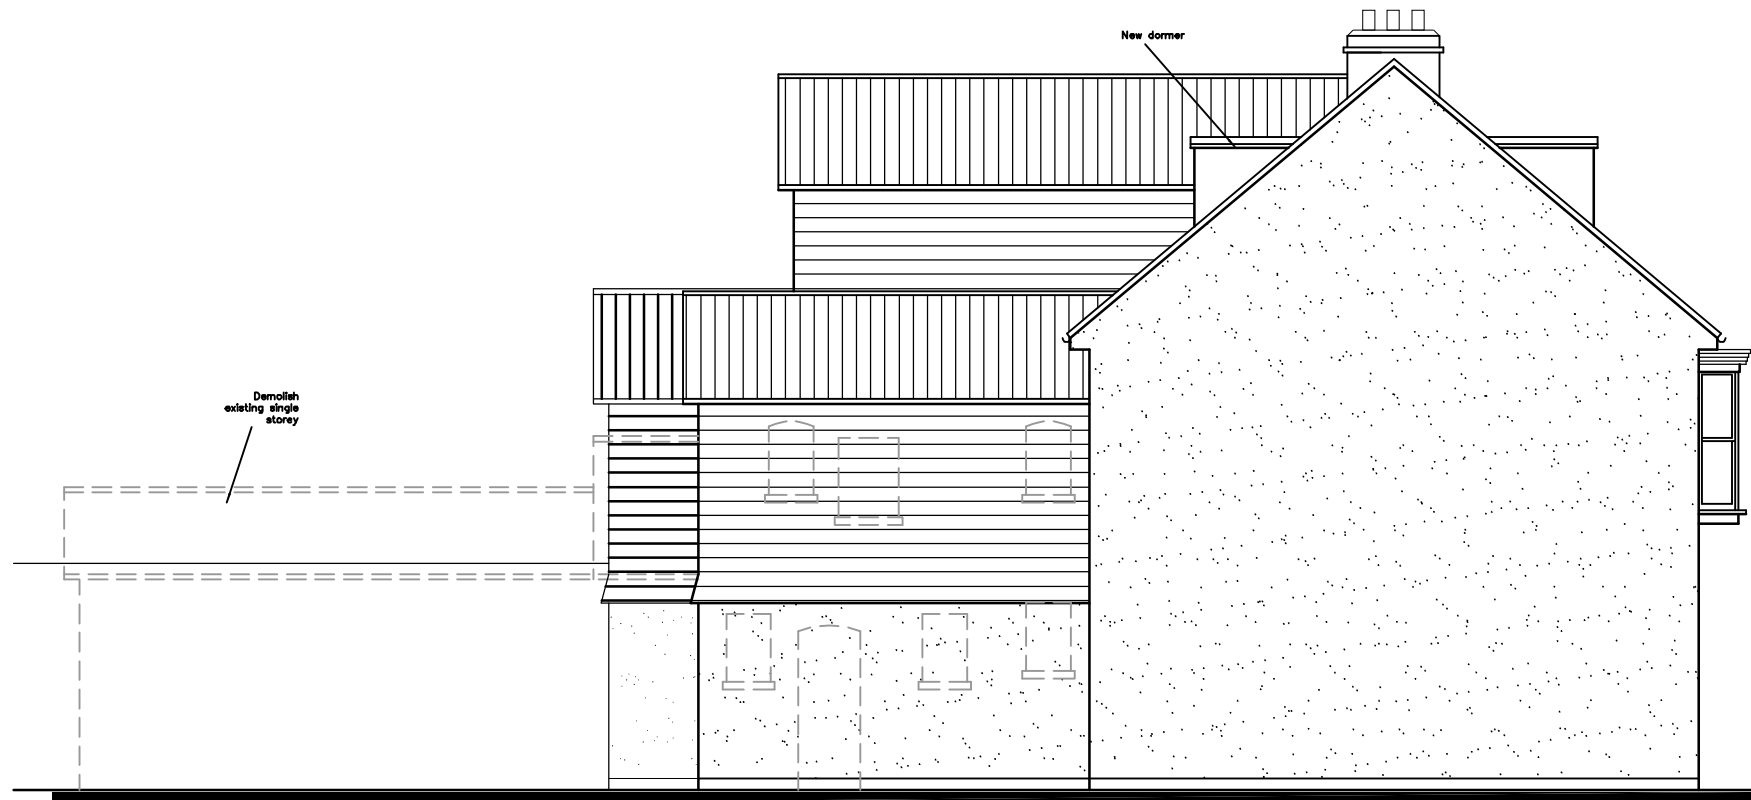


WEST

Cobden Arms
74-76 West Street
Havant

PROPOSED ELEVATIONS

Revisions

A.
B.
C.

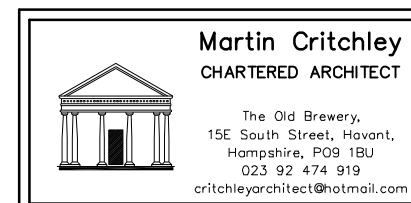

Scale 1 : 100
Drawn MHC/JHL
Date 25/01/16

metres

10

20

30

1044-531⁰