


EXISTING ELEVATIONS

RIBA


Chartered Practice

Architects Registration Board


The drawing is the copyright of ADP Architects Ltd. It may not be altered or reproduced in any form, or passed on to third parties without the written consent of ADP Architects Ltd.

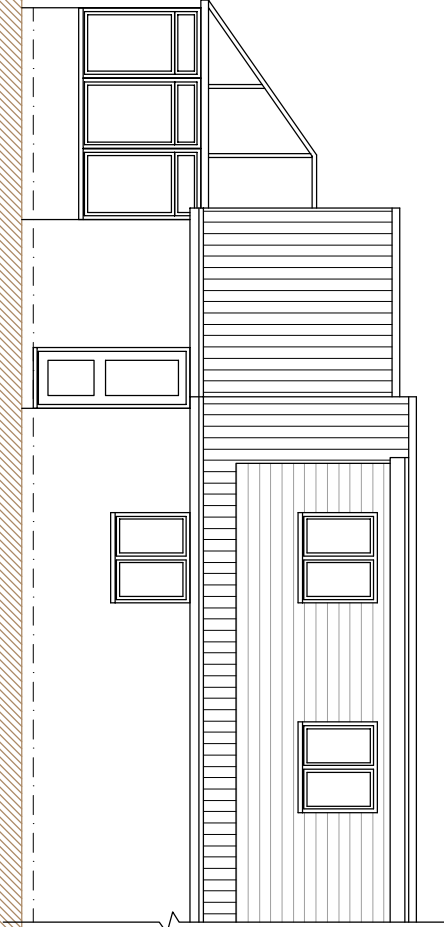

Side Elevation 1:100

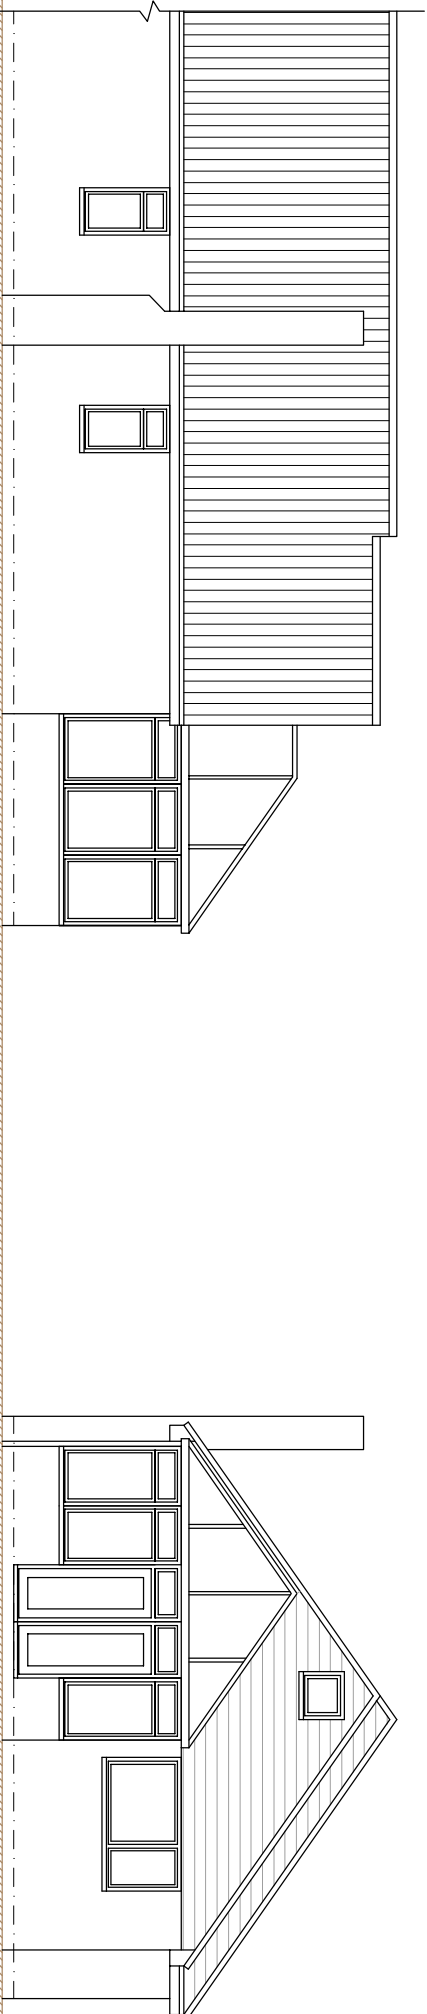

Side Elevation

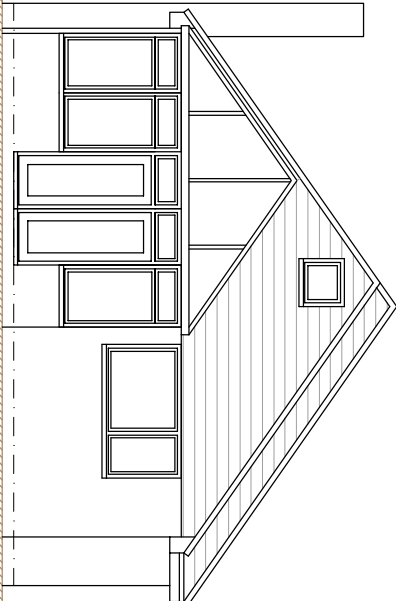

Rear Elevation

adp

architects ltd

architects & urban designers

Tel: 0845 365 1475

Email: mail@adp-ltd.co.uk

www.adparchitectltd.co.uk

Richmond Court, 94 Botley Road, Park Gate, Southampton, SO31 1BA

rev:	date:	note: