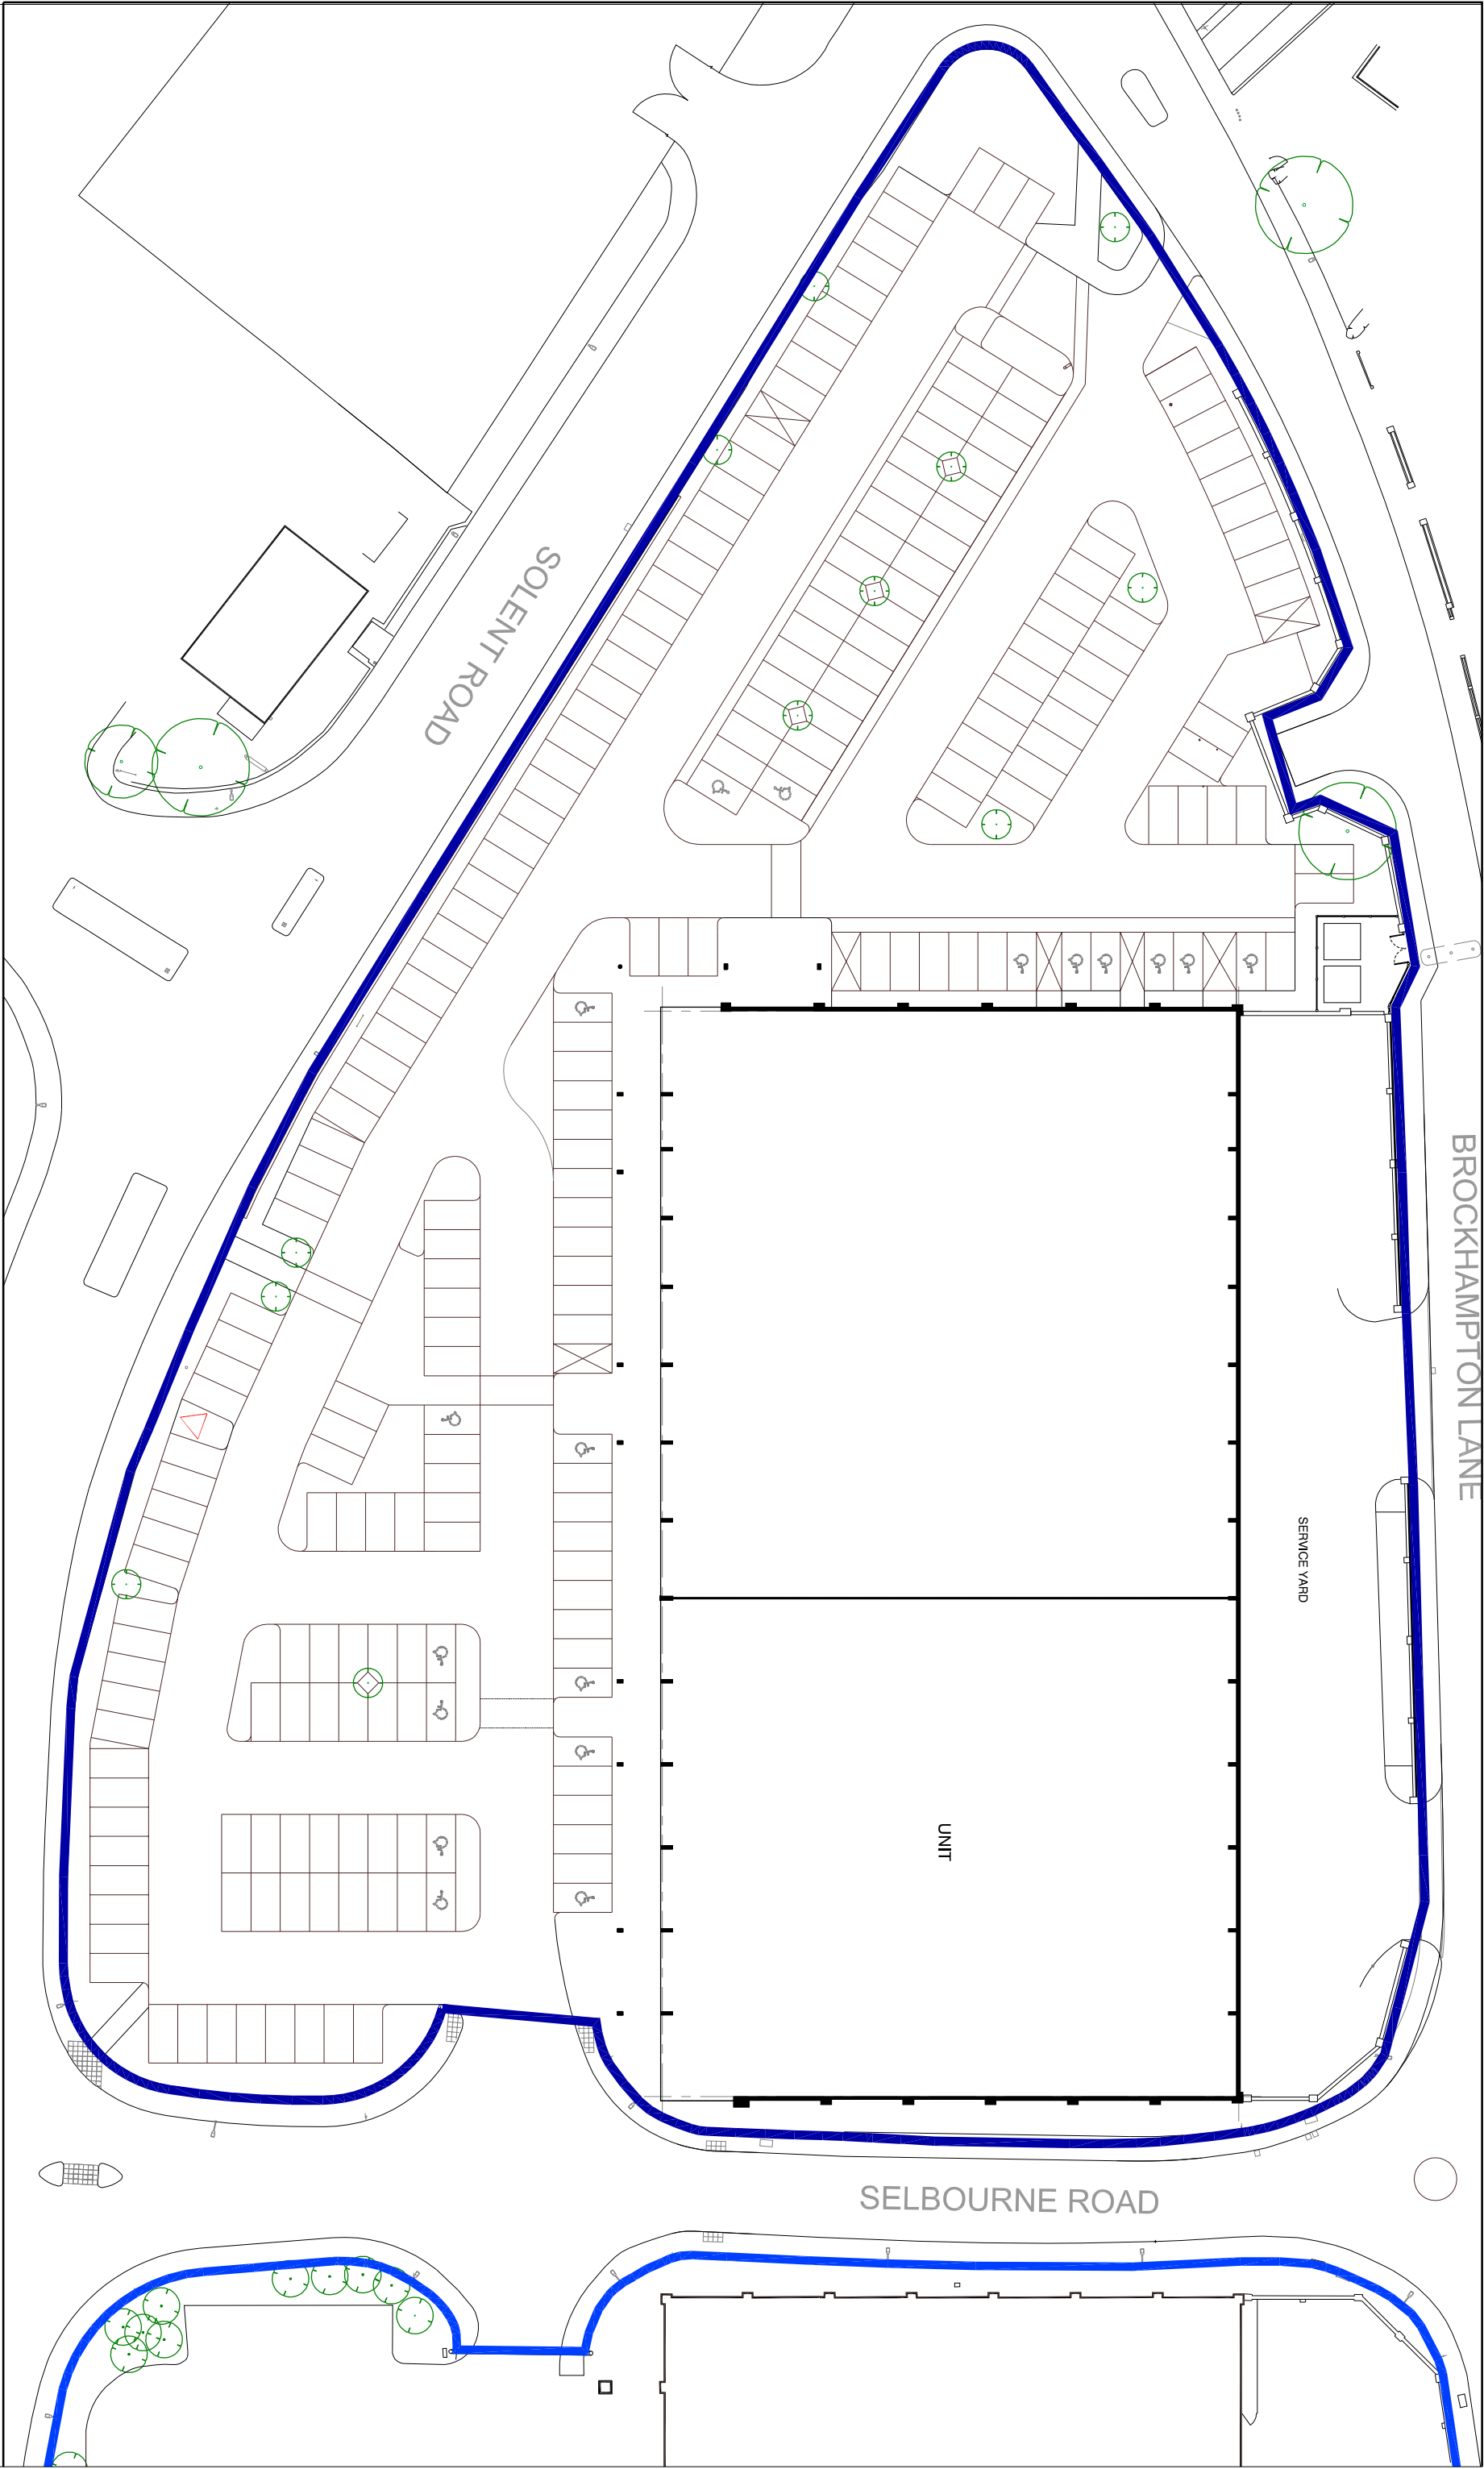


REV	DESCRIPTION	DATE
REVISION		

**Hargreaves**

Rushington House, Worthing Road, Rushington, West Sussex, BN16 3PS
Tel No: (01903) 777777 Fax No: (01903) 777700

**SOLENT RETAIL PARK
SOLENT ROAD, HAVANT.**

BLOCK PLAN

job no.	147-000	dwg no.	11	rev.	-	
scale	1:500	@A3	drawn by	SMM	date	03.02.16

CAD File: V:\HAVANT\SOLENT RETAIL PARK\BLOCK PLANS\147-000 - U1&2.12 - PLAN 2 SIMO\KAY.DWG