

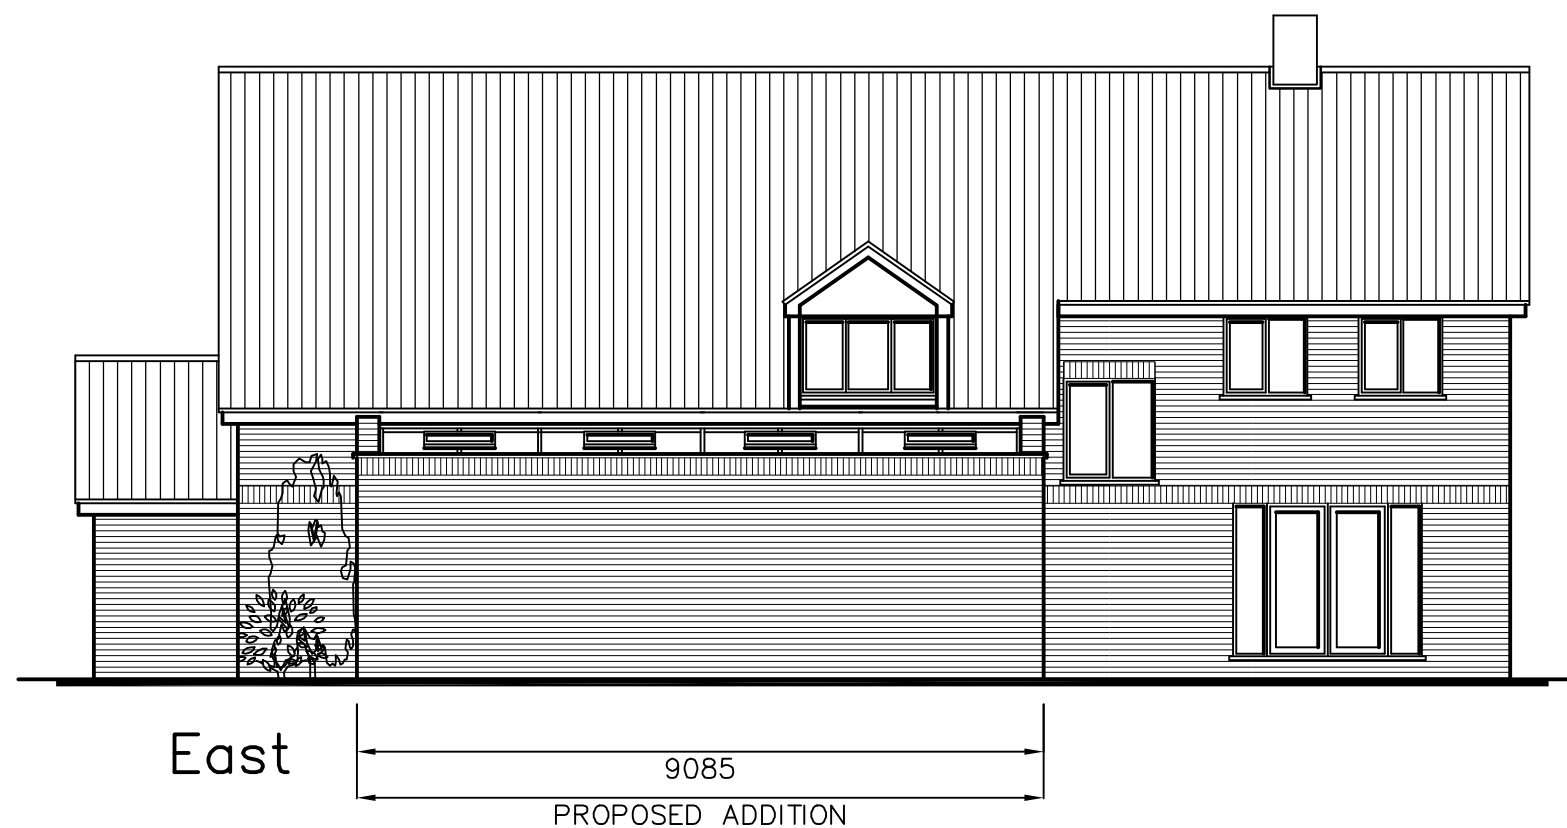


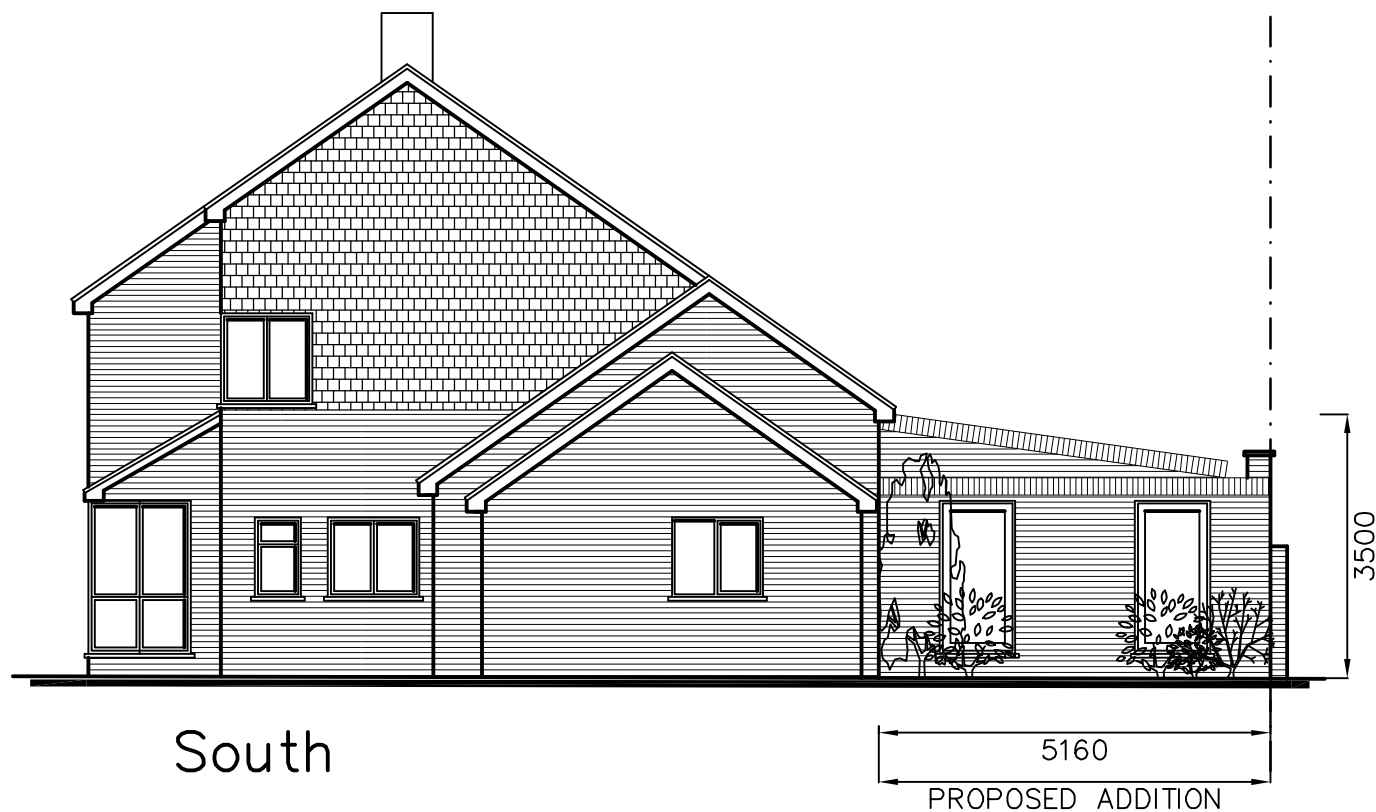

16 Gorseway,  
Hayling Island,  
PO11 0DR

## Proposed Elevations

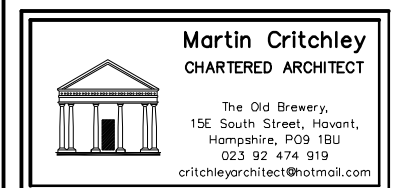

Scale A1 = 1:50, A3 = 1:100  
Date 25/06/15  
Drawn JSC/SAR

Revisions  
A. Plan revisions. 01/07/15  
B.  
C.

1507-402<sup>A</sup>

metres

10

20

30

40