



PHYSICAL SCALE IN METERS @ 1:100


NOTES:  
This drawing has been produced solely for PLANNING/DESIGN.  
Do not Scale from this Drawing except for planning purposes.  
Any drainage shown is presumed and to be checked on site  
before commencement of works.  
This drawing is the copyright of MF Designs Ltd.

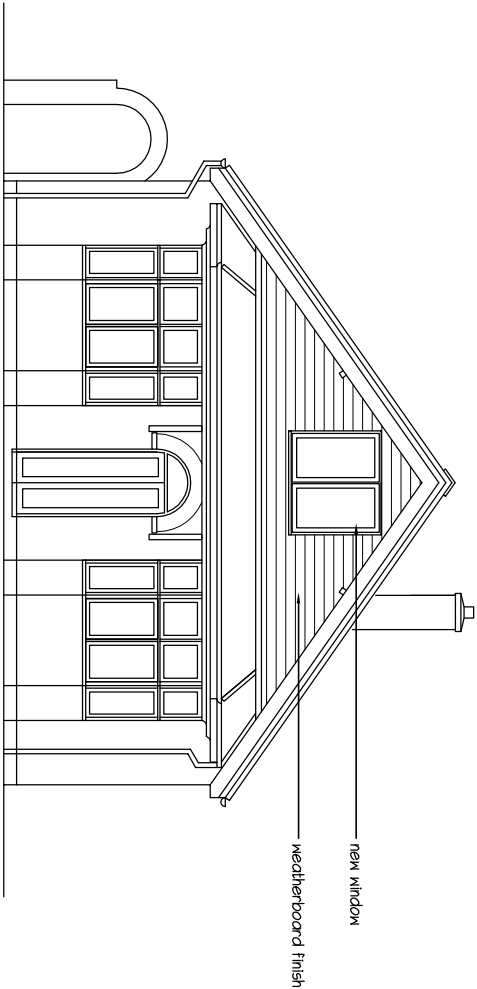


Proposed North

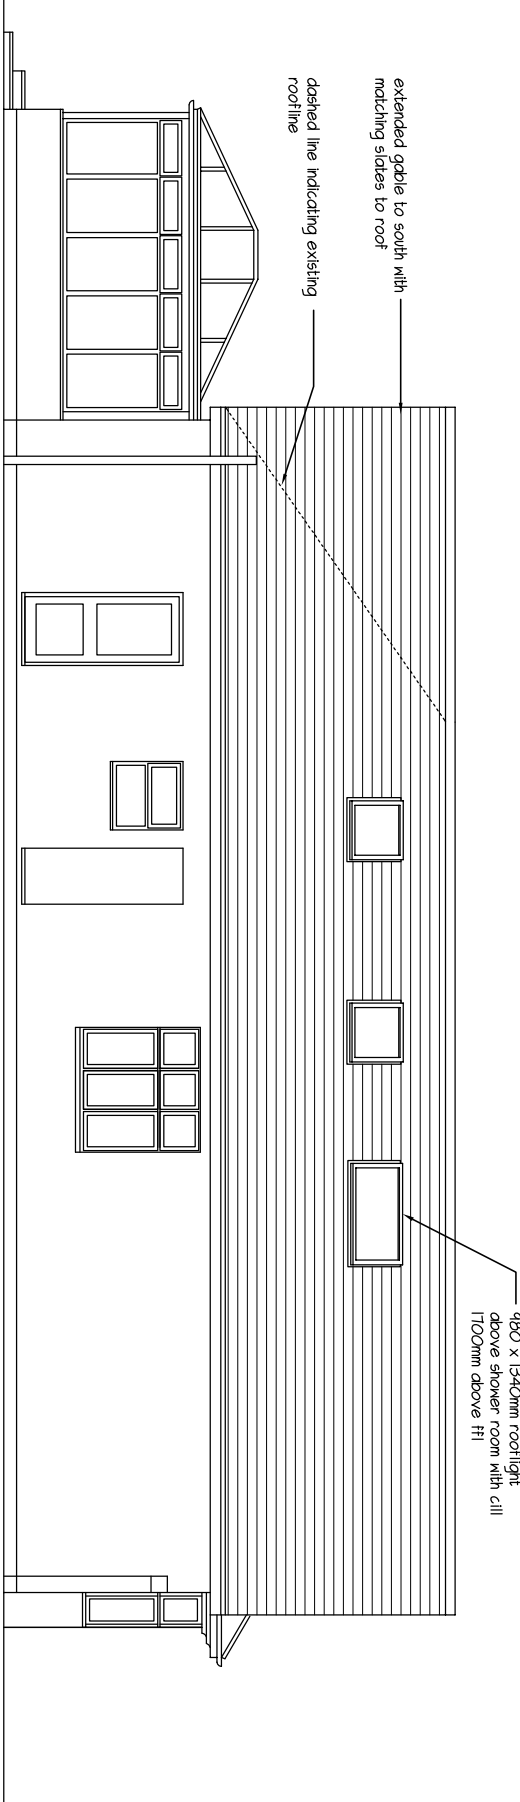

Proposed East

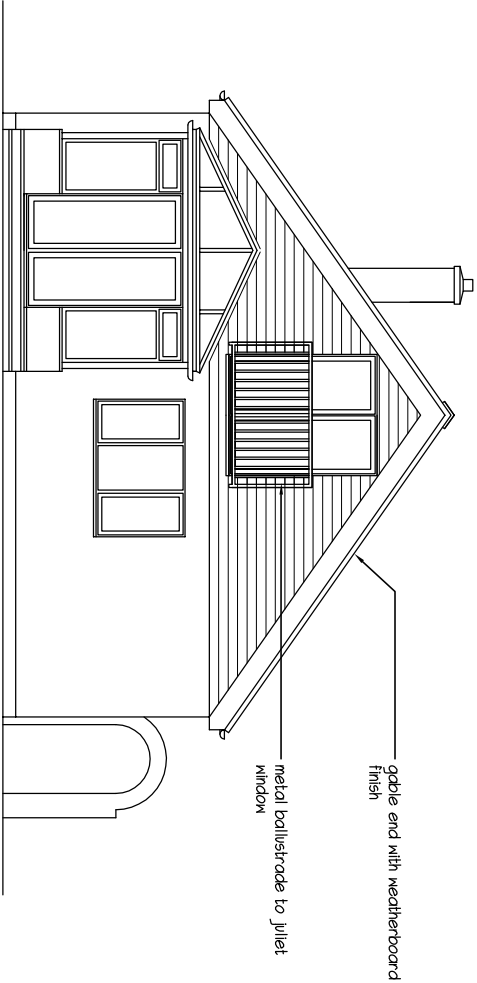

Proposed South

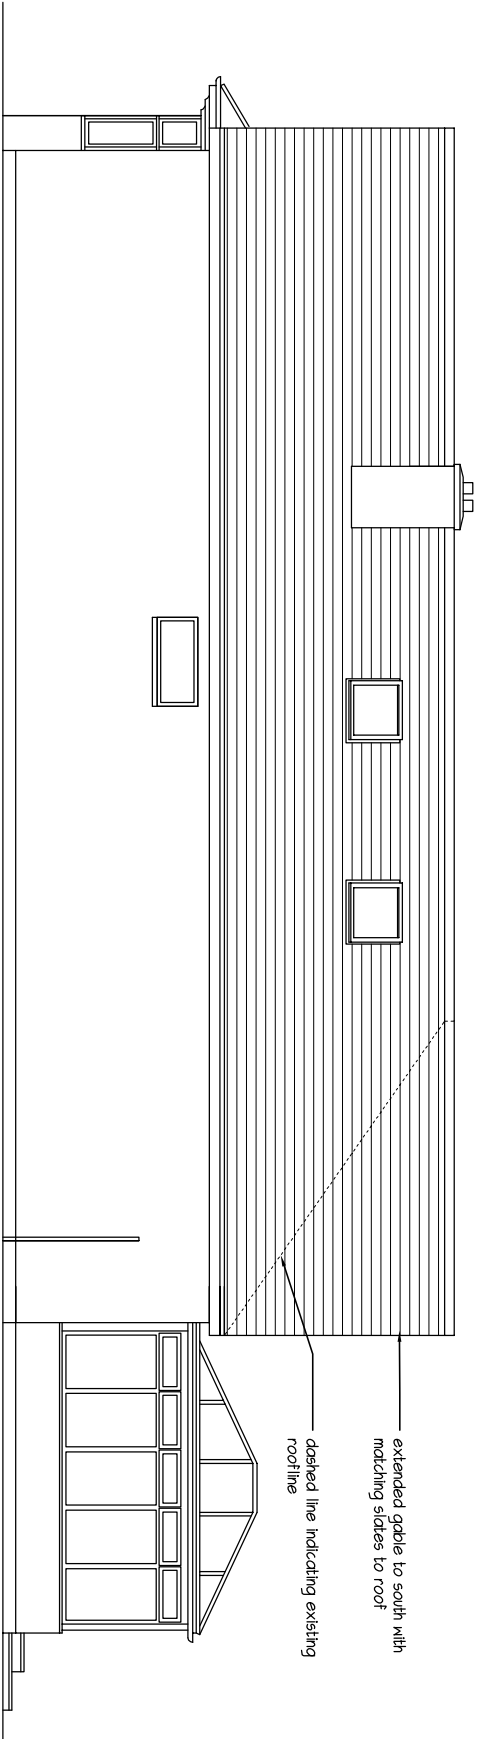

Proposed West

ROOF CONVERSION/EXTENSION - 626 Southleigh Road, Emsworth. PO10 7TA

