


PROPOSED SINGLE STOREY REAR ADDITION.
 28, ST. THOMAS AVENUE, HAYLING I. HANTS.
 FOR MRS A. M. SAMBLES.

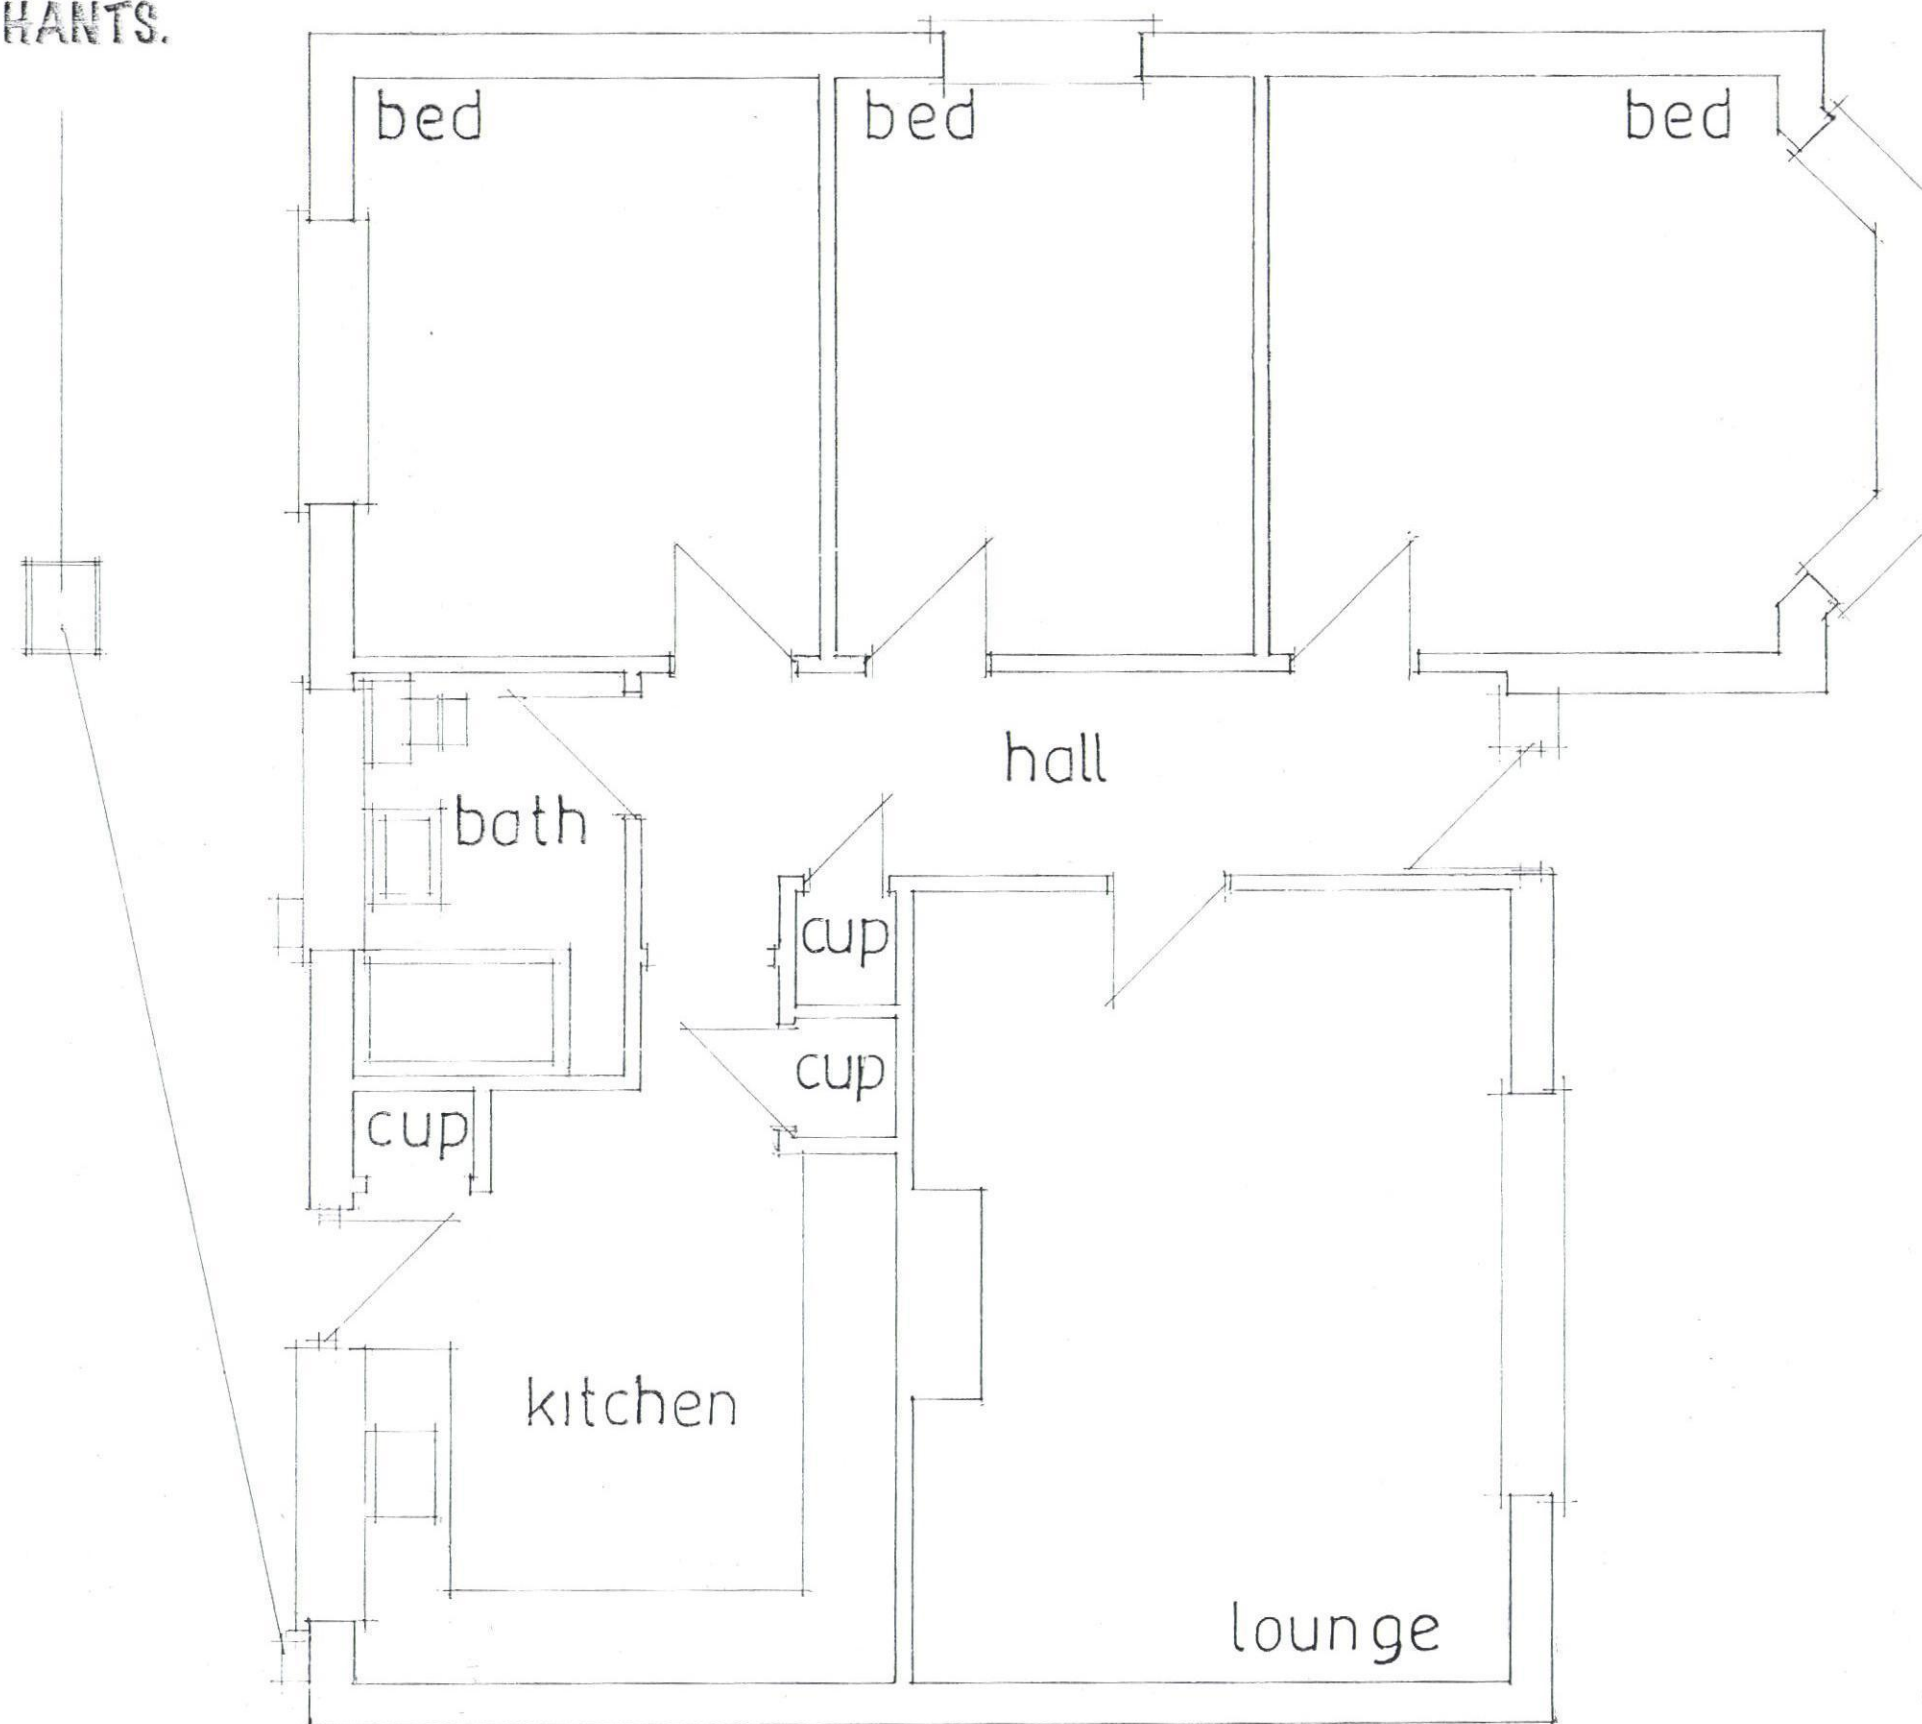

date nov 15
 scale 1:50

EXISTING LAYOUT

PETER J. WALKER MRICS
 CHARTERED SURVEYOR
 182 SEAFRONT, HAYLING ISLAND, HANTS
 PO11 9 AN

TEL: 02392467571