


PROPOSED FIRST FLOOR REAR ADDITION
12A, ST.HERMANS ROAD, HAYLING I. HANTS
FOR A&H WARNER.

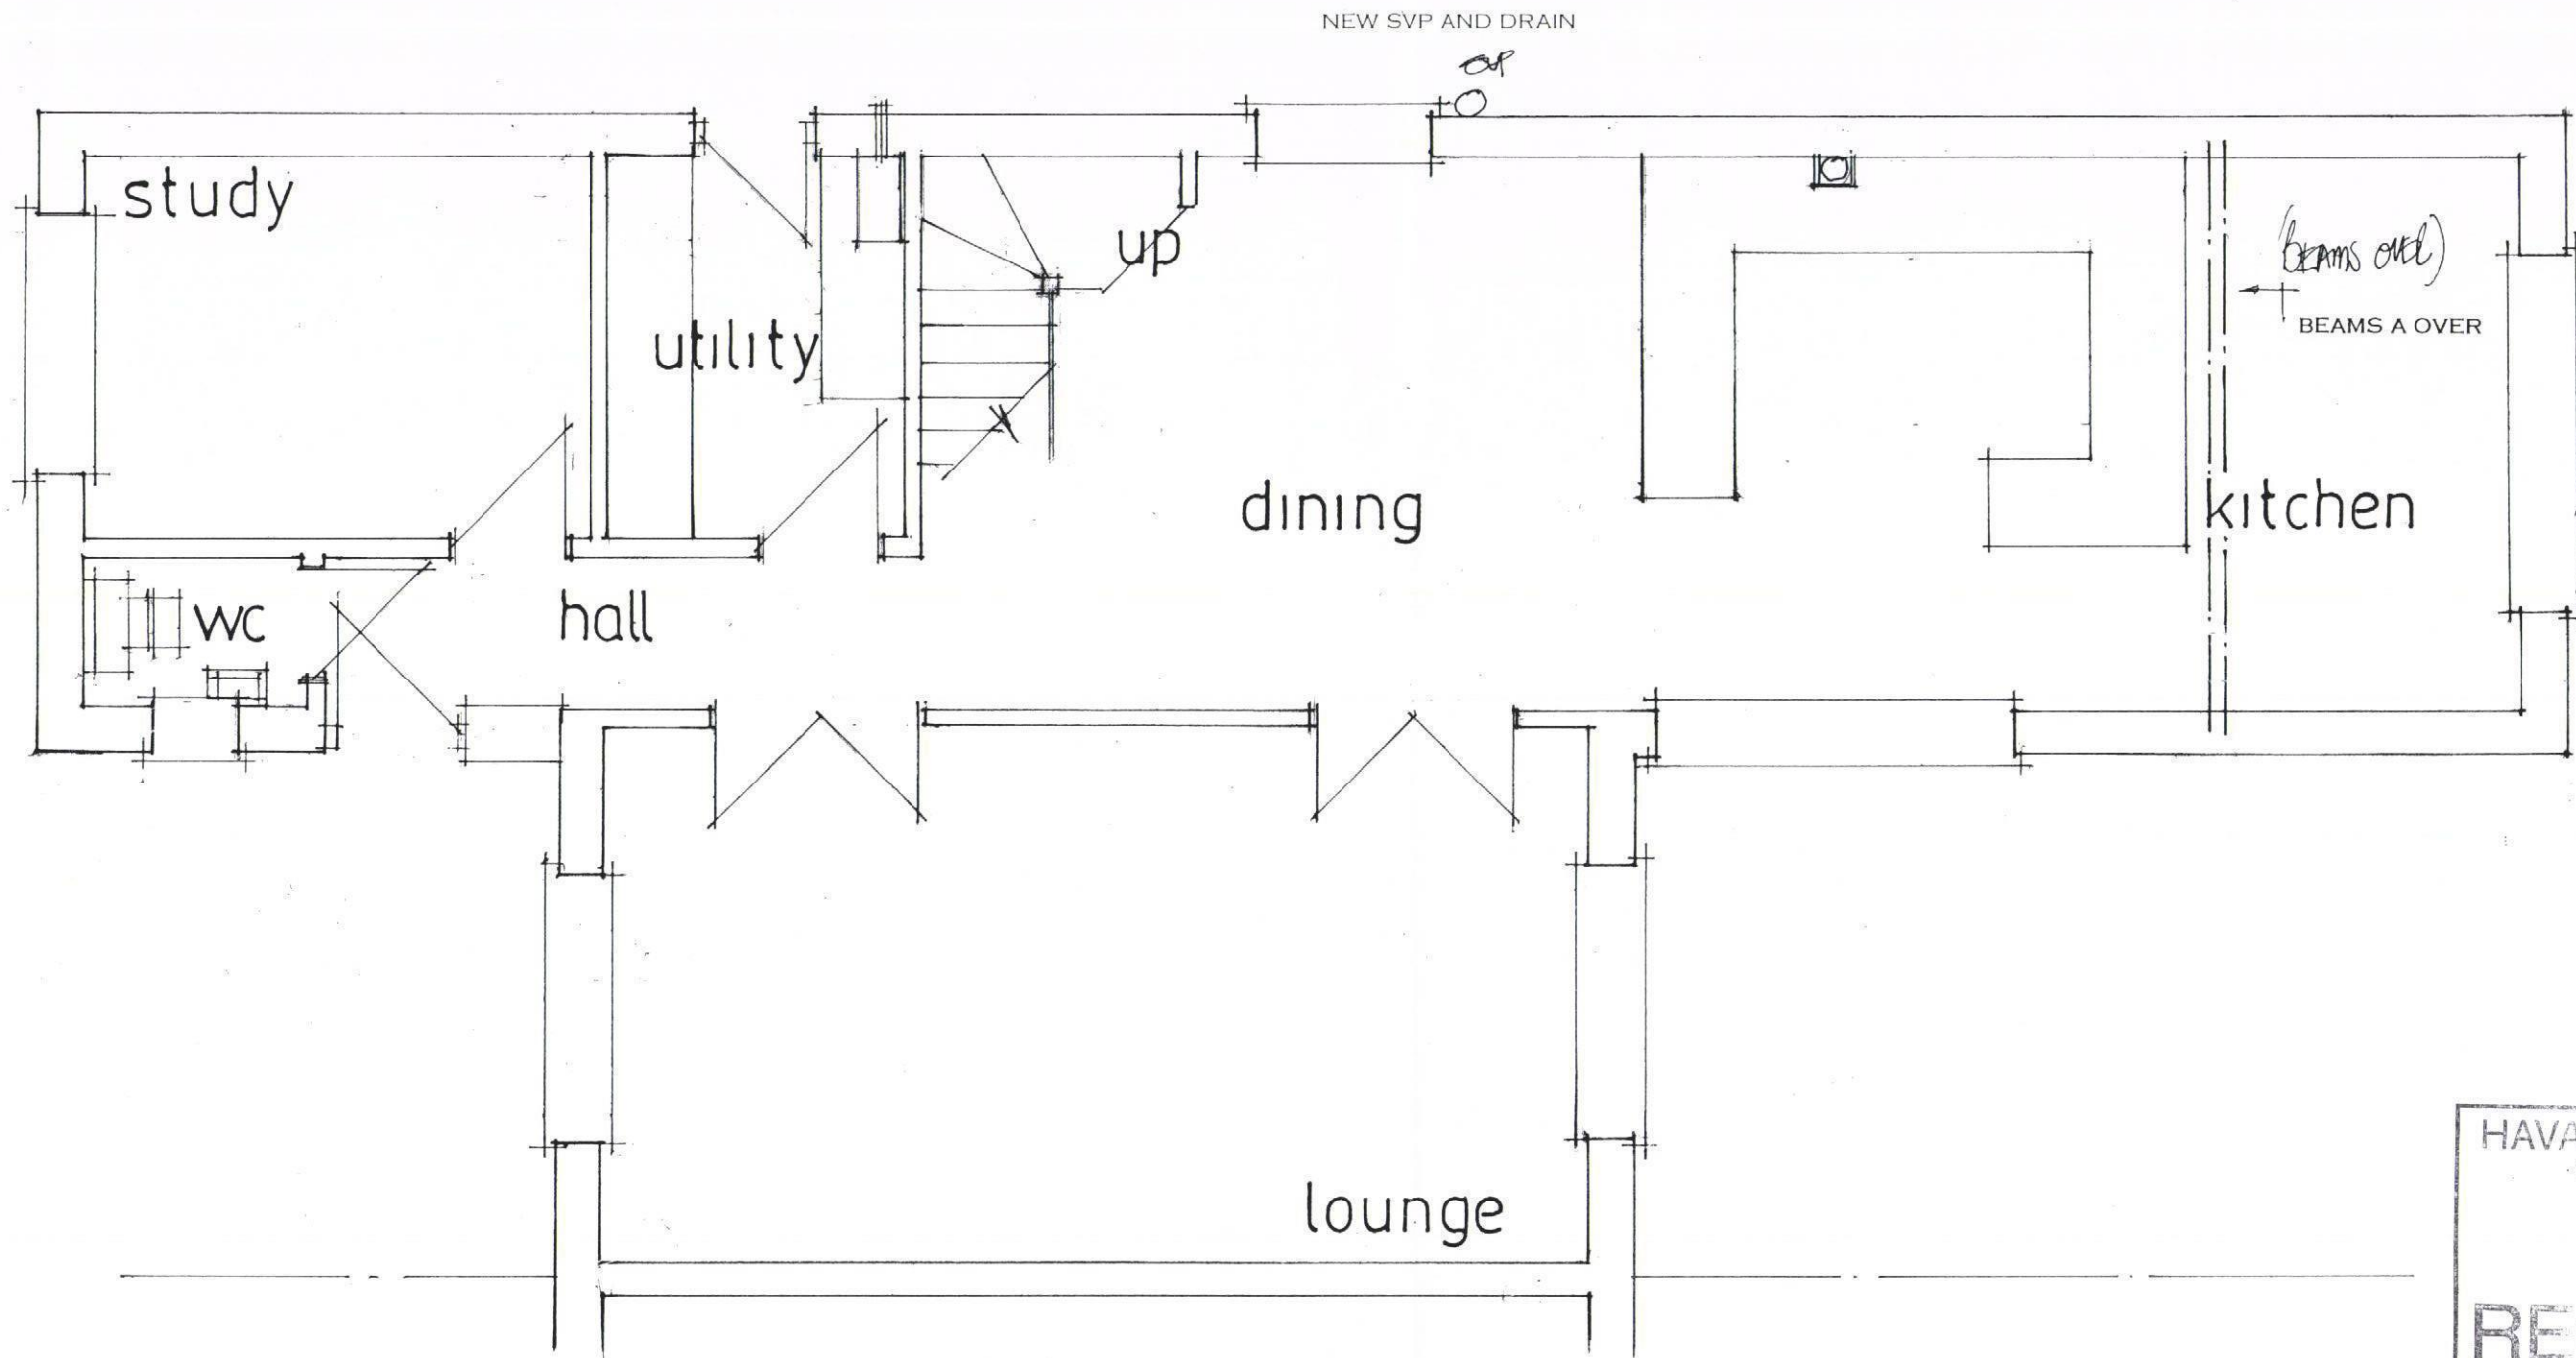

[amended apr15]

date jan 2015
scale 1:50

EXISTING GROUND

PETER J. WALKER MRICS
CHARTERED SURVEYOR
182 SEAFRONT, HAYLING ISLAND, HANTS
PO11 9 AN

TEL: 02392467571