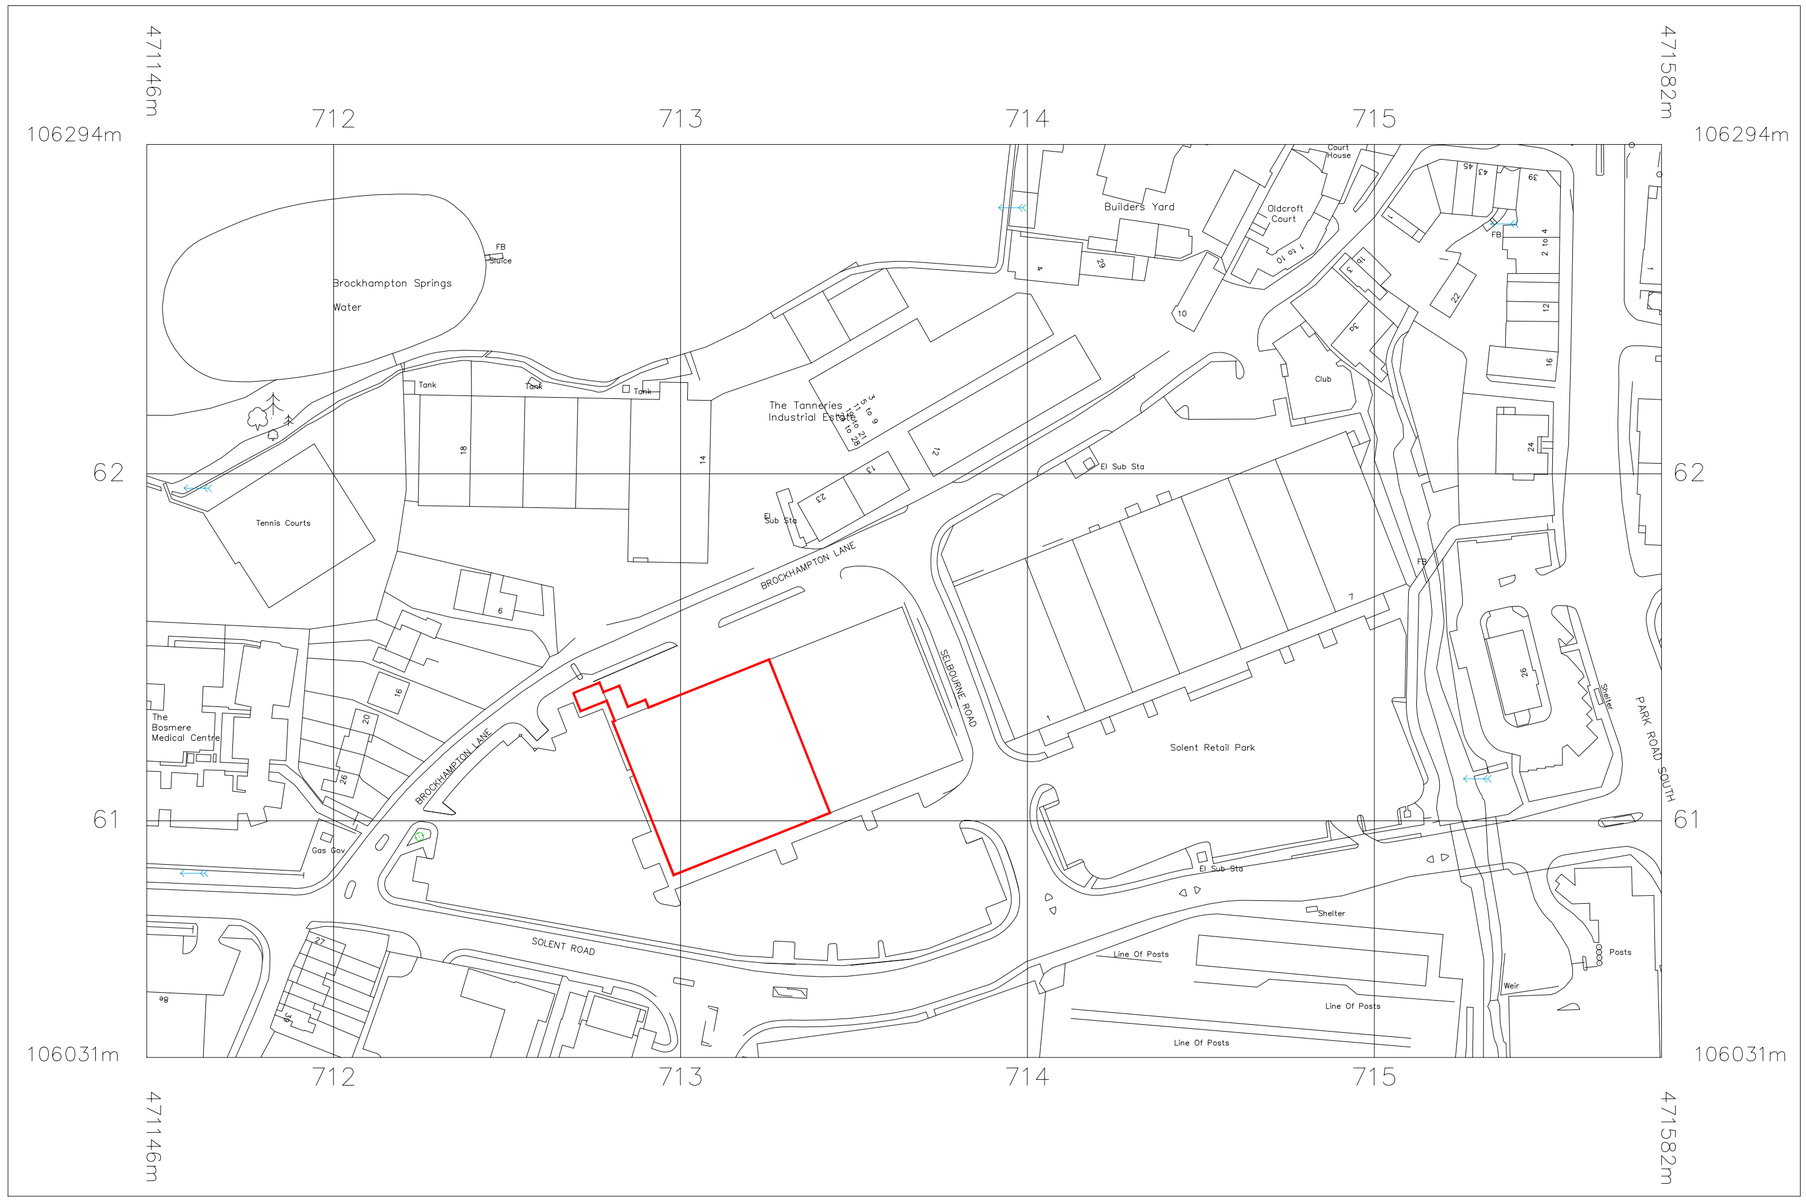

© Crown Copyright 2015

Reproduction in whole or in part is prohibited without the prior permission of Ordnance Survey.

Drawing produced from OS Mastermap Data, purchased from Stanfords 21/01/16 with a 12/24/36 month licence. Stanfords OS Partner Licence 100035409, order licence 01949773

KEY

STORE OUTLINE

NOTES

ORIGINAL A2

1:1250 0 25 50 m

01

REV	DATE	DESCRIPTION	DRAWN	CHECKED

LOCATION FIGURE

M&S

STORE NAME
HAVANT

COUNTRY
ENGLAND

PROJECT
HAVANT NEW STORE

DRAWING
EXISTING SITE PLAN

CONSULTANT
WDR & RT TAGGART

DISCIPLINE DESCRIPTION
ARCHITECTURE

CONSULTANT LOGO

Laganwood House
Newforge Lane
Malone Road
Belfast BT9 5NX

t: +44 (0)28 9066 2121
f: +44 (0)28 9066 3162
e: mail@wdr-rt-taggart.com
w: www.wdr-rt-taggart.com

WDR & RT TAGGART

SCALE	PAPER SIZE	DATE	DRAWN	CHECKED
1::1250	A2	21.01.16	JW	JD

STORE NUMBER	PROJECT No	DISCIPLINE CODE	DRAWING No
1935	HVN001	A	04000

CONSULTANT PROJECT No	STATUS	REVISION
15044	P	--