


NOTES:


This drawing has been prepared for the purposes of concept and design development and is not to be used for any other purpose. Dimensions are indicative and should be referenced against measured surveys only.

This drawing is the property of Martin Ralph and must not be reproduced, in part or whole, or deviated from, without their permission.

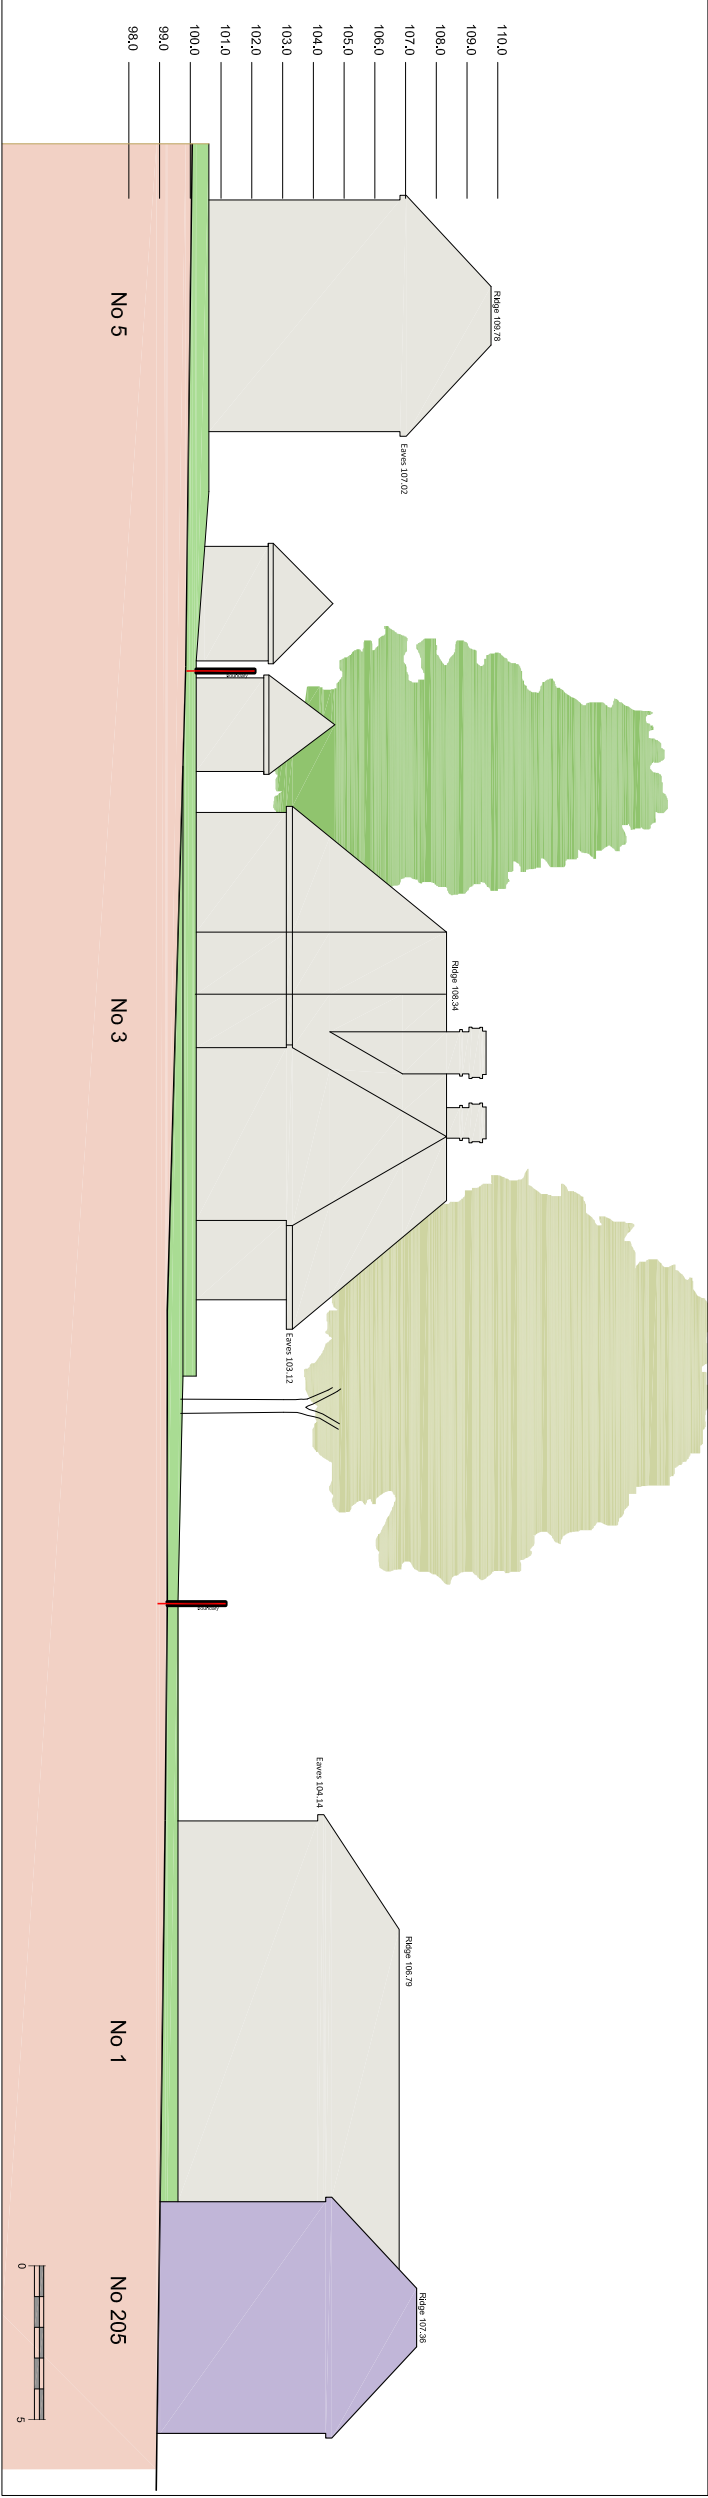

SITE SECTION A-A - AS EXISTING

1:250

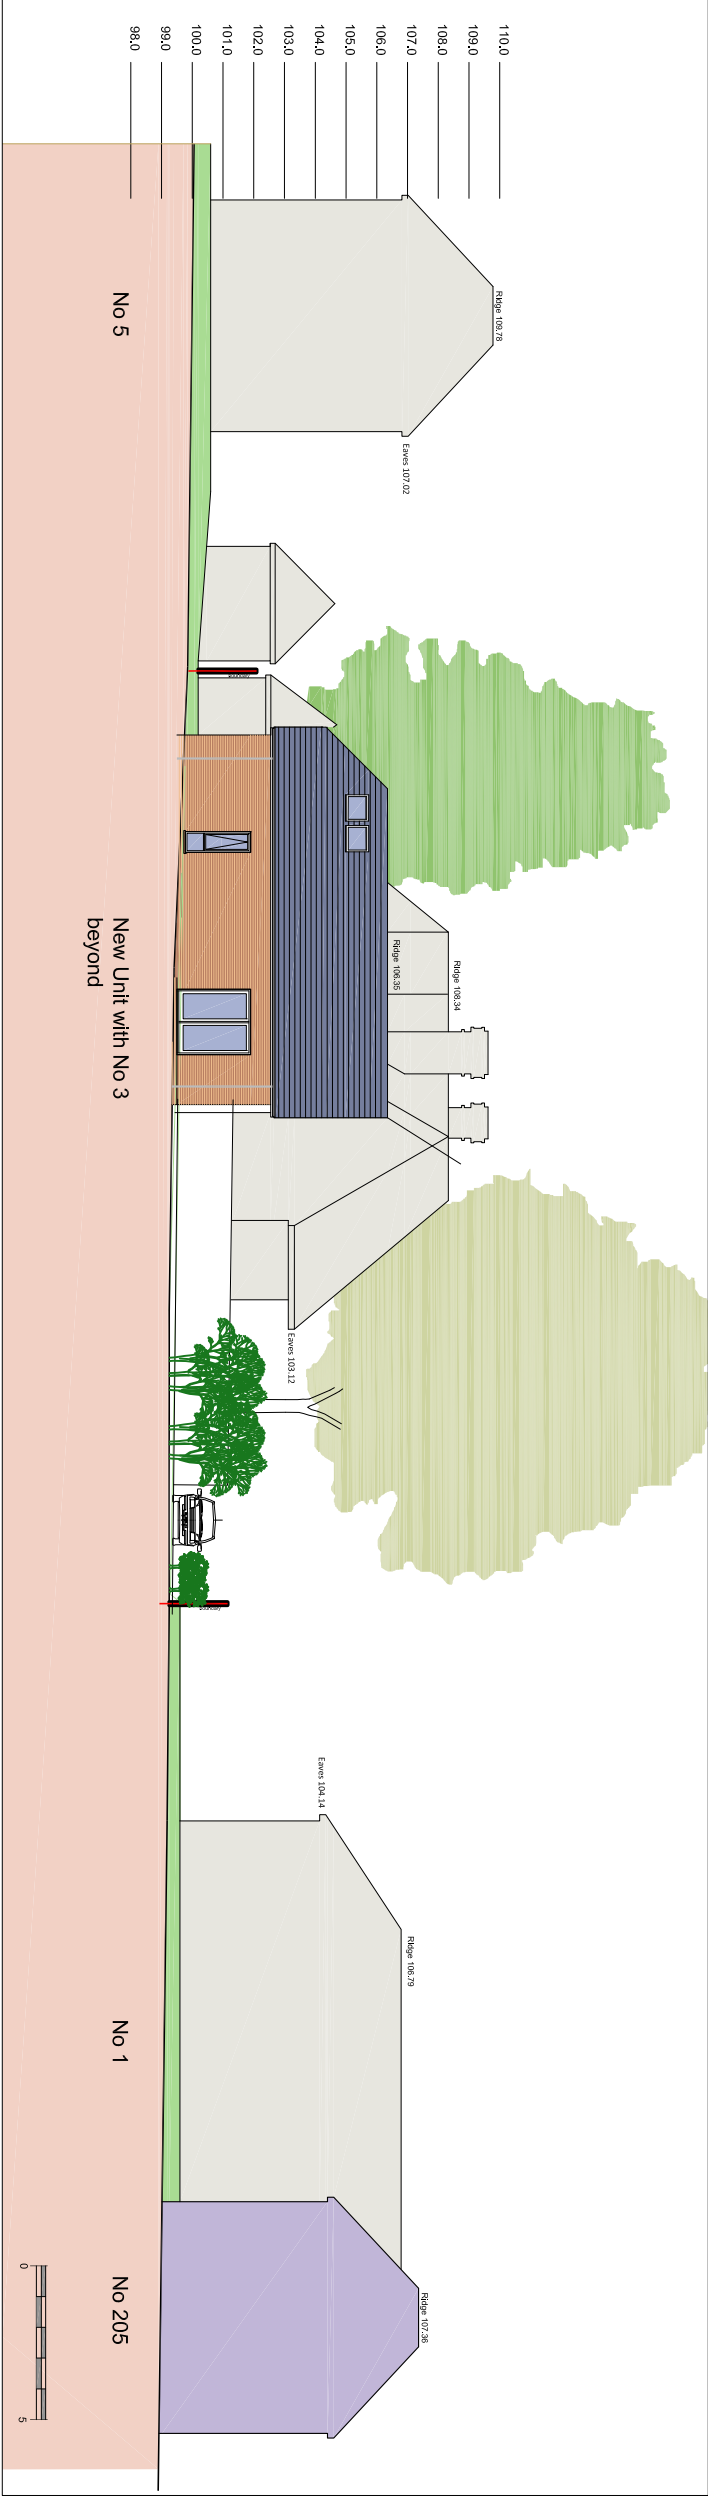

SITE SECTION A-A - AS PROPOSED

1:250

SITE SECTIONS

3 QUEENS ROAD, WATERLOOVILLE

AMENDMENTS		DATE
C	Re Issue	22.01.16
B	PLANNING UPDATE	30.11.14
A	PLANNING SUBMISSION	21.11.14

CLIENT

Mr. Gary Cook
3 Queens Road
Waterlooville
Hants

PROJECT

NEW RESIDENTIAL UNIT
Rear of 3 Queens Road

DRAWING TITLE

SITE SECTIONS A-A
EXISTING AND PROPOSED

DATE

29.09.2014

SCALE

1:250 @ A3

DRAWING No.

14A_025 008

REVISION

C

THE

MARTIN RALPH

GROUP



CHARTERED SURVEYORS
ARCHITECTS & ENGINEERS

11 Dragon House
Hussar Court
Brambles Business Park
Portsmouth
Hampshire
PO7 7SF

www.martinralph.co.uk
info@martinralph.co.uk

T. 023 9225 7711
F. 023 9225 7712