


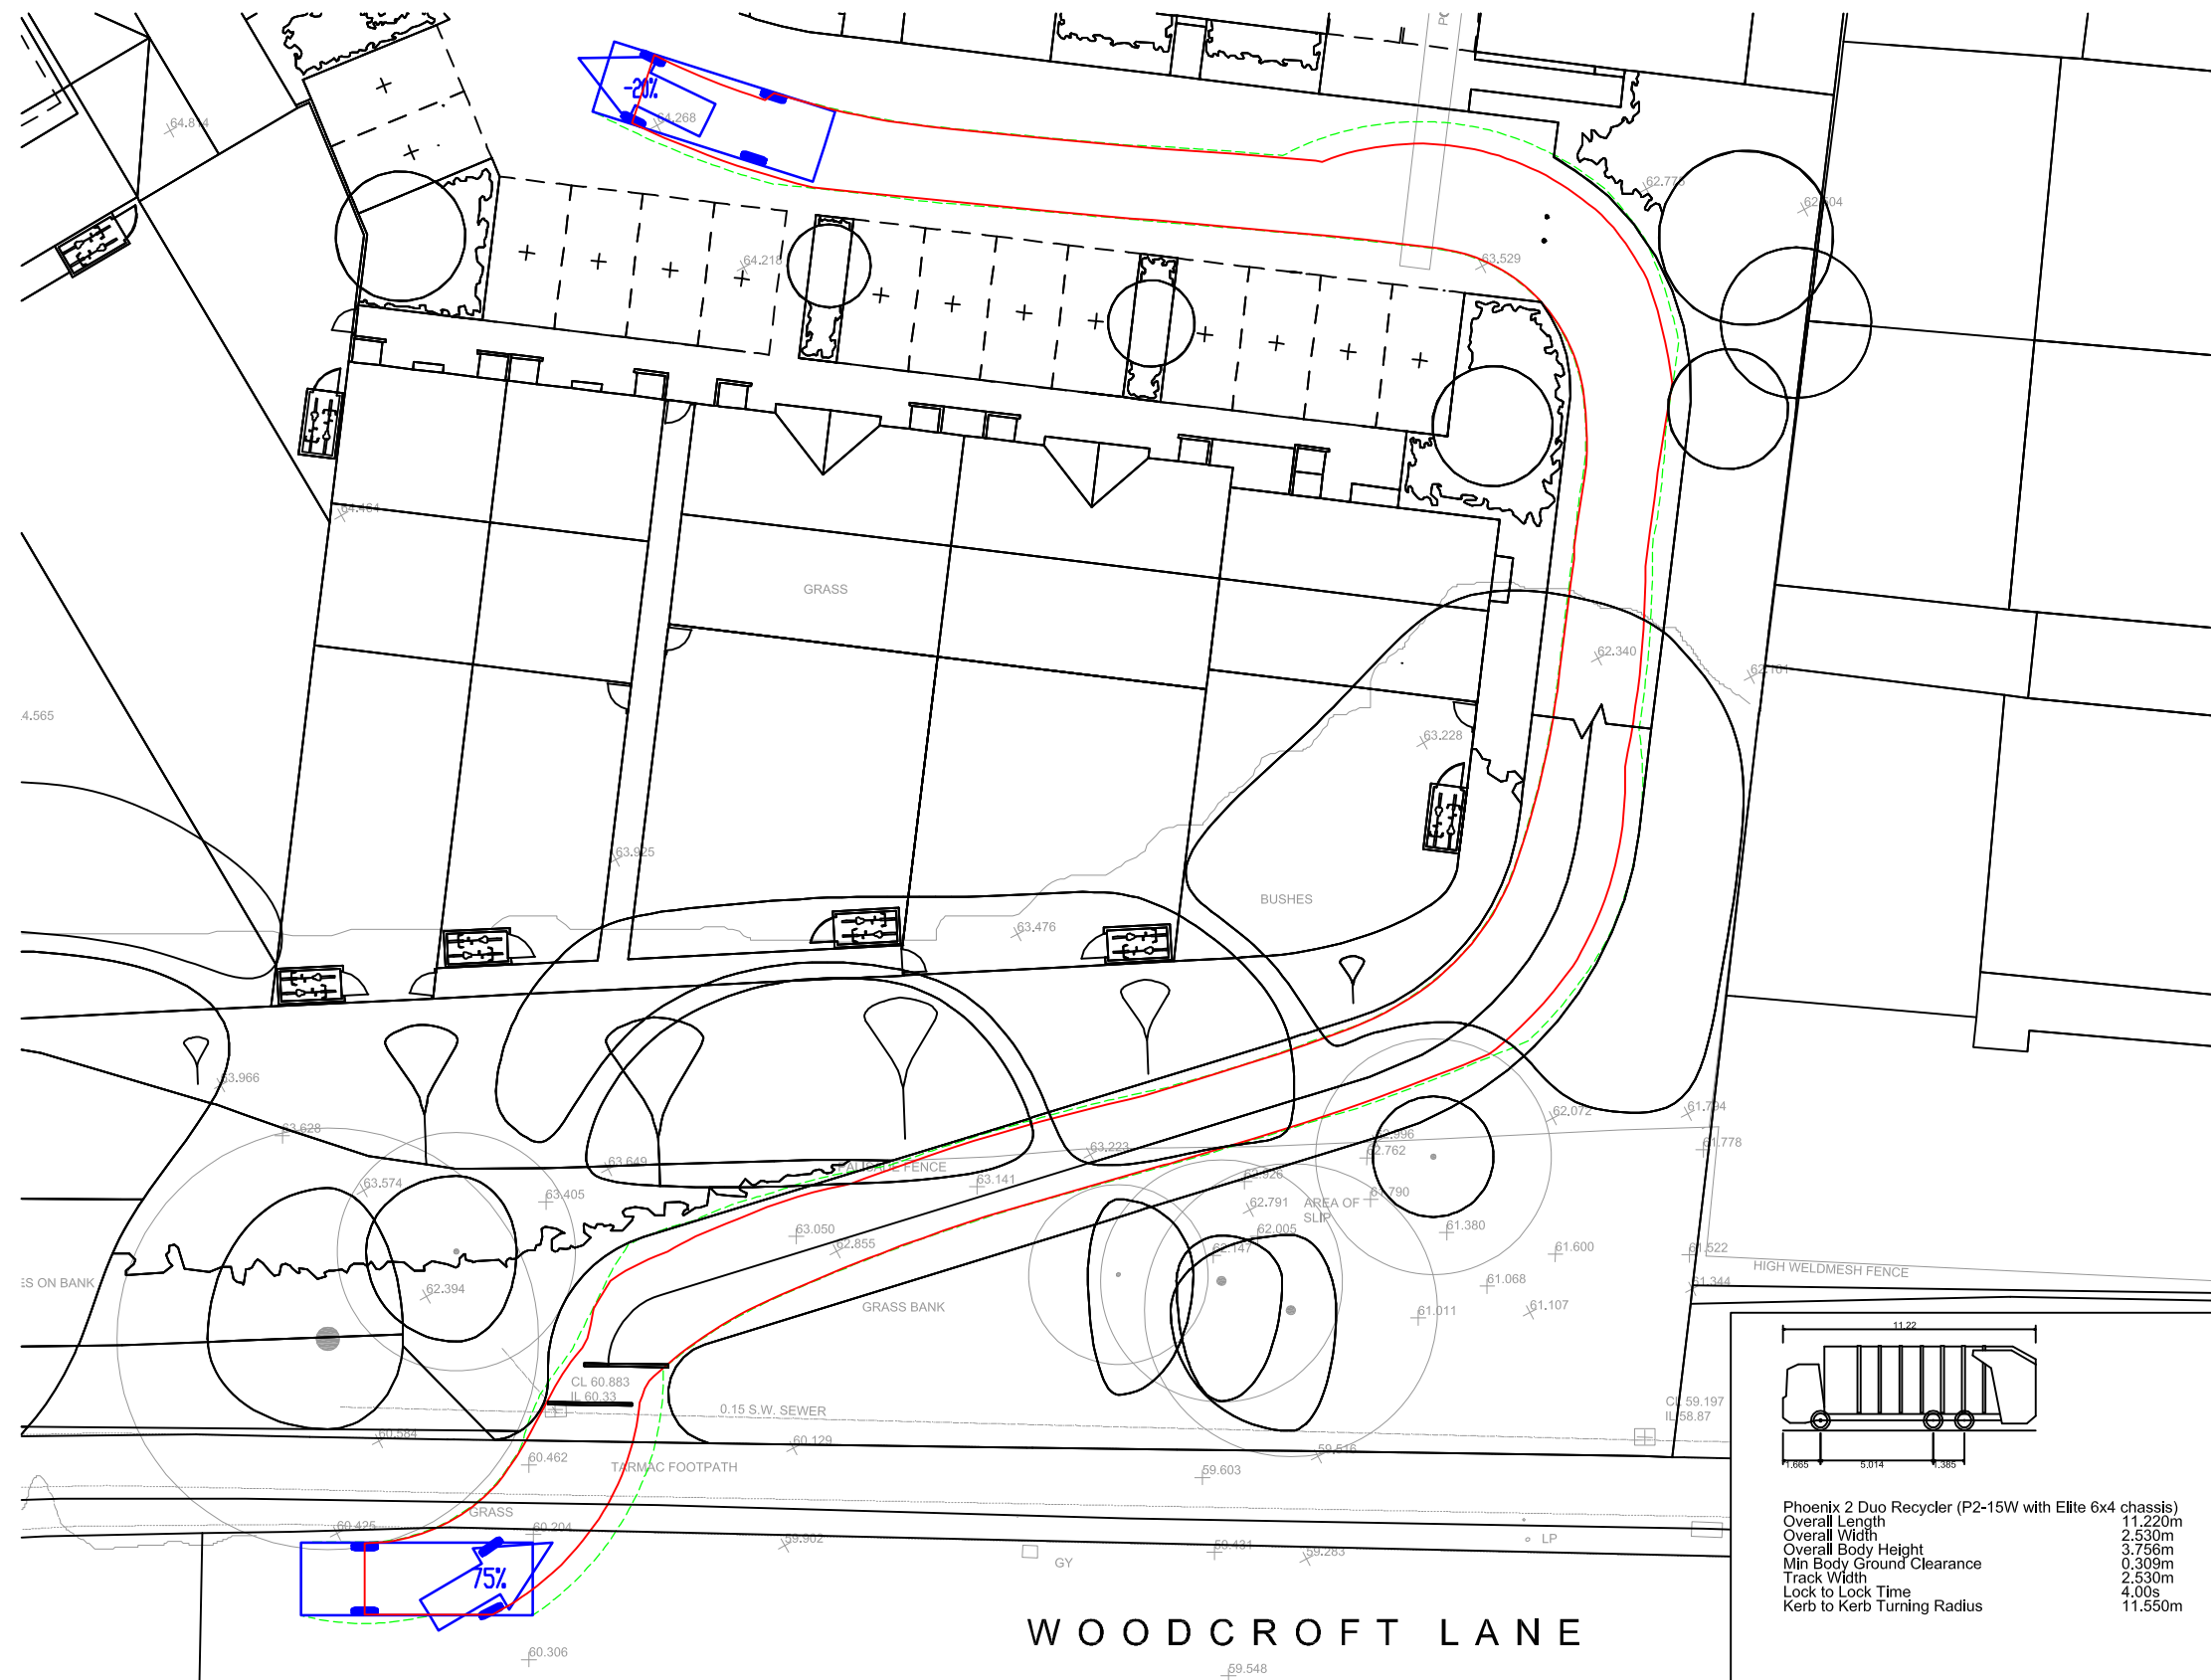

EMERGENCY ACCESS

A Drawing amended to suit revised layout

09/08/12 RD SF DD

HAMPSHIRE COUNTY COUNCIL
CULTURE, COMMUNITIES AND BUSINESS SERVICES
PROPERTY SERVICES

Hampshire
County Council
Engineering
STUART JAMES BSc DipTP FCIM MIPPL, DIRECTOR OF ENVIRONMENT, THE CASTLE, WINCHESTER.

DRIVER	SCHEME	DRIVING TITLE
R.D.	MEADOWLAND SCHOOL HAVANT	VEHICLE TRACKING
R.D.		
CHECKED S.F.	DR No. R.J502728.06	HCC CD/Job: 08/Aug/2012 at 4:43pm
APPROVED D.D.	SCALE 0.75 1:250	SHEET No. 4 OF 4
	MAY 12	502728/SK7
		REV A

HCC CADfile: K:\Eng\Roads\Schemes\RU502728.03 - Meadowlands Drainage\AutoCad Drawings\General Drawings\502728_SK4.dwg