




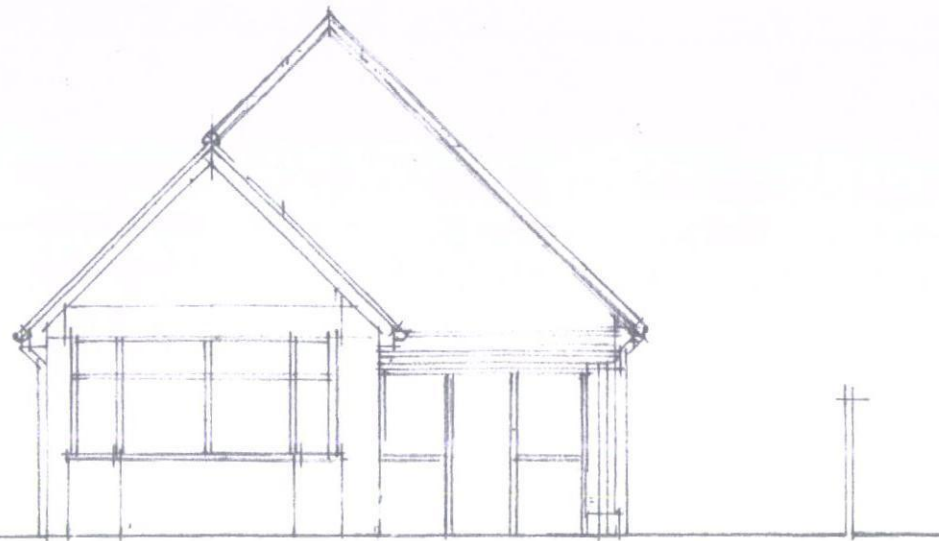


front east ele.

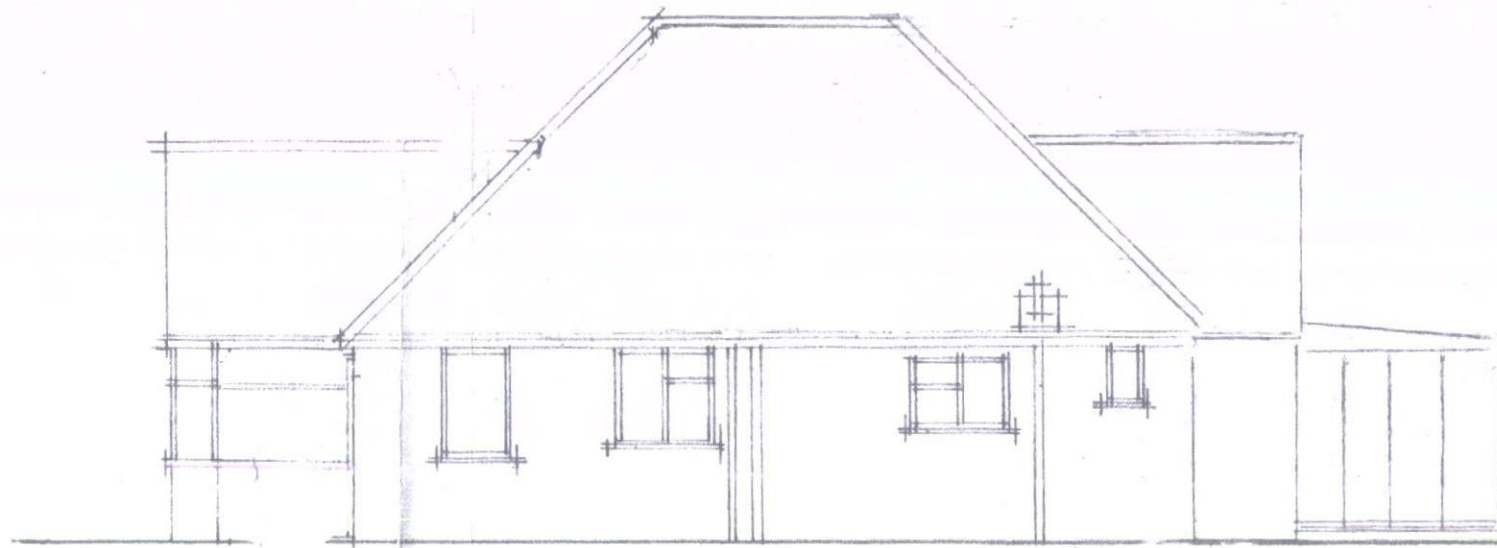

side north ele.

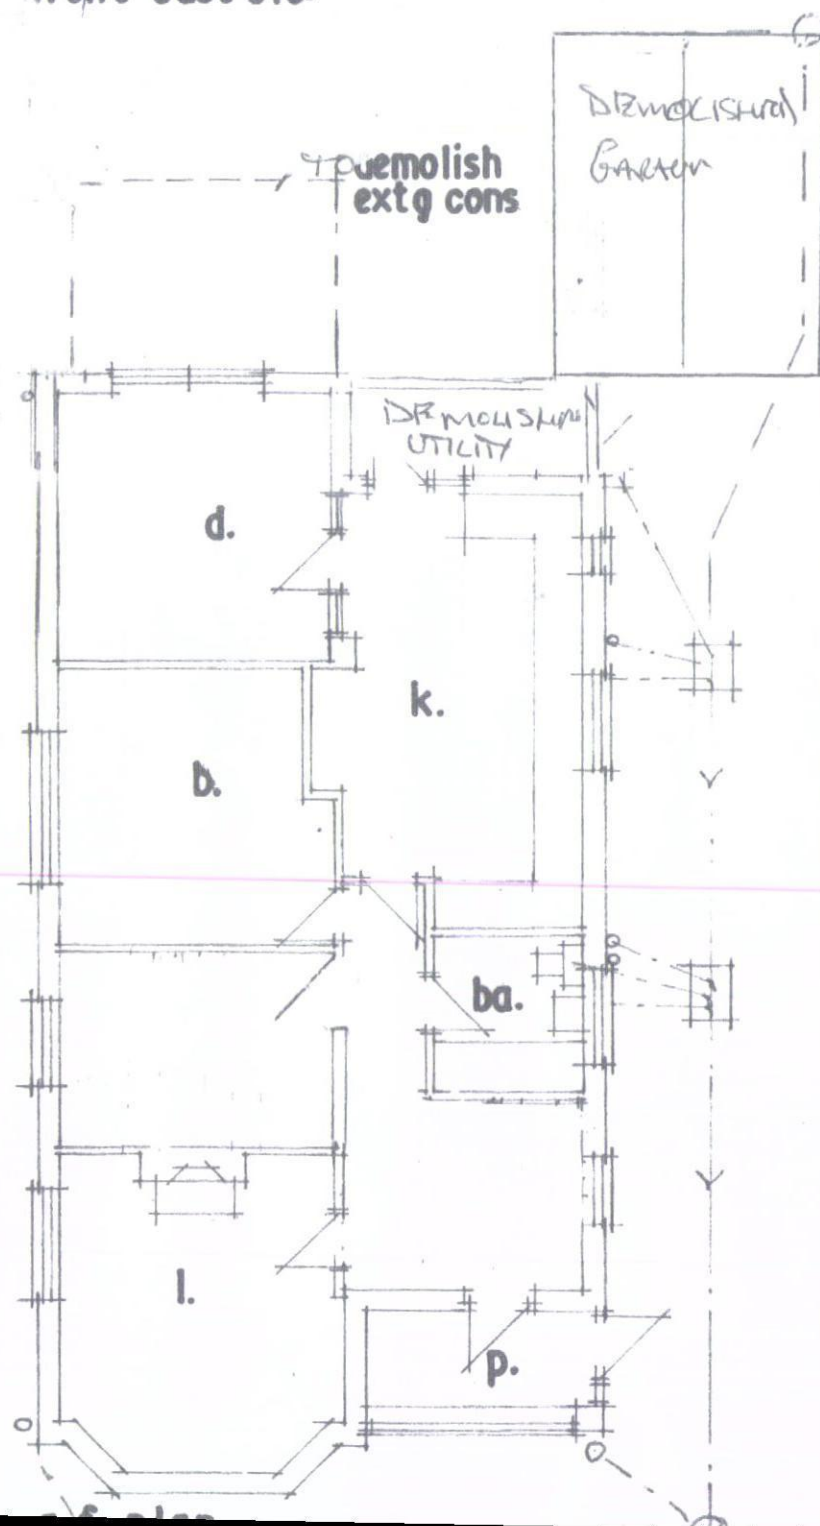

rear garden

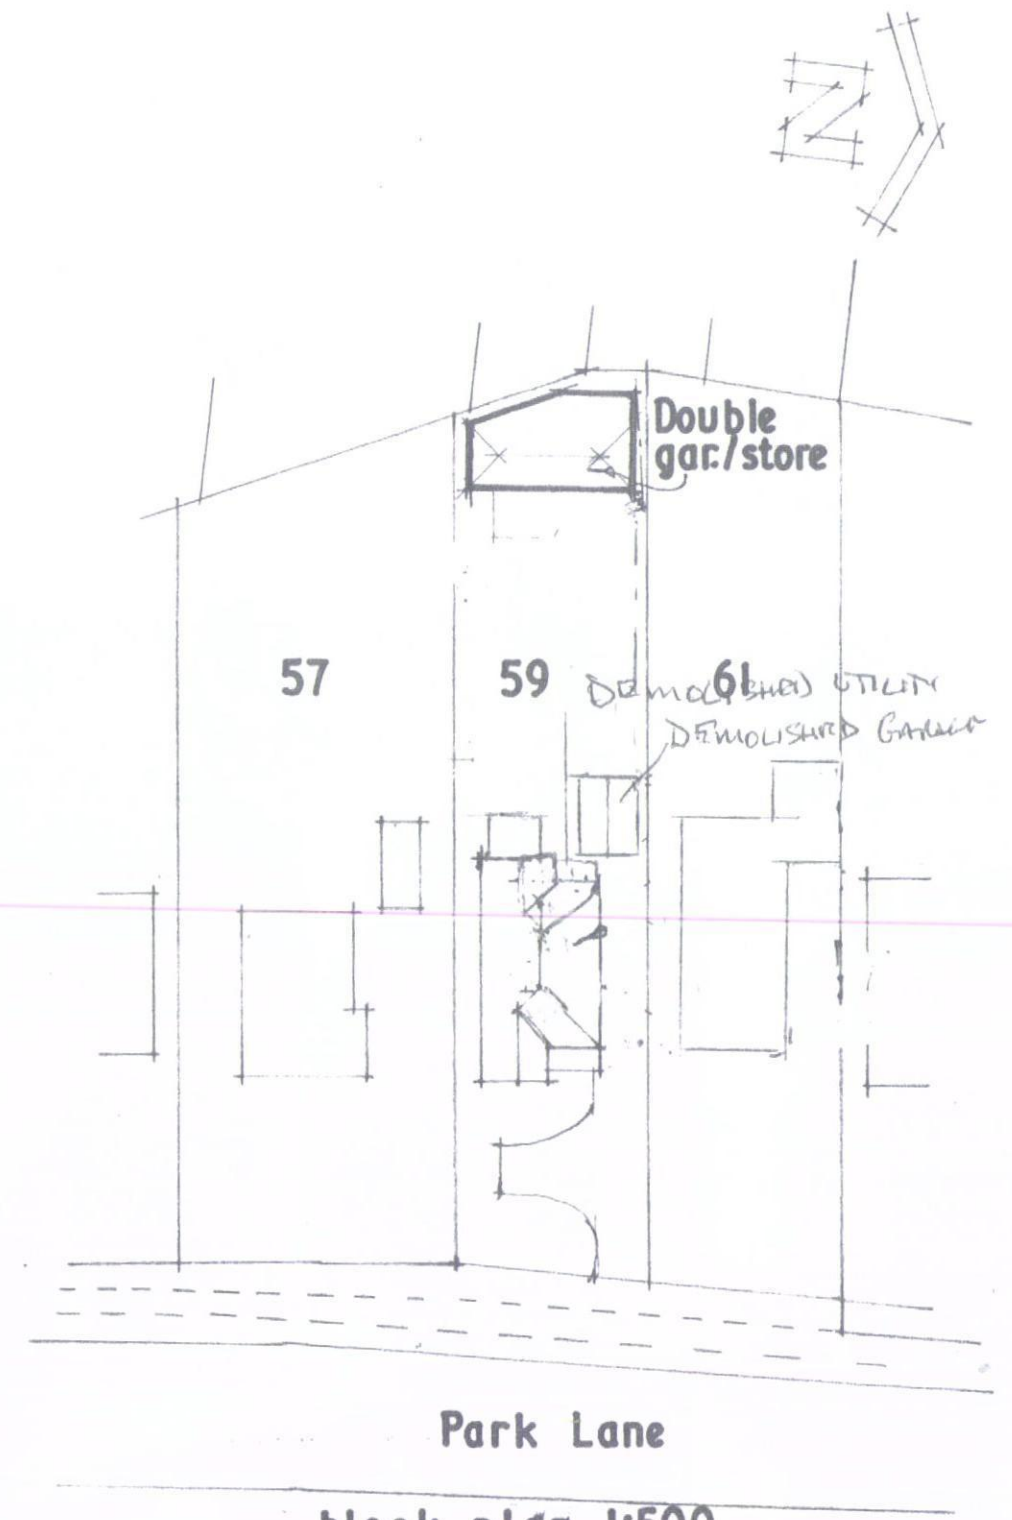

block plan 1:500