KNIGHT ARCHITECTURAL DESIGN
K.A.D. Ltd.
The Gatehouse, Admirals Wood
7 Coldeast Way
Sarisbury Green
Southampton
SO31 7AT
m: 07801 346 479
t: 01489 660 194
e: ian@k-a-d.co.uk

Project
69-77 GREYWELL SHOPPING CENTRE
LEIGH PARK, HAVANT


Client
SINCLAIR CLARK ALLEGRA LTD

Drawing
EXISTING & PROPOSED WORKS


Scale	Date
1:200@A1	APRIL 15

Project no.	Sequential	Bldg/Floor	Detail	Rev
KAD	10	A	EX	.


UNITS	NO.	NUMBER OF BEDROOMS	AREA
69 – 77	8	2	64.9 SQ.M
	9	2	70.9 SQ.M
	10	1	54.6 SQ.M
	11	1	53.4 SQ.M
	12	1	54.6 SQ.M
	13	2	71.6 SQ.M
	14	2	76.1 SQ.M
	15	2	66.2 SQ.M
	16	2	66.1 SQ.M
	17	2	52.3 SQ.M
	18	1	58.6 SQ.M
	19	1	58.6 SQ.M

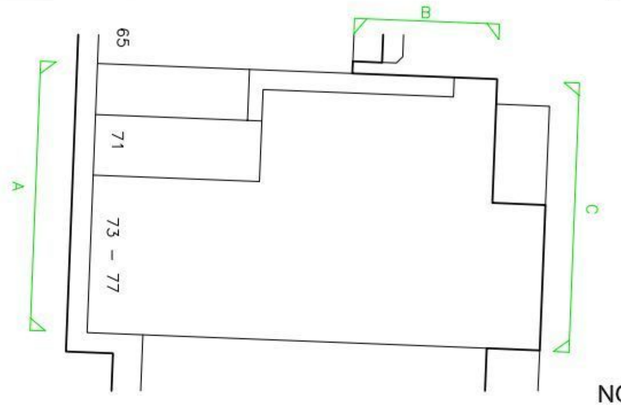


NOT TO SCALE

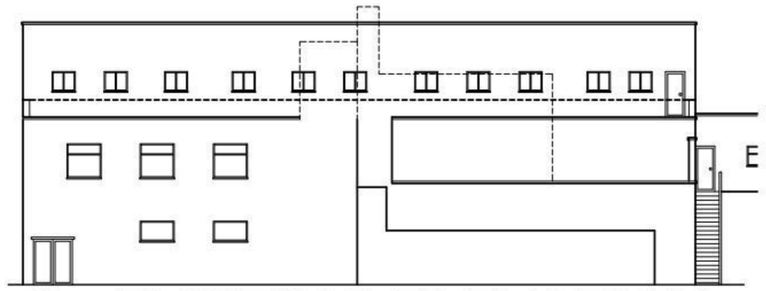

C - EXISTING ELEVATION

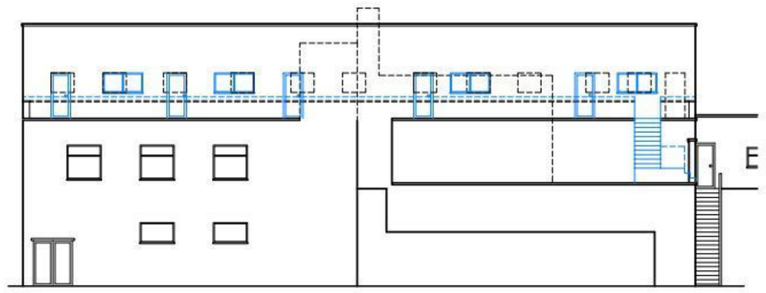


C - PROPOSED ELEVATION

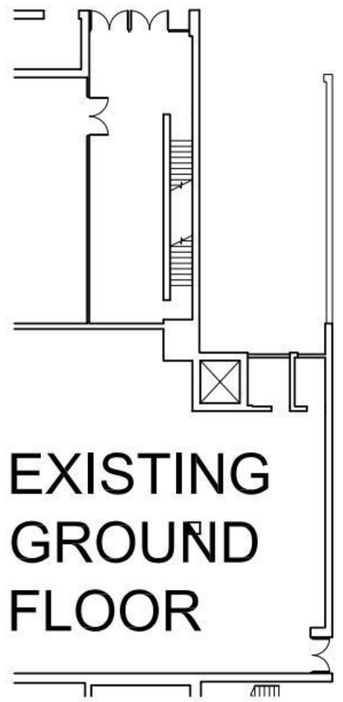


EXISTING GROUND FLOOR




LOCATION PLAN 1:1250

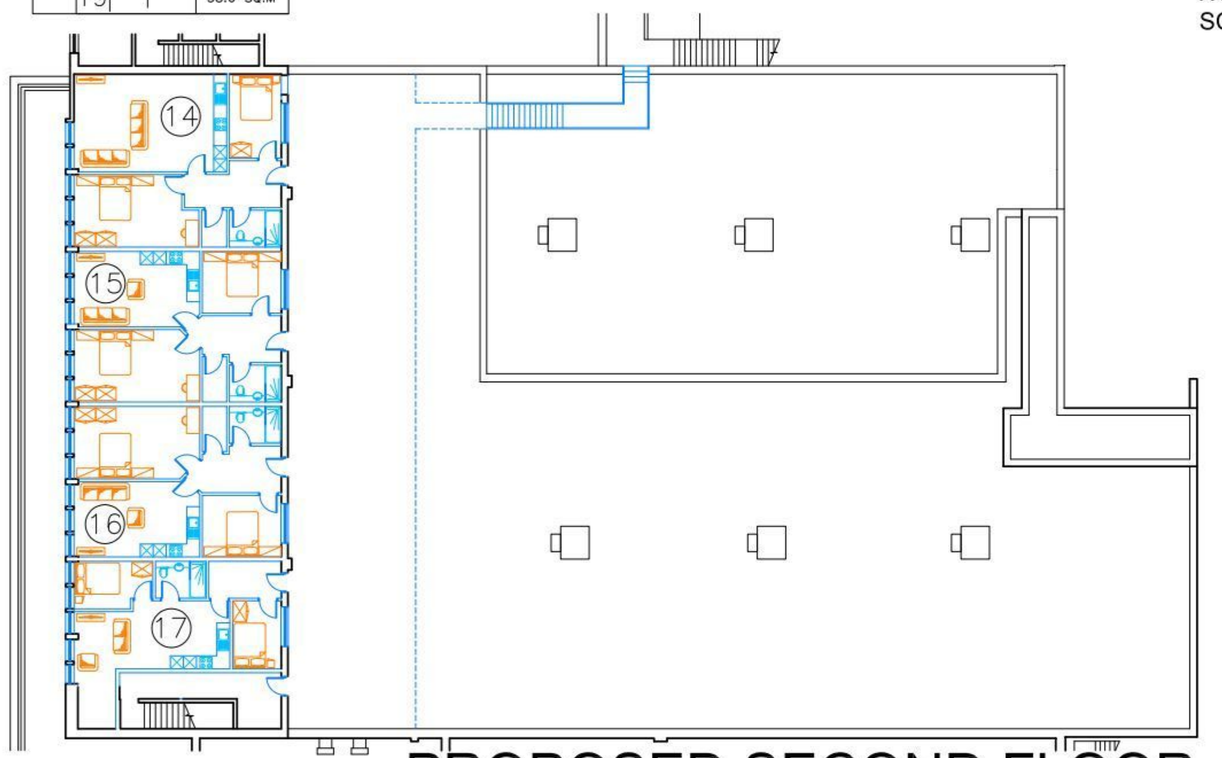


PROPOSED SECOND FLOOR

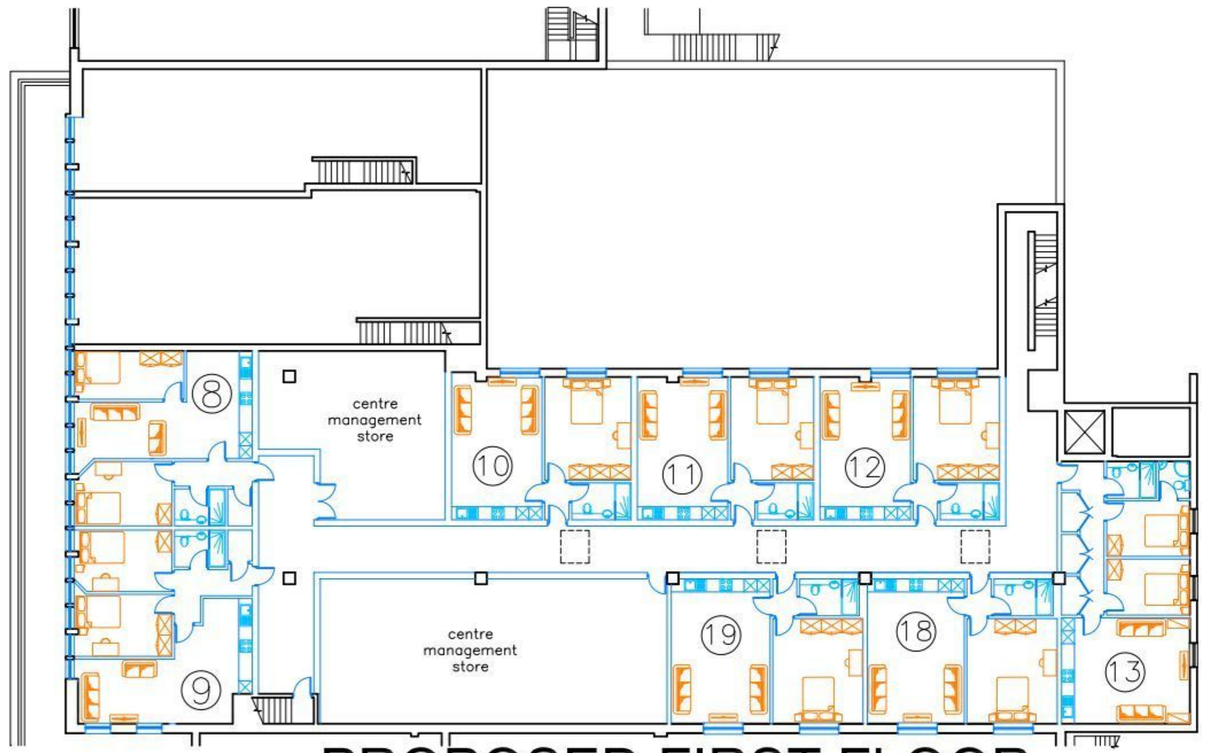


PROPOSED FIRST FLOOR

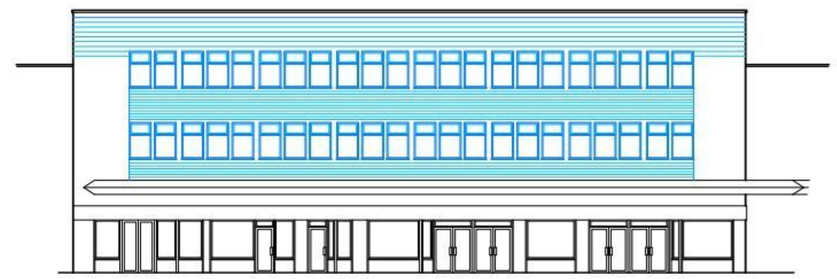


A - PROPOSED ELEVATION

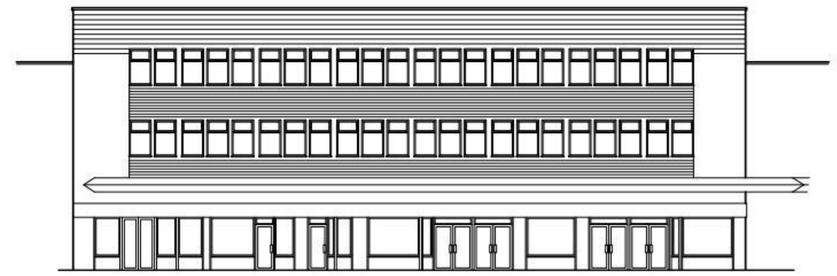


A - EXISTING ELEVATION

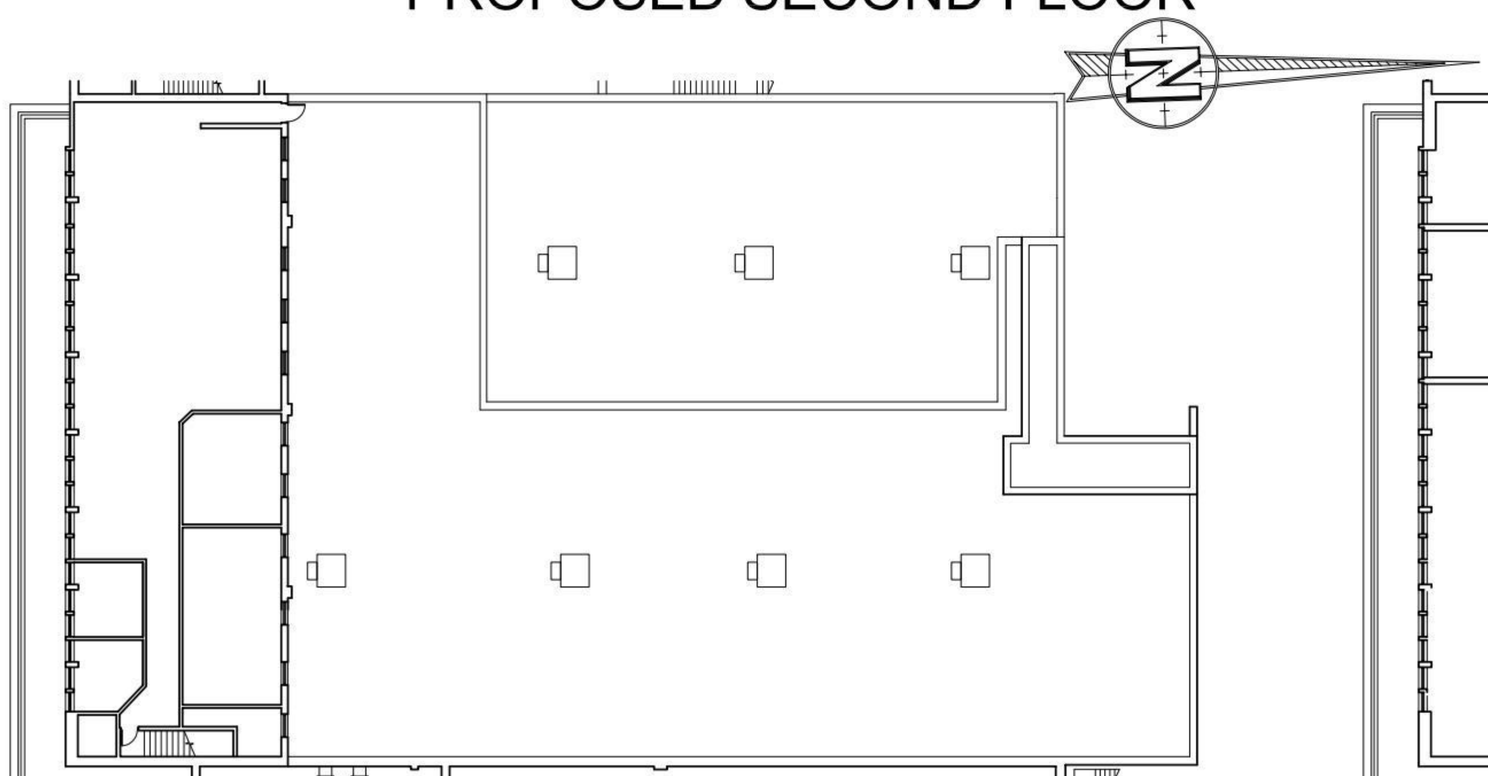


EXISTING SECOND FLOOR

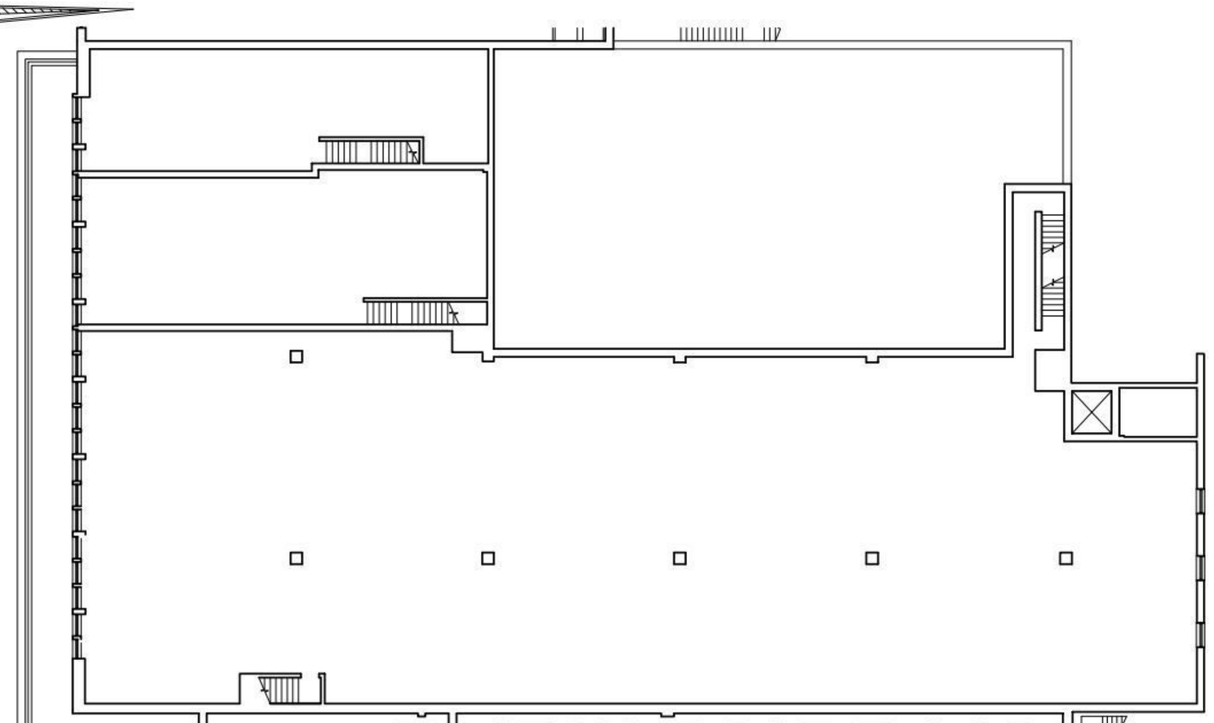

EXISTING FIRST FLOOR

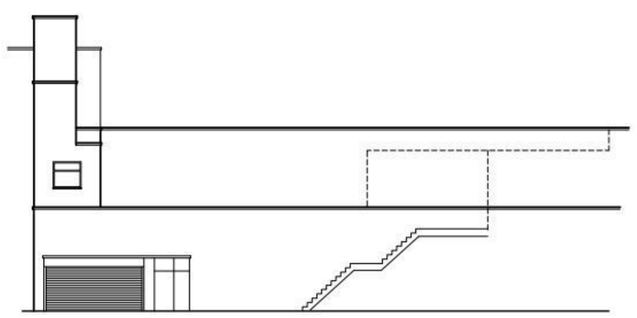

B - EXISTING ELEVATION

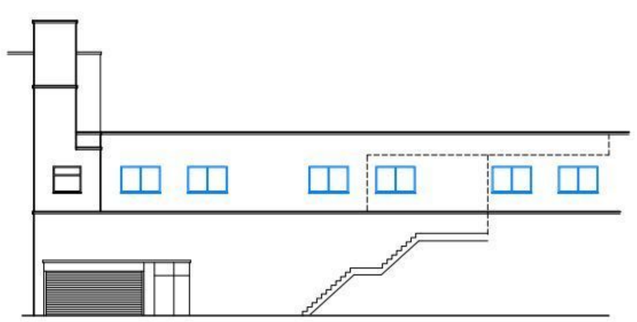

B - PROPOSED ELEVATION