




Public Service Plaza
Civic Centre Road
Havant
Hampshire PO9 2AX
tel 023 9247 4174 fax 023 9248 0263
www.havant.gov.uk

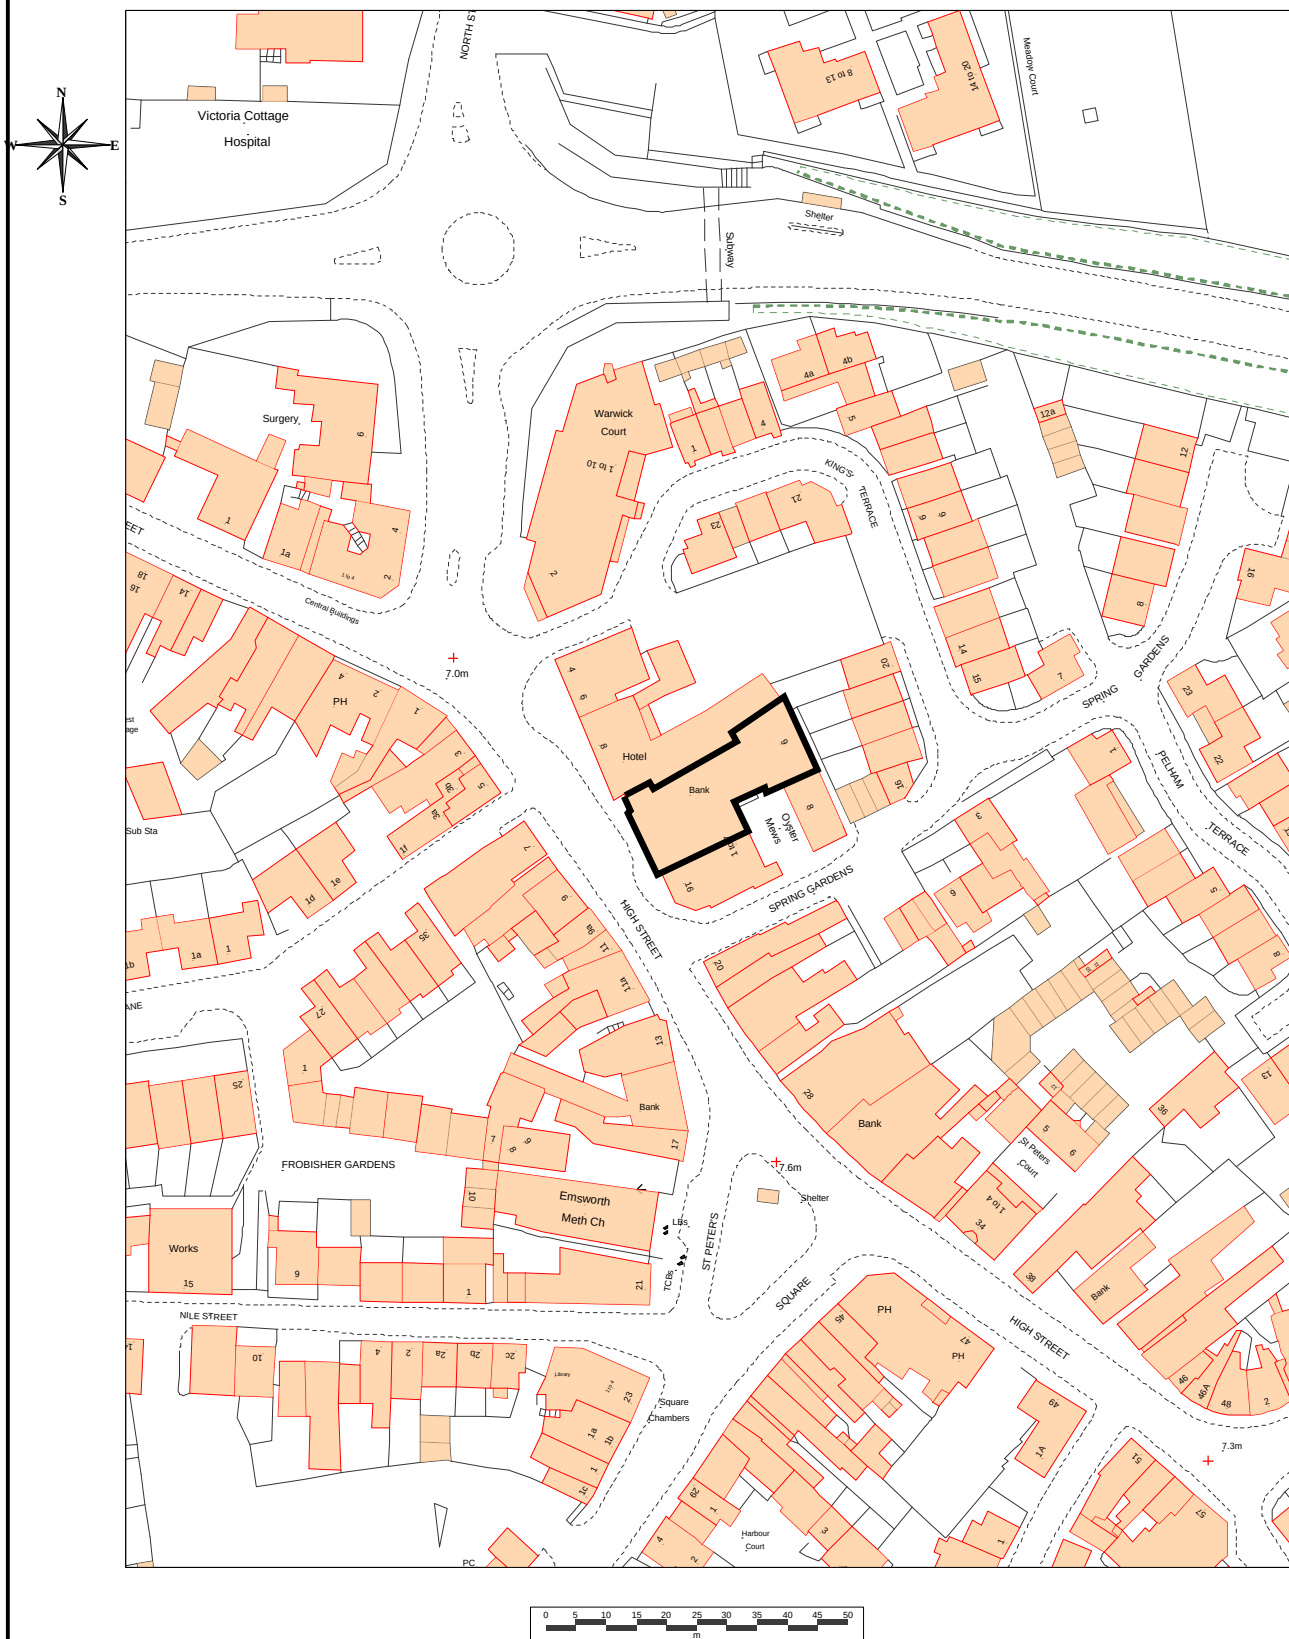

Title:
Plan 1
LDC Decision Notice Plan

10 High Street
Emsworth

Drawn By:
Daniel Gender-Sherry

Scale:
1:1250

Drawing No:
PC44/0600

Cleaner, Safer, More Prosperous