


SUPERSEDED

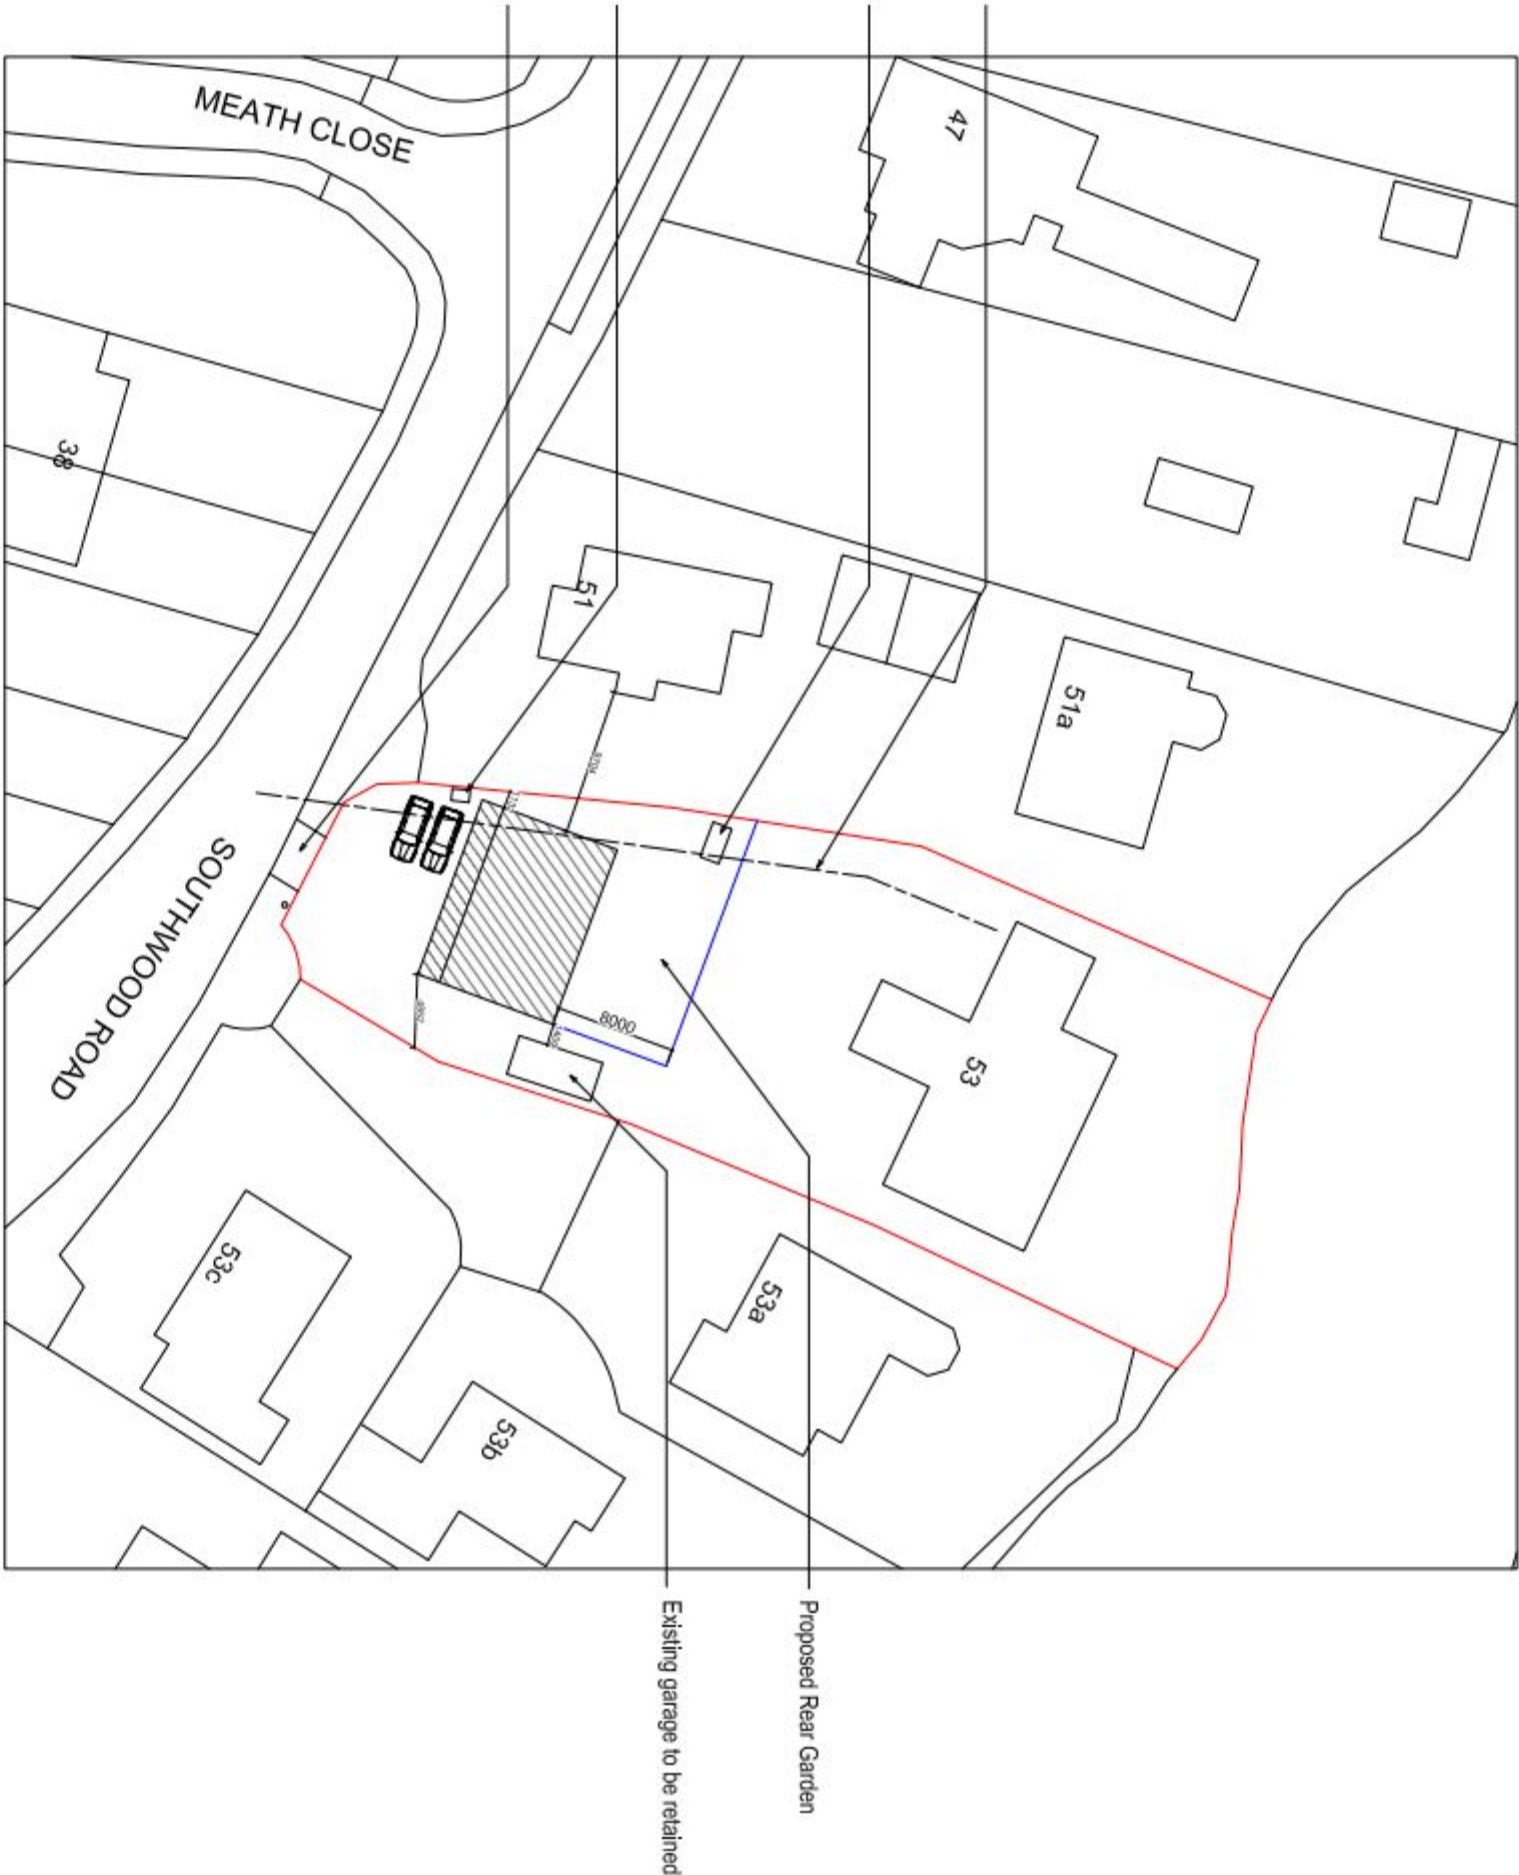

- Existing drains
- Cycle Shed
- Wheelle Bin Store for general waste and recycling
- New entrance other side of lamp post



Your Home Plans Ltd
Drop Anchor, Drift Lane,
Bosham, West Sussex, PO18 8PP
Tel: 01243 572414
june@yourhomeplans.co.uk

53 SOUTHWOOD ROAD
HAYLING ISLAND
HAMPSHIRE
PO11 9PT

Block Plan

Project Number:	SSOU-15REV.C	Drawing No:
Date:	30TH MARCH 2015	01
Drawn By:	Your Home Plans Ltd	
Checked By:	JEG	Scale: 1:500 A3