
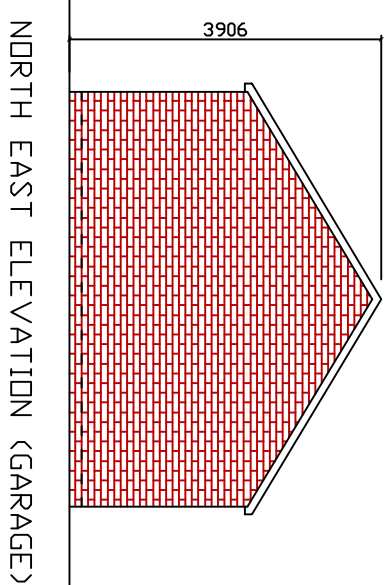
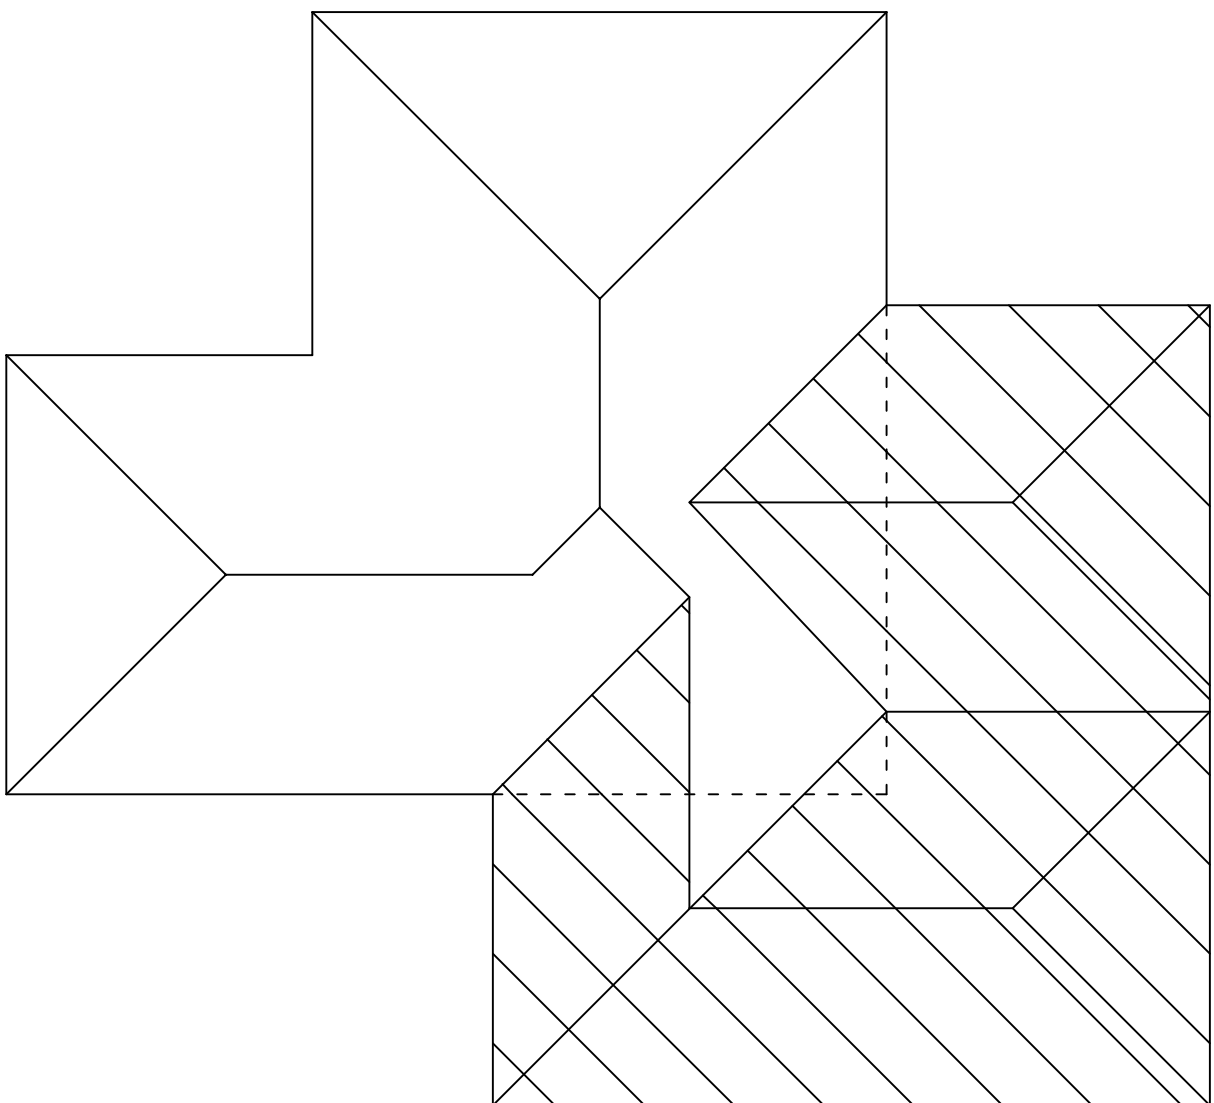
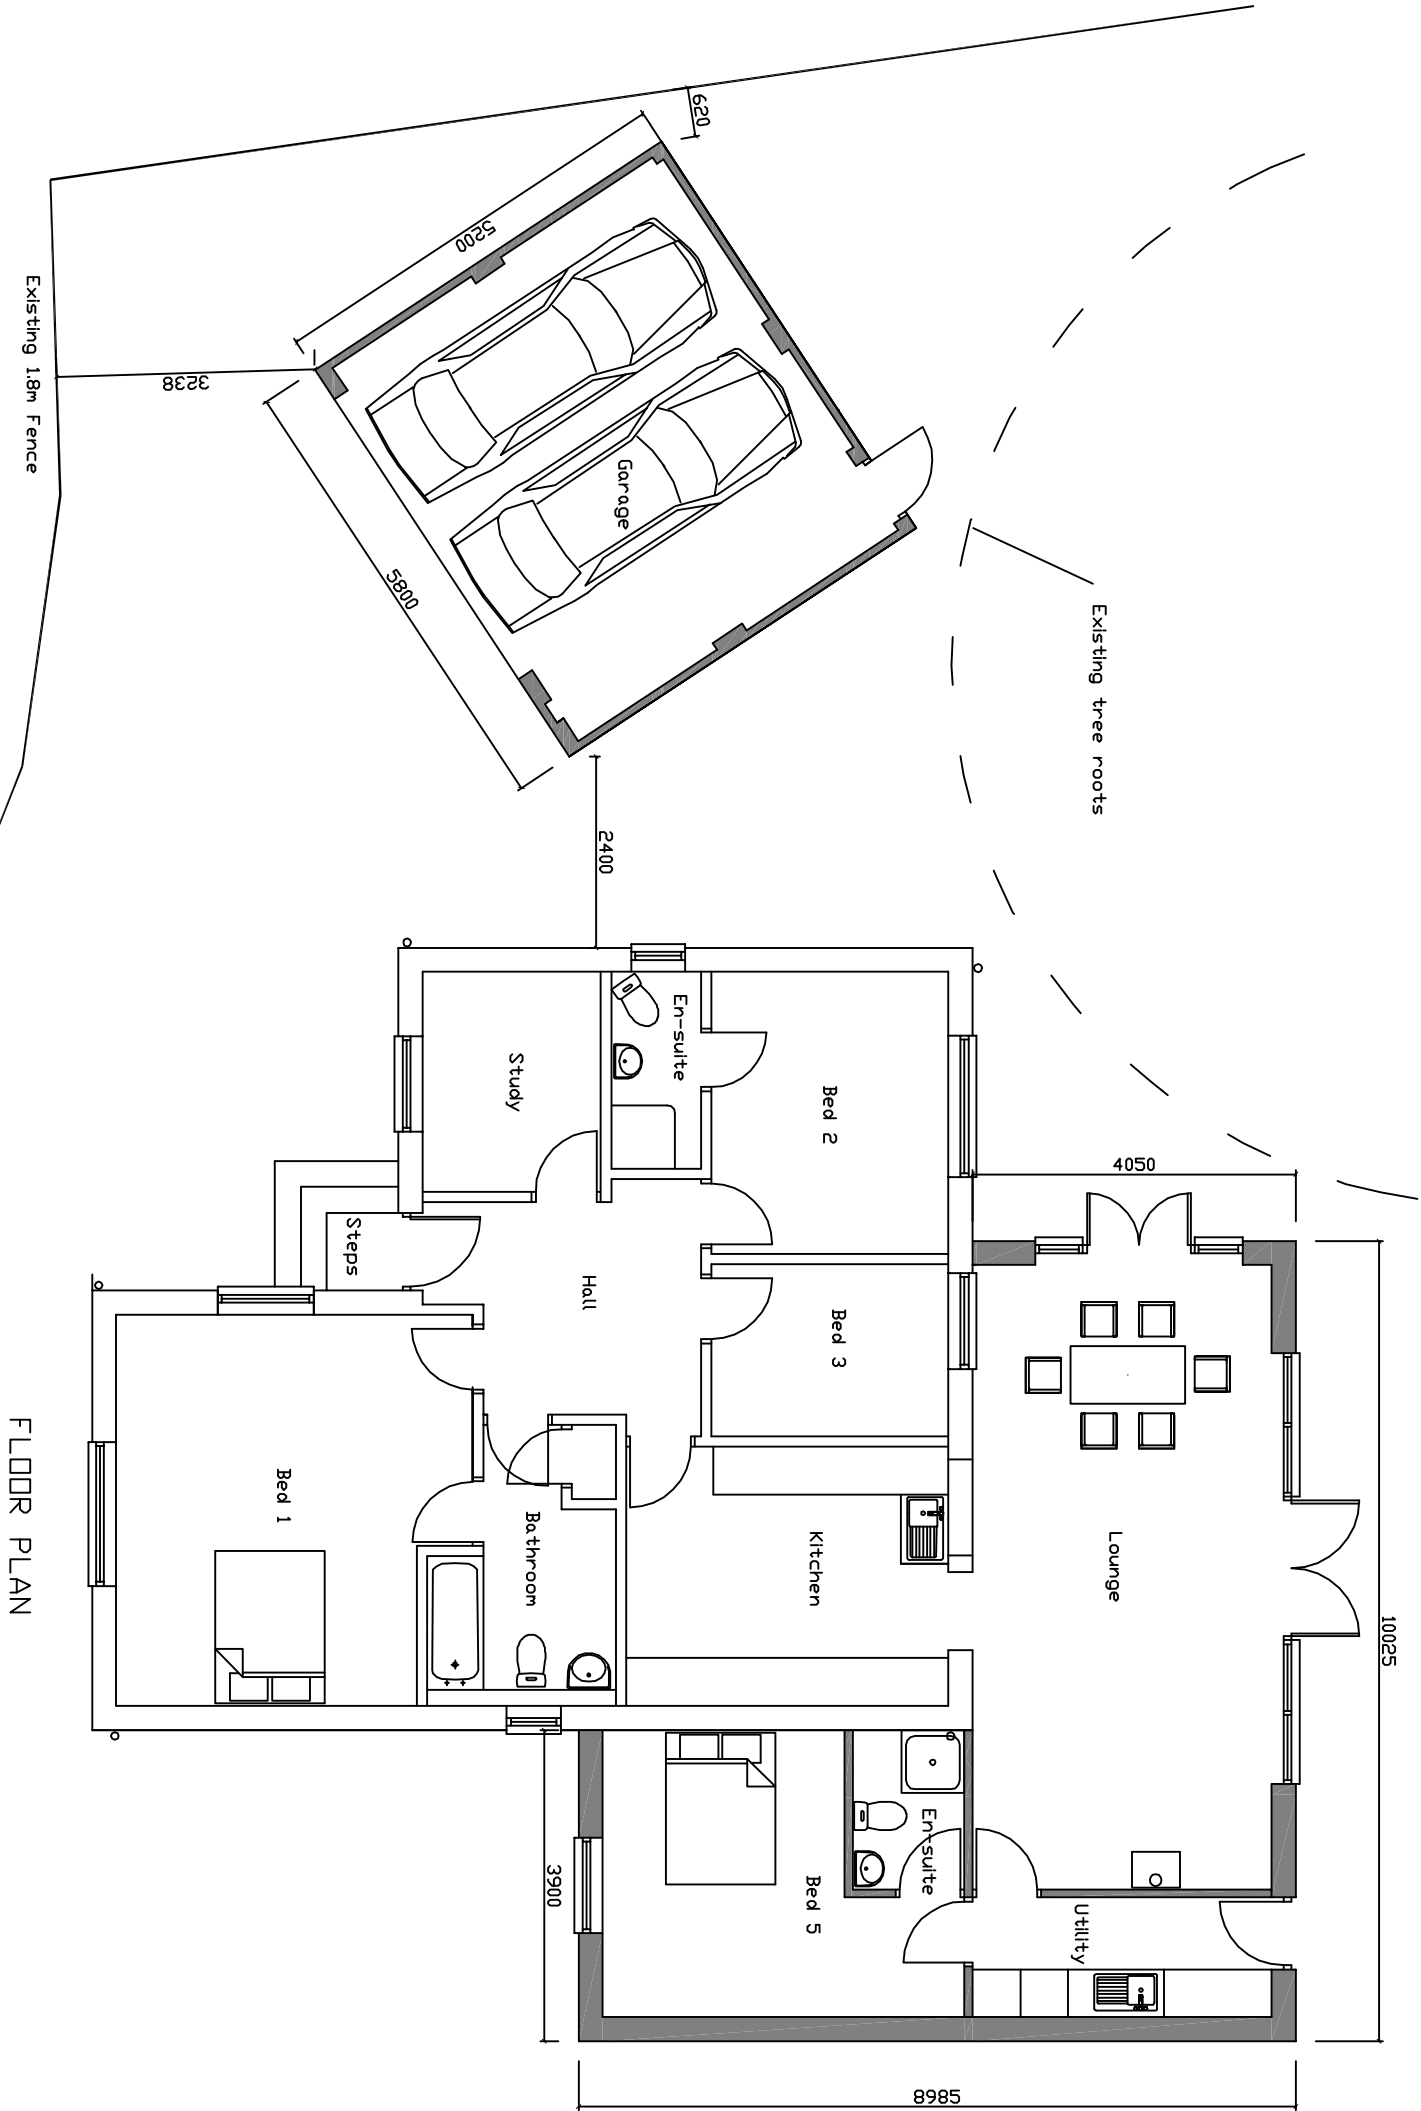
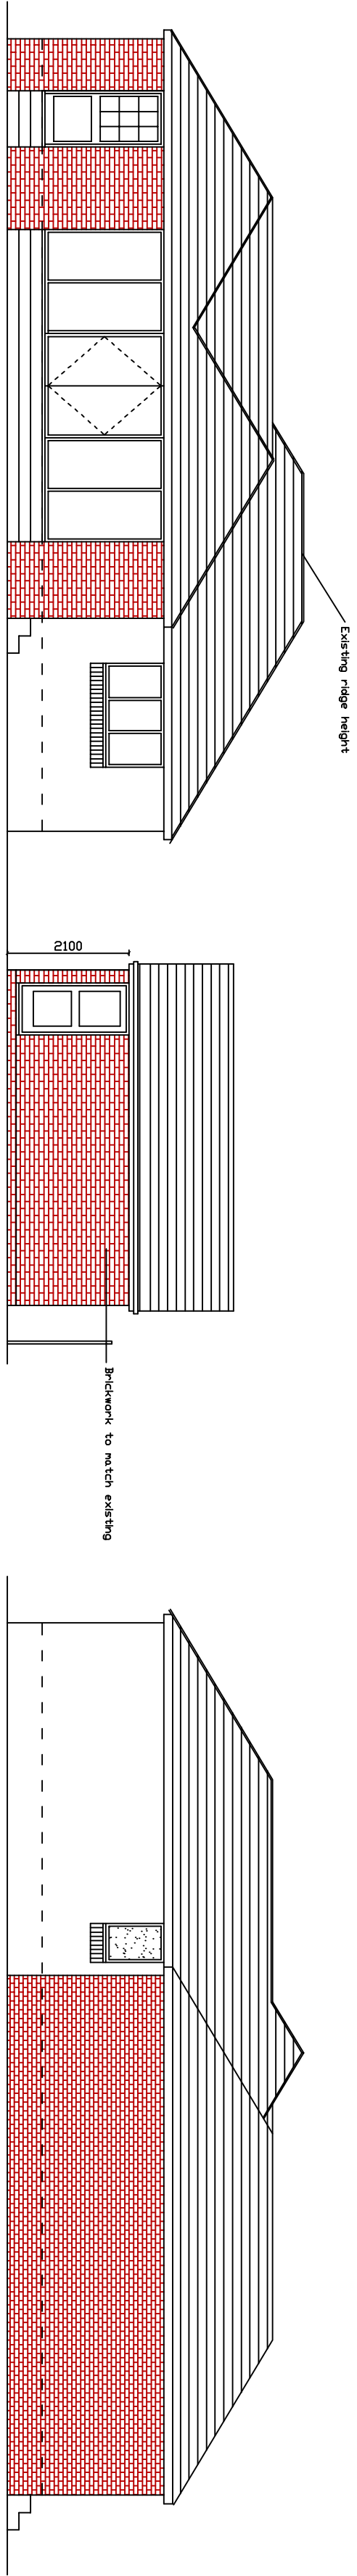


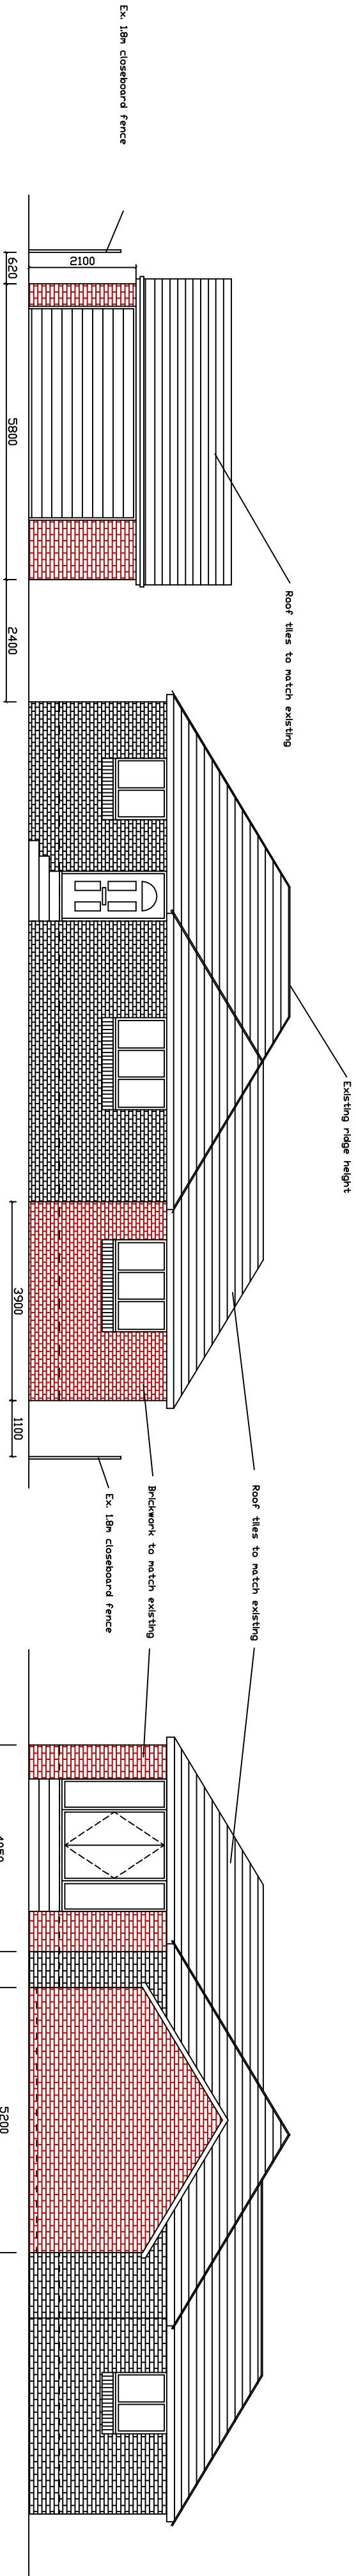

A: Mar 2015 - Garage repositioned due to tree roots

Address:
Proposed extension to
17B Eastoke Avenue
Hayling Island
PO11 9QW

Drawing Title:
Proposed Plans & Elevations

Date: Jan 2015	Scale: 1:100 @ A2	Rev: A
-------------------	----------------------	-----------