
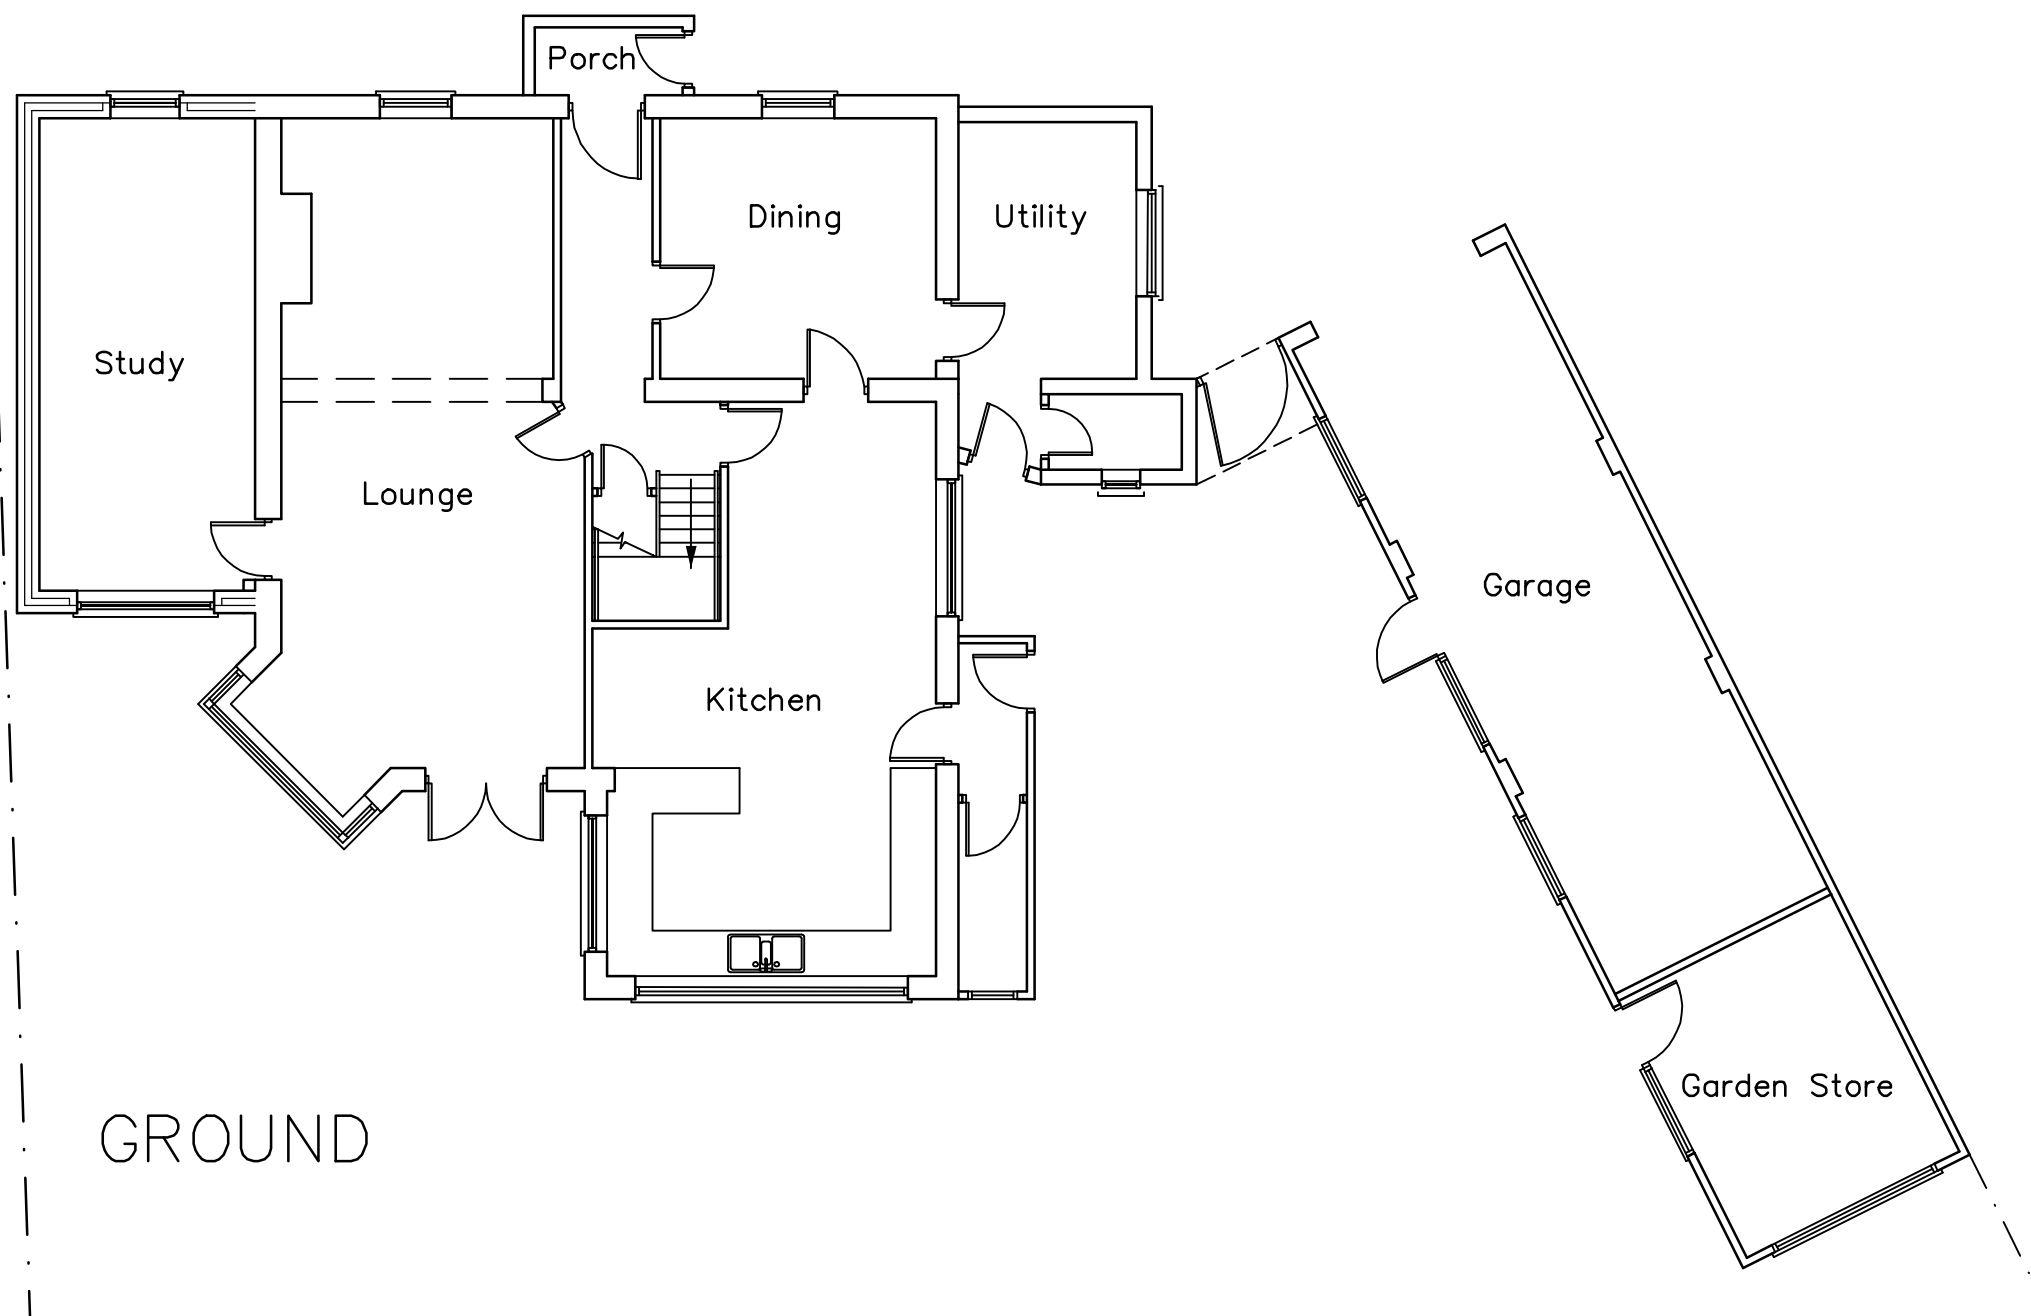


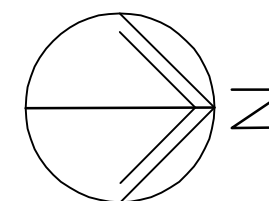

Yew Cottage
30 South Road
Hayling Island

SURVEY PLANS

Martin Critchley
Chartered Architect
7 North Street
Havant, Hampshire, PO9 1PW
023 92 474 919
critchleyarchitect@hotmail.com

Scale A3=1:100
Drawn JSC
Date 17/11/14

Revisions

- A. Garages added. 02/12/14
- B.
- C.

1467-101^A