



Wheel Washing Facilities

A clean hardstanding , jet wash and drainage point to be provided at the site entrance, the wheels of all vehicles leaving site are to be cleared of all mud and washed off on the hardstanding to prevent the deposit of mud on to the highway. Road brushes are to be used on a regular basis to keep the highway clean.

Dust and Dirt Control


Site to be kept clean and tidy at all times, during dry and windy conditions, dust is to be controlled by lightly dampening down of the site. Any lightweight debris, rubbish or surplus materials leaving site (within skips or by lorry) are to be covered to avoid the deposit of any material on the highway.

Recycling / Depositing of Waste

Where possible waste materials are to be segregated on site and removed to a designated recycling centre. Any general waste that leaves the site via skips is to be taken to a waste transfer facility and segregated for recyclable material so that the absolute minimum amount of waste material is taken to landfill sites.

Key

- Scaffolding 
- Materials storage and site office 
- Site Staff/Visitors Car Park 
- Security Fencing / Gates 
- Loading and unloading area 

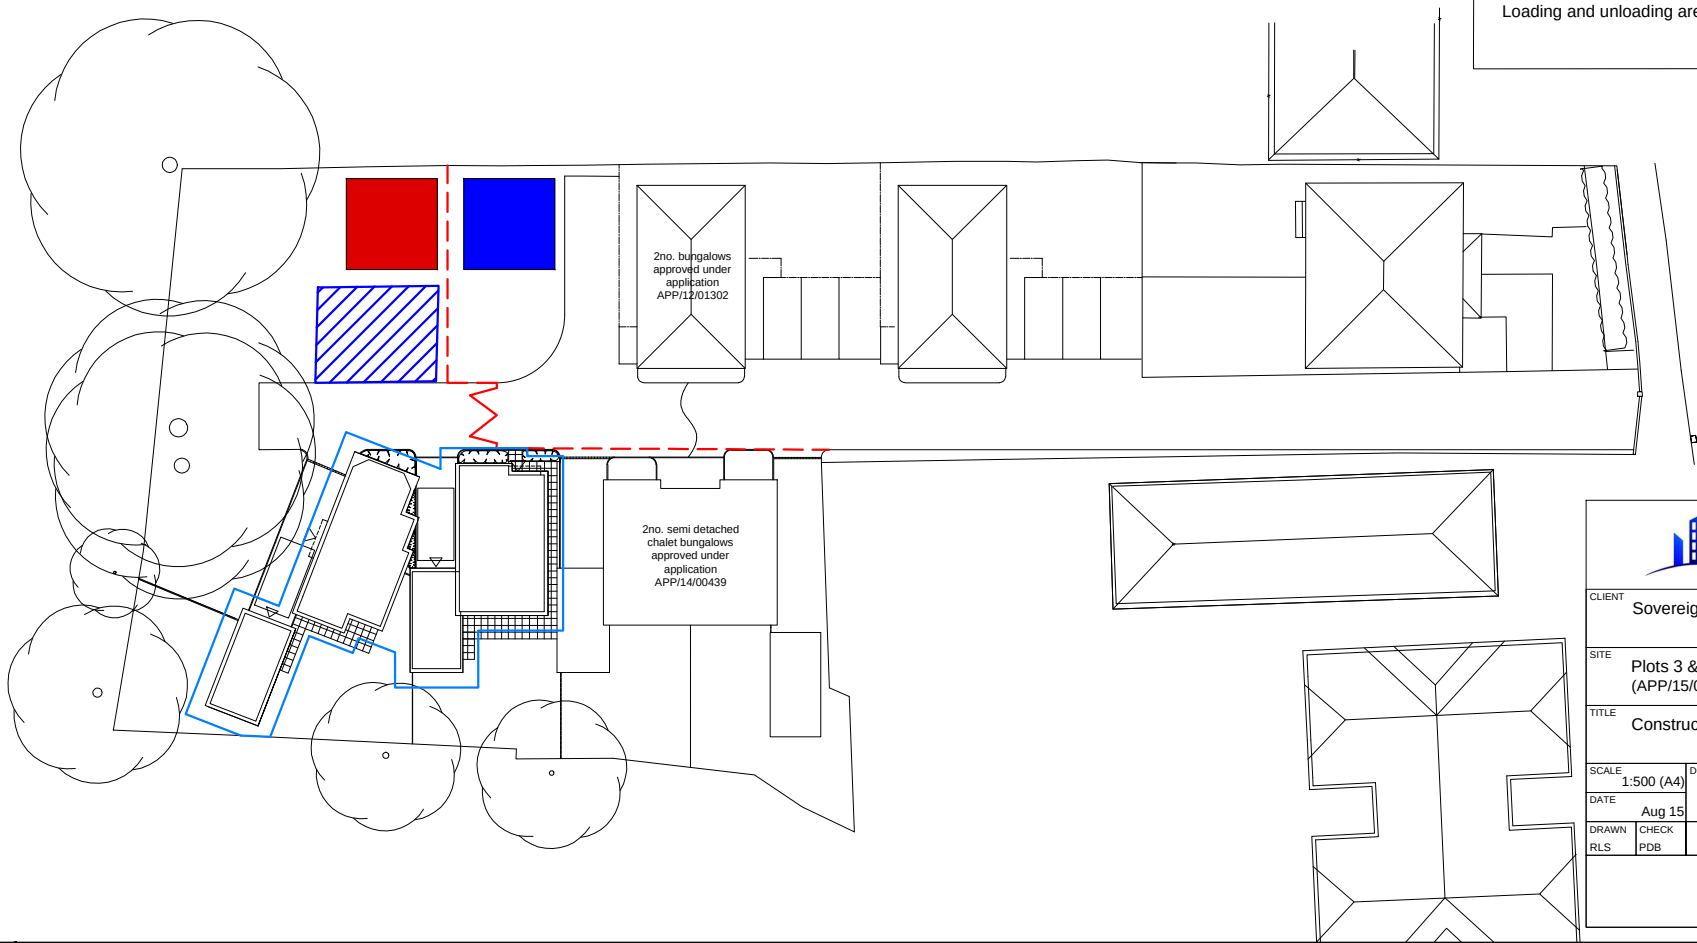



CLIENT Sovereign Developments Ltd		
SITE Plots 3 & 4 109 London Road, Cowplain (APP/15/00255)		
TITLE Construction Method Statement		
SCALE 1:500 (A4)	DRAWING NO. LR4-DoP-02	REVISION
DATE Aug 15		
DRAWN RLS	CHECK PDB	