


ALTERATIONS AND ADDITIONS TO EX GARAGE.
23, KINGSWAY, HAYLING ISLAND, HANTS.
FOR MR R. J. BARTLETT.

adj

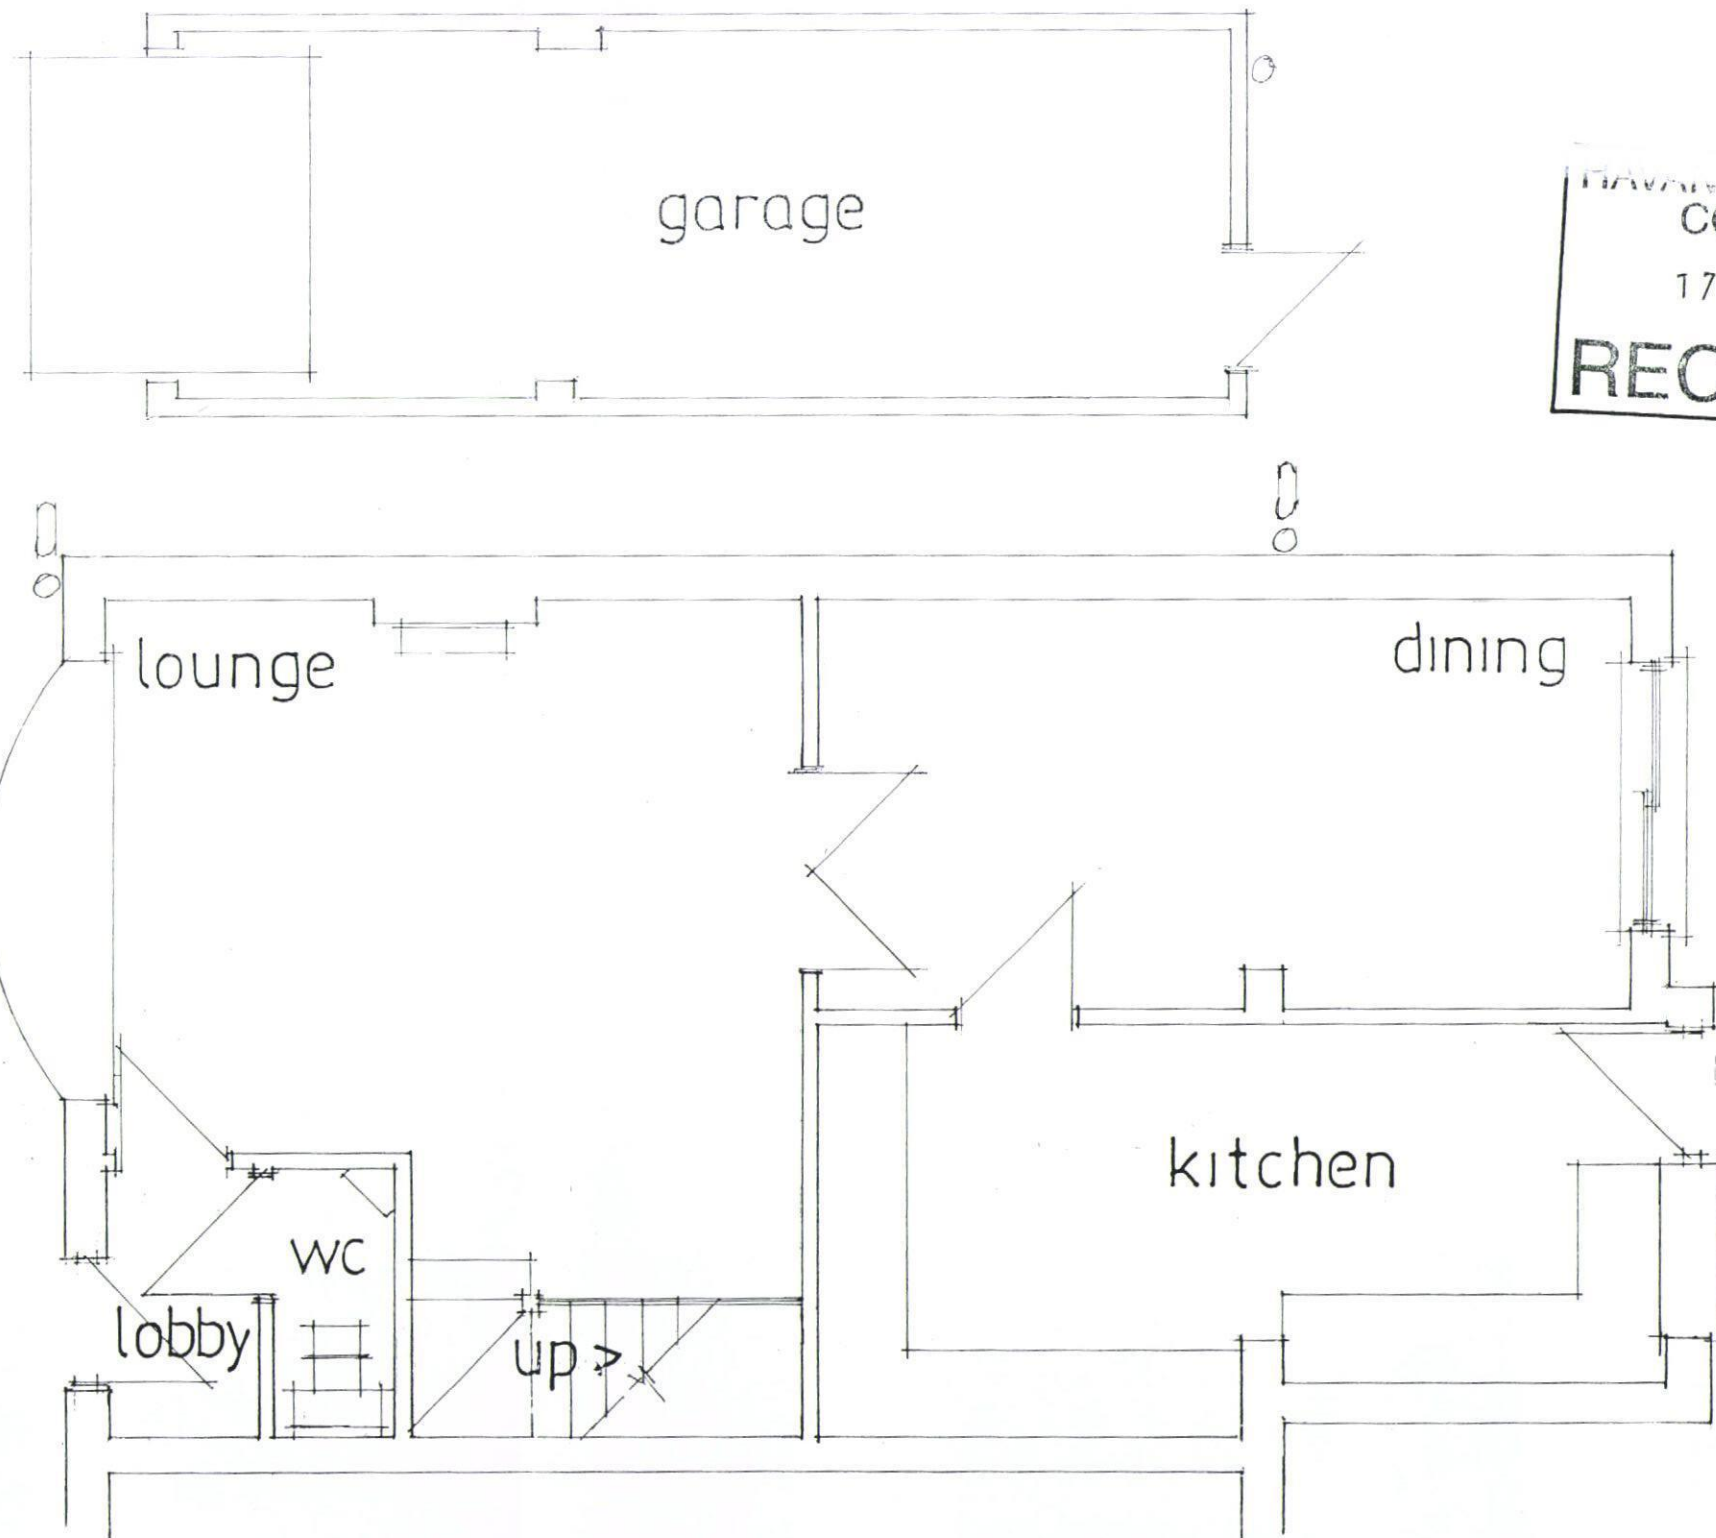

date july 15
scale 1:50

EXISTING LAYOUT

PETER J. WALKER MRICS
CHARTERED SURVEYOR
182 SEAFRONT, HAYLING ISLAND, HANTS
PO11 9 AN

TEL: 02392467571