

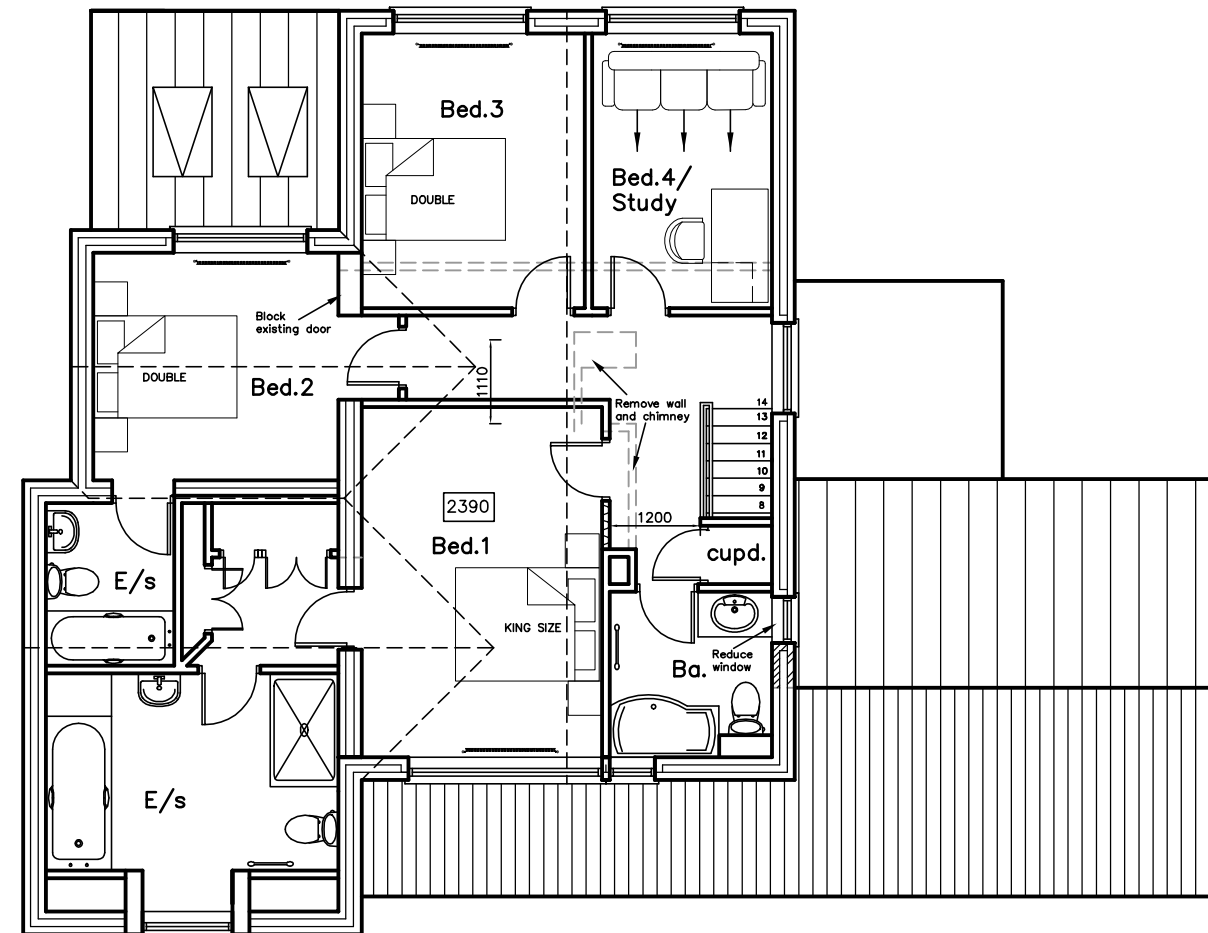


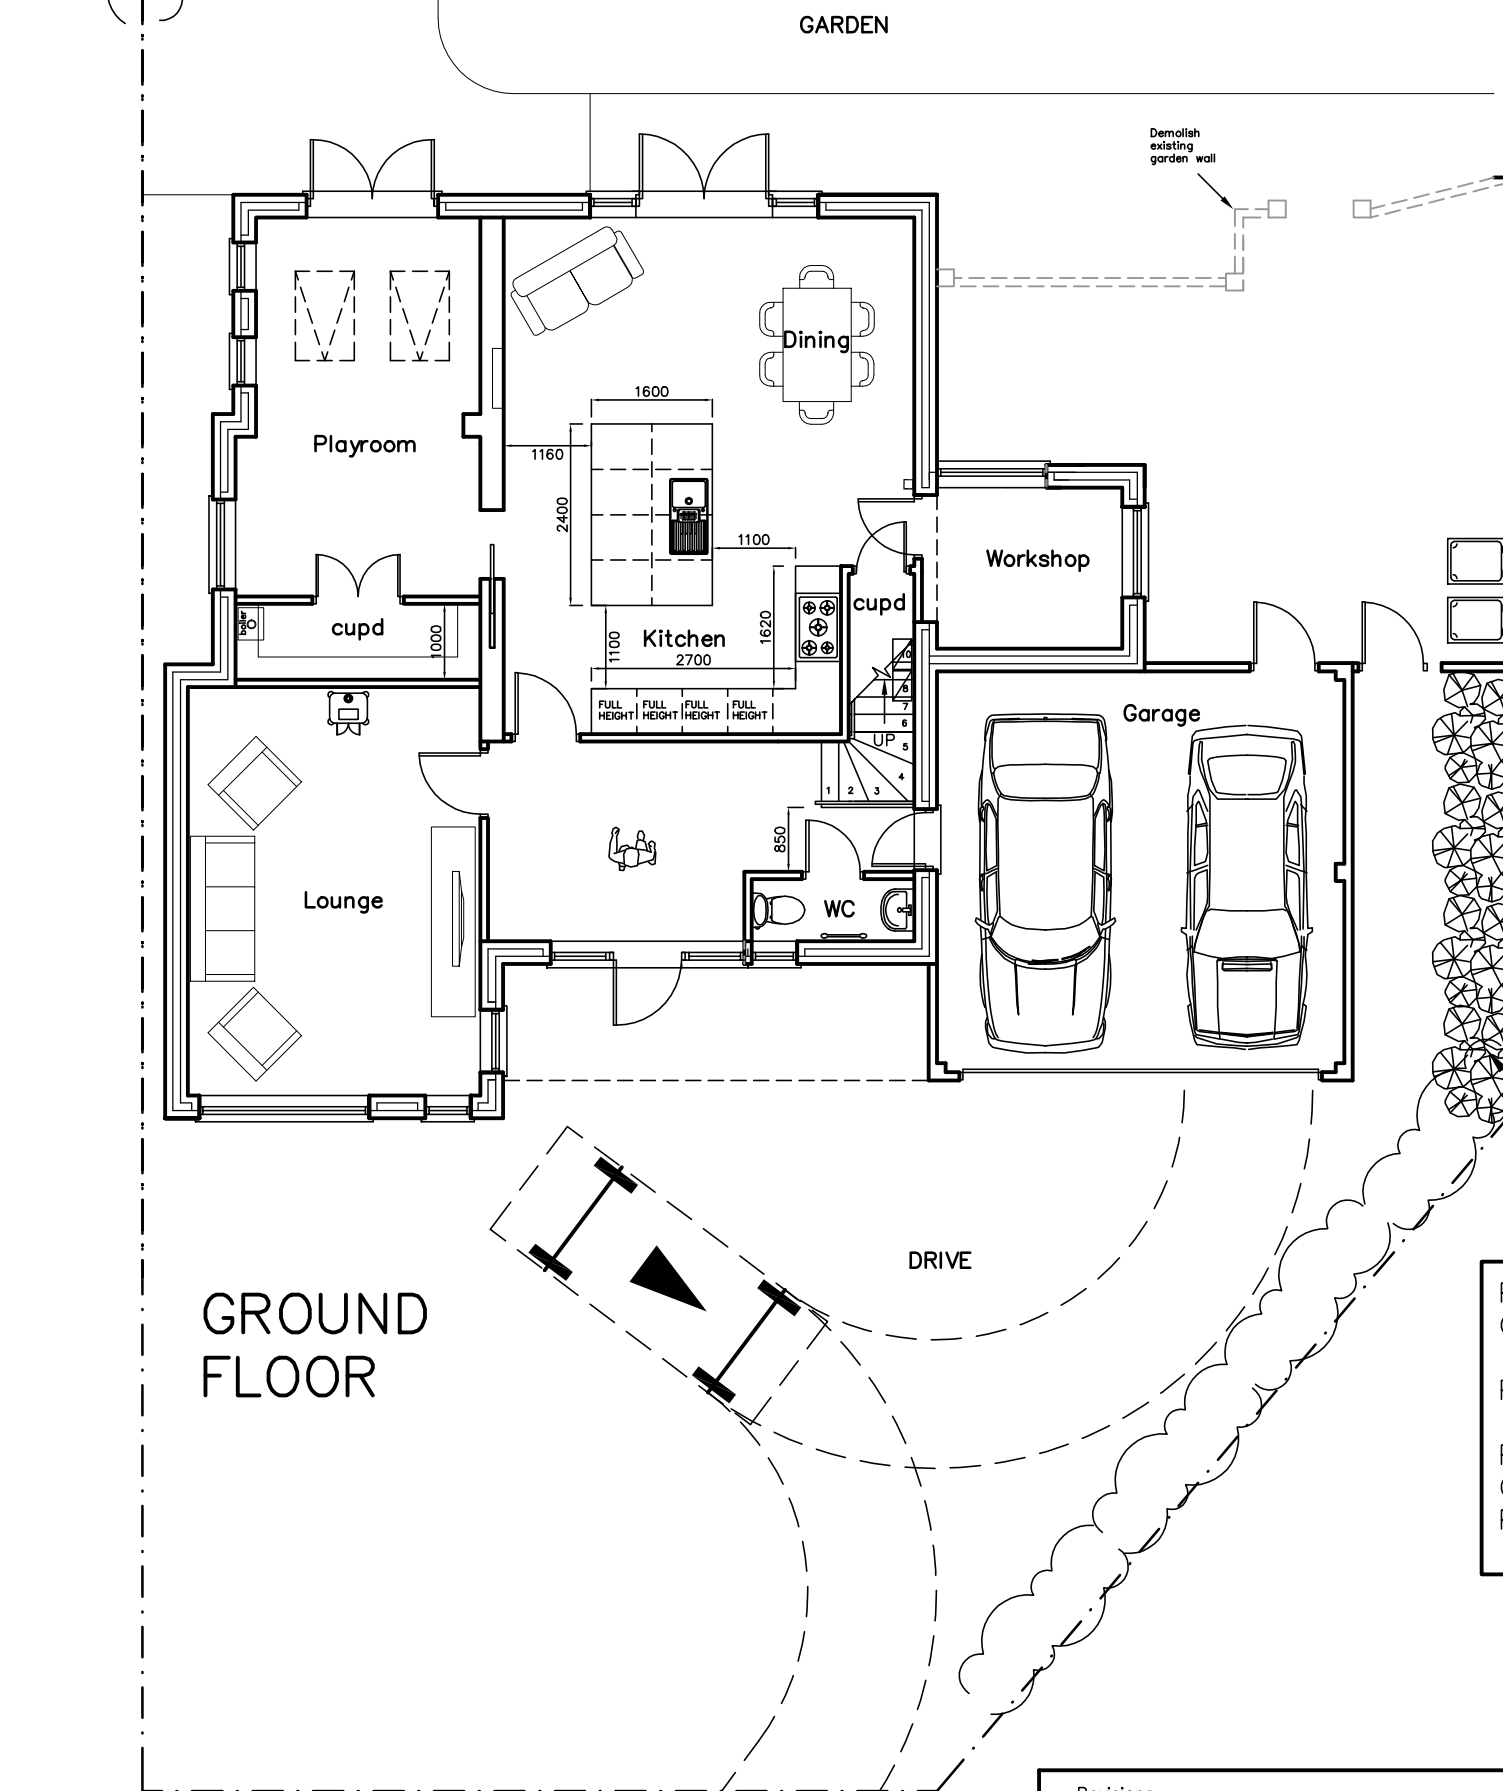

PLANNING
CONDITIONS

Planting

Photina Fraseri
Choisya ternata
Pachysandra terminalis

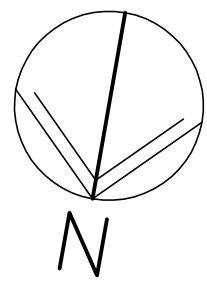

- Revisions
- A. Stair revisions. 24/09/14
 - B. Boundary revs. 30/10/14
 - C. Conditioned shrub planting. 22/11/14
 - D.

Martin Critchley
Chartered Architect
7 North Street
Havant, Hampshire, PO9 1PW
023 92 474 919
critchleyarchitect@hotmail.com

Scale A1 = 1:50, A3 = 1:100
Date 17/09/14
Drawn JHL/KML

28 Southbrook Road
Havant, PO9 1RN

PROPOSAL
PLANS

1430-306^C

metres

10

20

30