



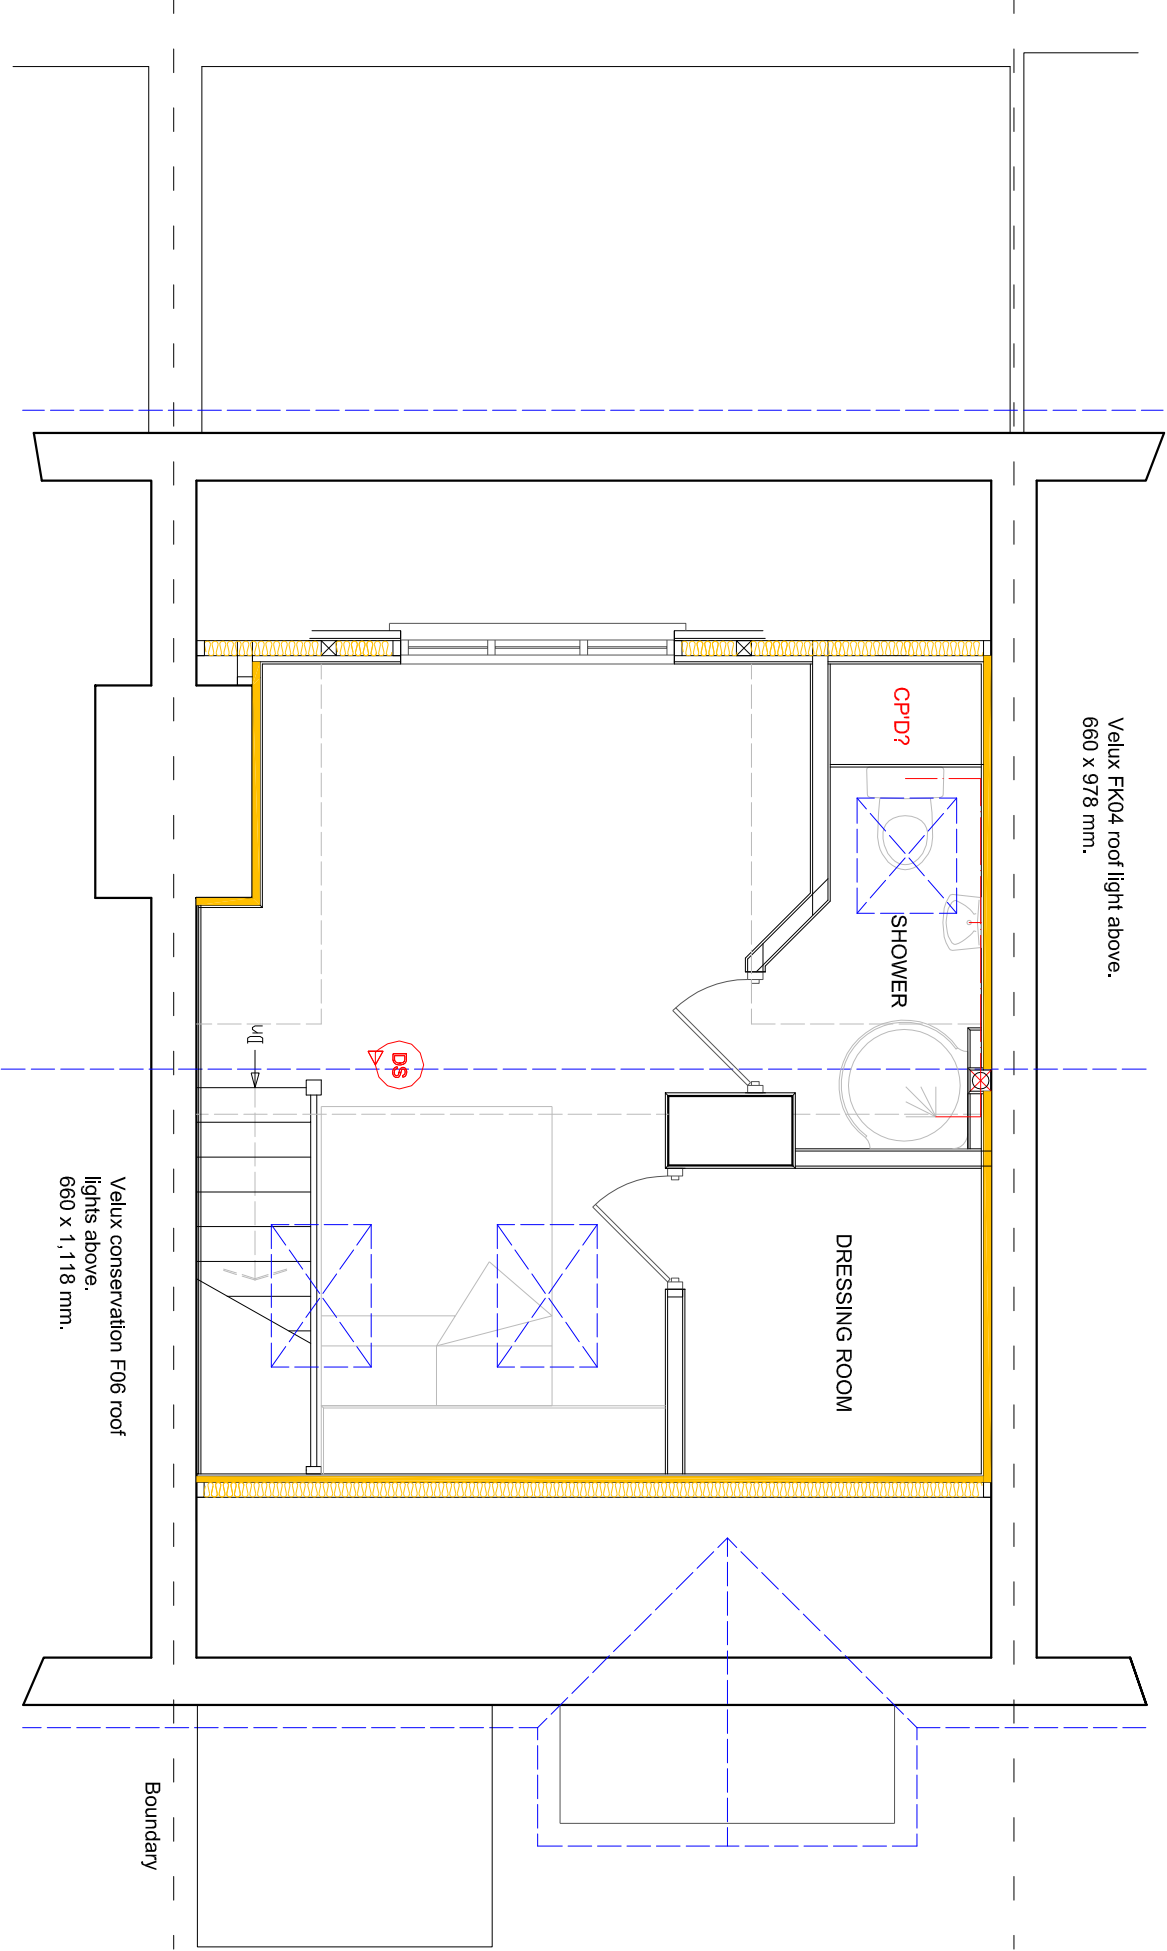

Notice under the Party Wall Etc Act 1996 to be served on adjoining property owners with an award agreed and signed where applicable.

Final layout and kitchen design to be to clients choice and specification.

PROPOSED SECOND FLOOR PLAN

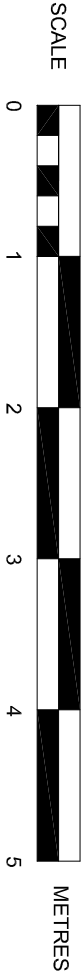

SUSSEX BUILDING CONSULTANCY LIMITED

16 BATH ROAD, EMSWORTH,
WEST SUSSEX.

SCALE - 1/50 REV - B DATE - 04/11/2014

partner

LABC

3 NORTHGOTE ROAD
BOGNOR REGIS
PO21 5LZ
TEL/FAX - (01243) 861379