


**PROPOSED ALTERATIONS AND ADDITIONS.  
17, SELANGOR AVENUE, EMSWORTH, HANTS.  
FOR MR & MRS P. LYONS.**

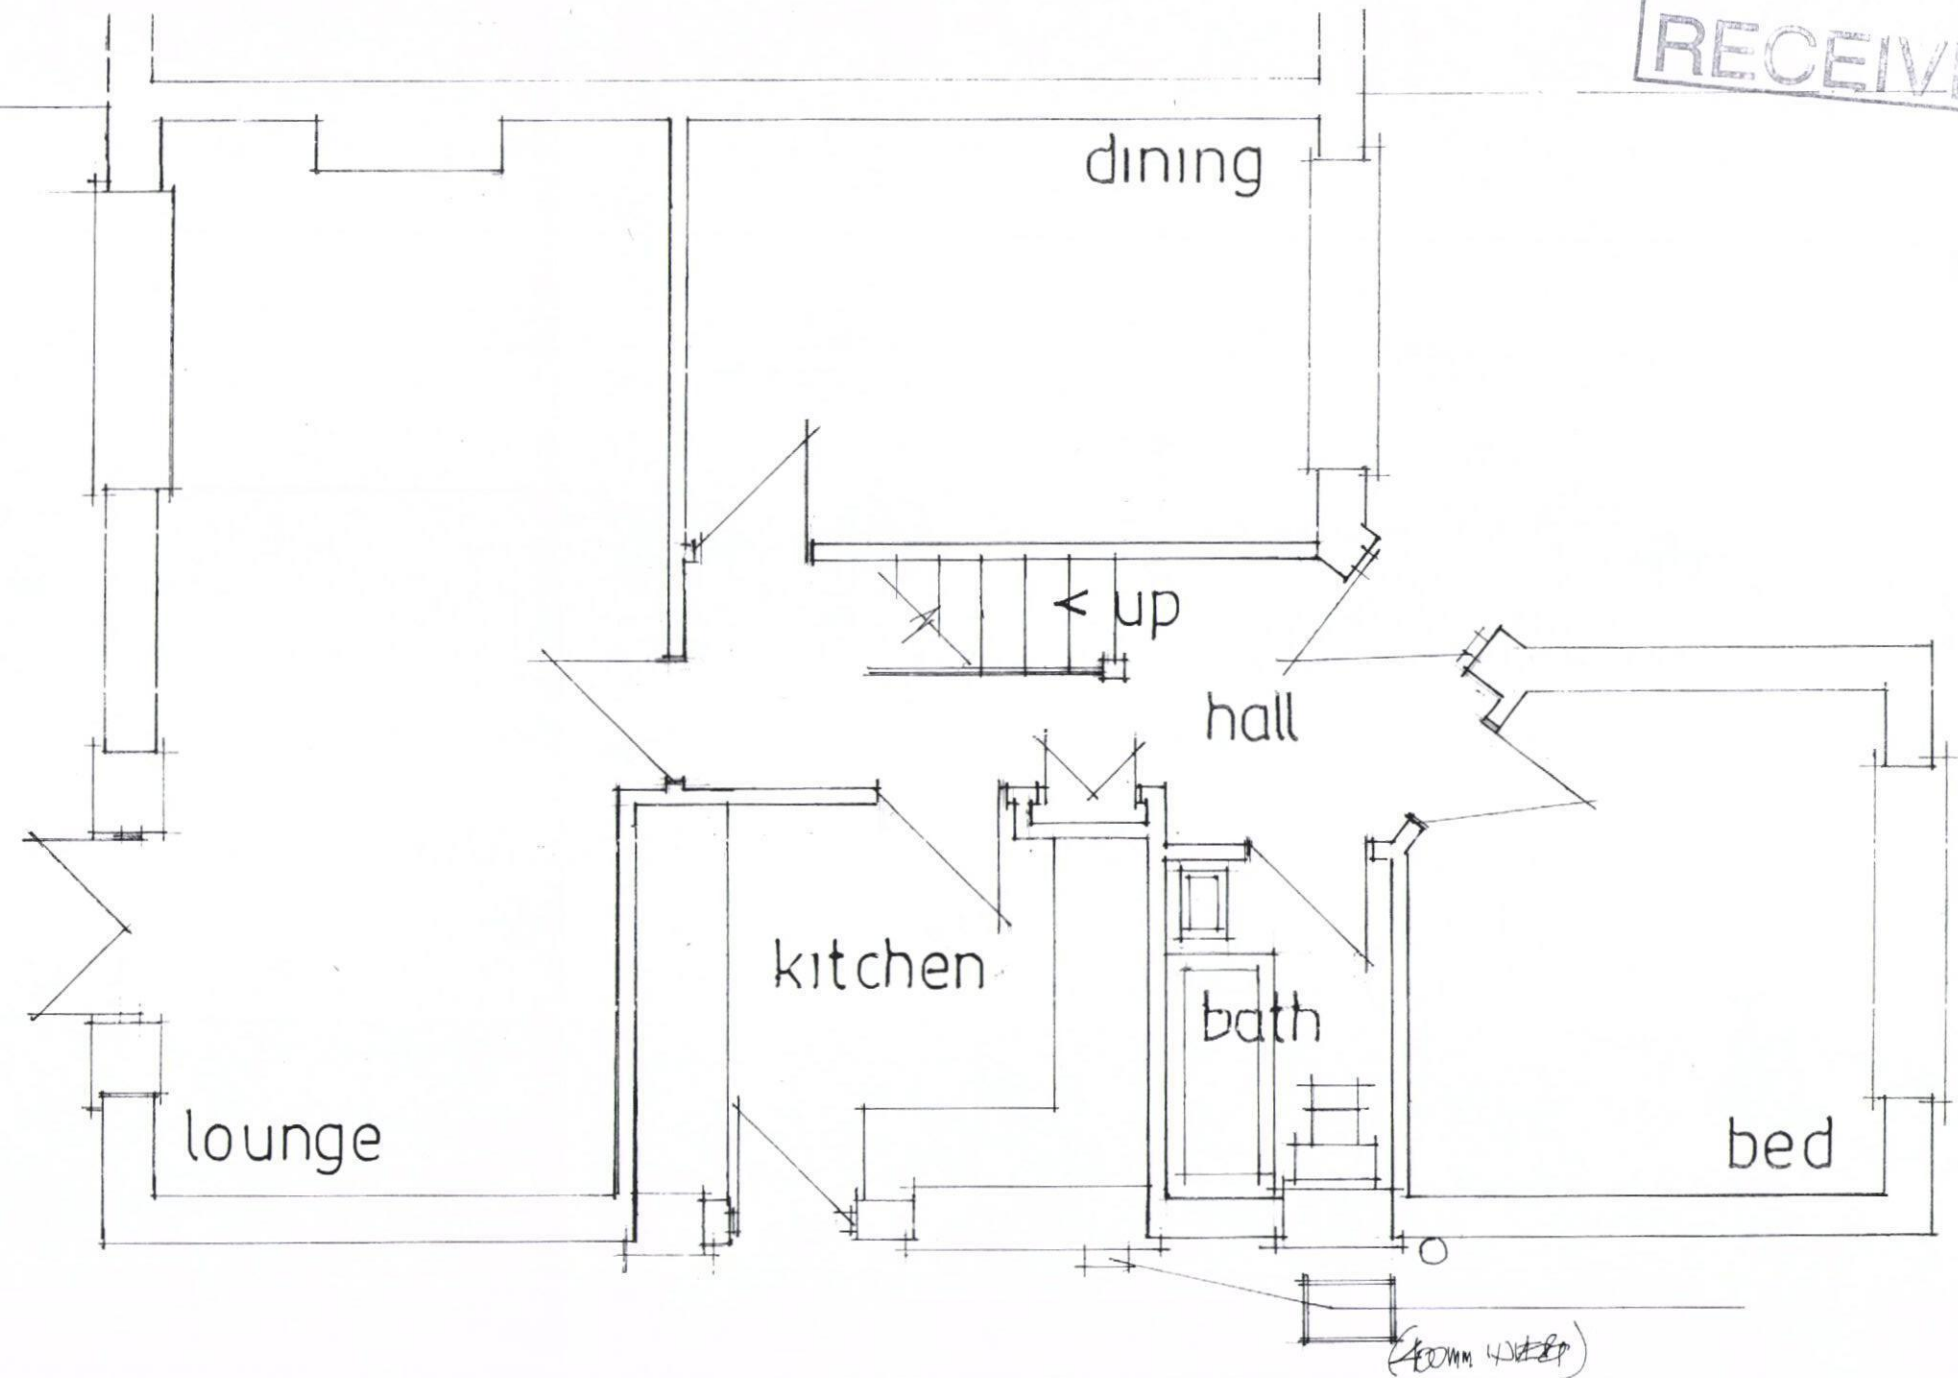

date jan 2014  
scale 1:50

**EXISTING GROUND FLOOR**

PETER J. WALKER MRICS  
CHARTERED SURVEYOR  
182 SEAFRONT, HAYLING ISLAND, HANTS  
PO11 9 AN

TEL: 02392 467571