




Licence & Data Information

Data provider : Ordnance Survey
Licence Number : 100031961
Licence Start Date : 25/09/2015
Licence Ends Date : 24/09/2016
Order ID : 1570459
Vendor : Xerocad
Customer Organisation : John Pardey Architects
Extract extent coordinates : min x, min y (468770.73,99900.07) to max x, max y (468970.73,100100.07)
Area Licenced : 4.0 ha
Supplied Data Format : DWG
Products : Maternap
Map units : Metres
Approximate last update of dataset : April 2015
Approximate update frequency of dataset : 6-8 weeks
Coordinate reference system : British National Grid (OSGB36/E)

Data provider copyright : © Crown Copyright 2015. All rights reserved.

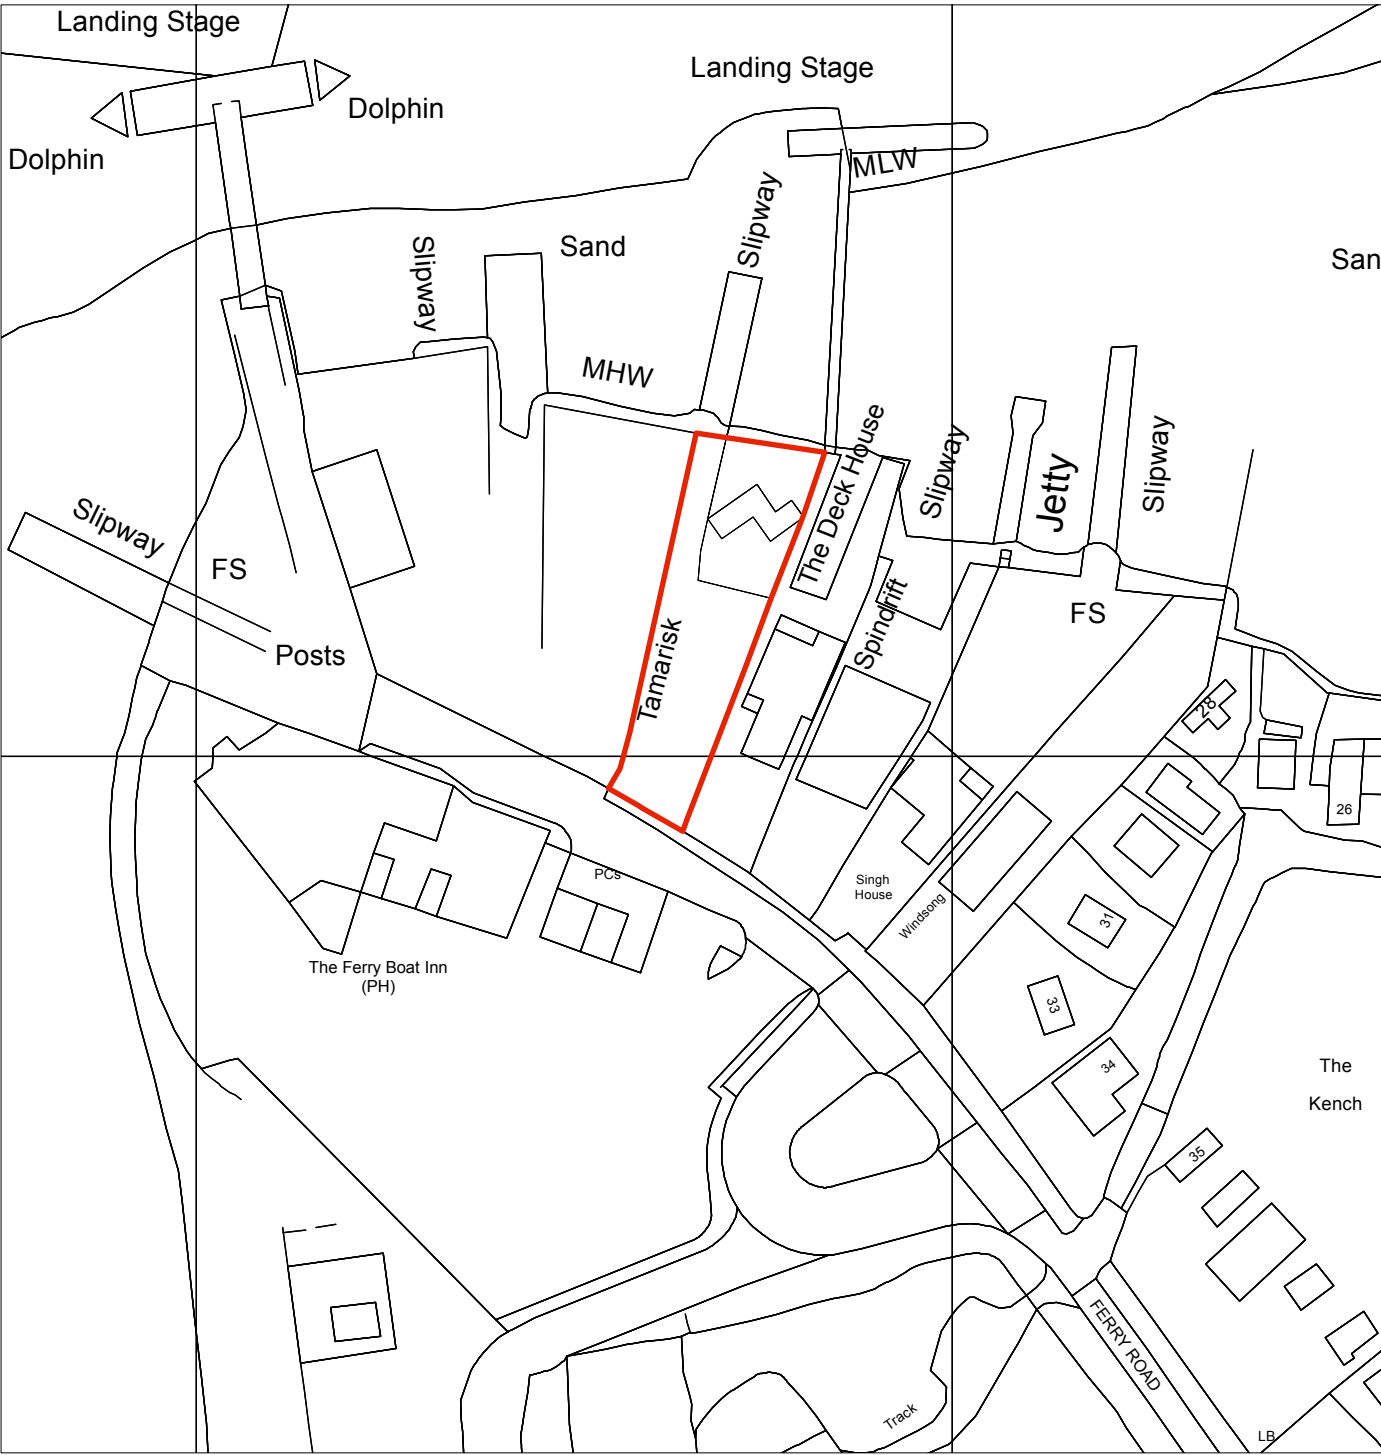

SITE LOCATION PLAN

SCALE 1:1000



BLOCK PLAN

SCALE 1:200



KEY:

APPLICATION SITE BOUNDARY



STATUS: PLANNING
SCALE: 1:1000 @ A1 & 1:200 @ A1
DATE: NOVEMBER 2015

DRAWING NO: 1505-PP-100-RevA
TITLE: SITE LOCATION PLAN & BLOCK PLAN

PROJECT: TAMARISK, FERRY ROAD, HAYLING ISLAND PO11 0DG



john pardey architects
beck farm studio . st leonards road . east end
lymington . hampshire . SO41 5SR
t 01590 626 465 mail@johnpardeyarchitects.com
f 01590 626 547 www.johnpardeyarchitects.com