

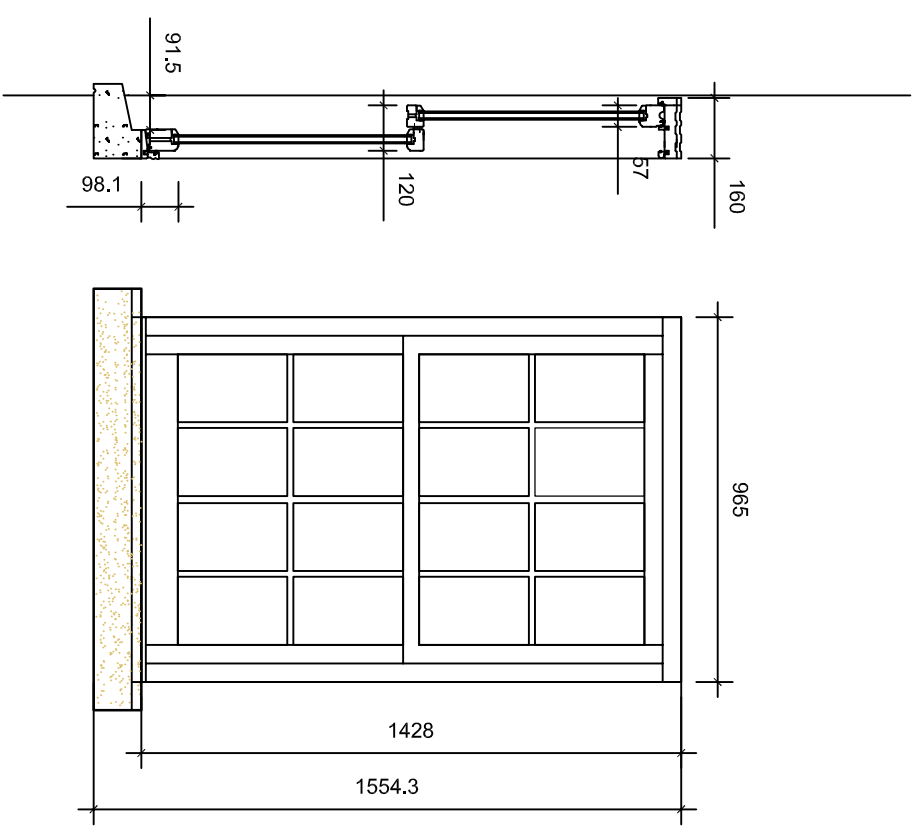
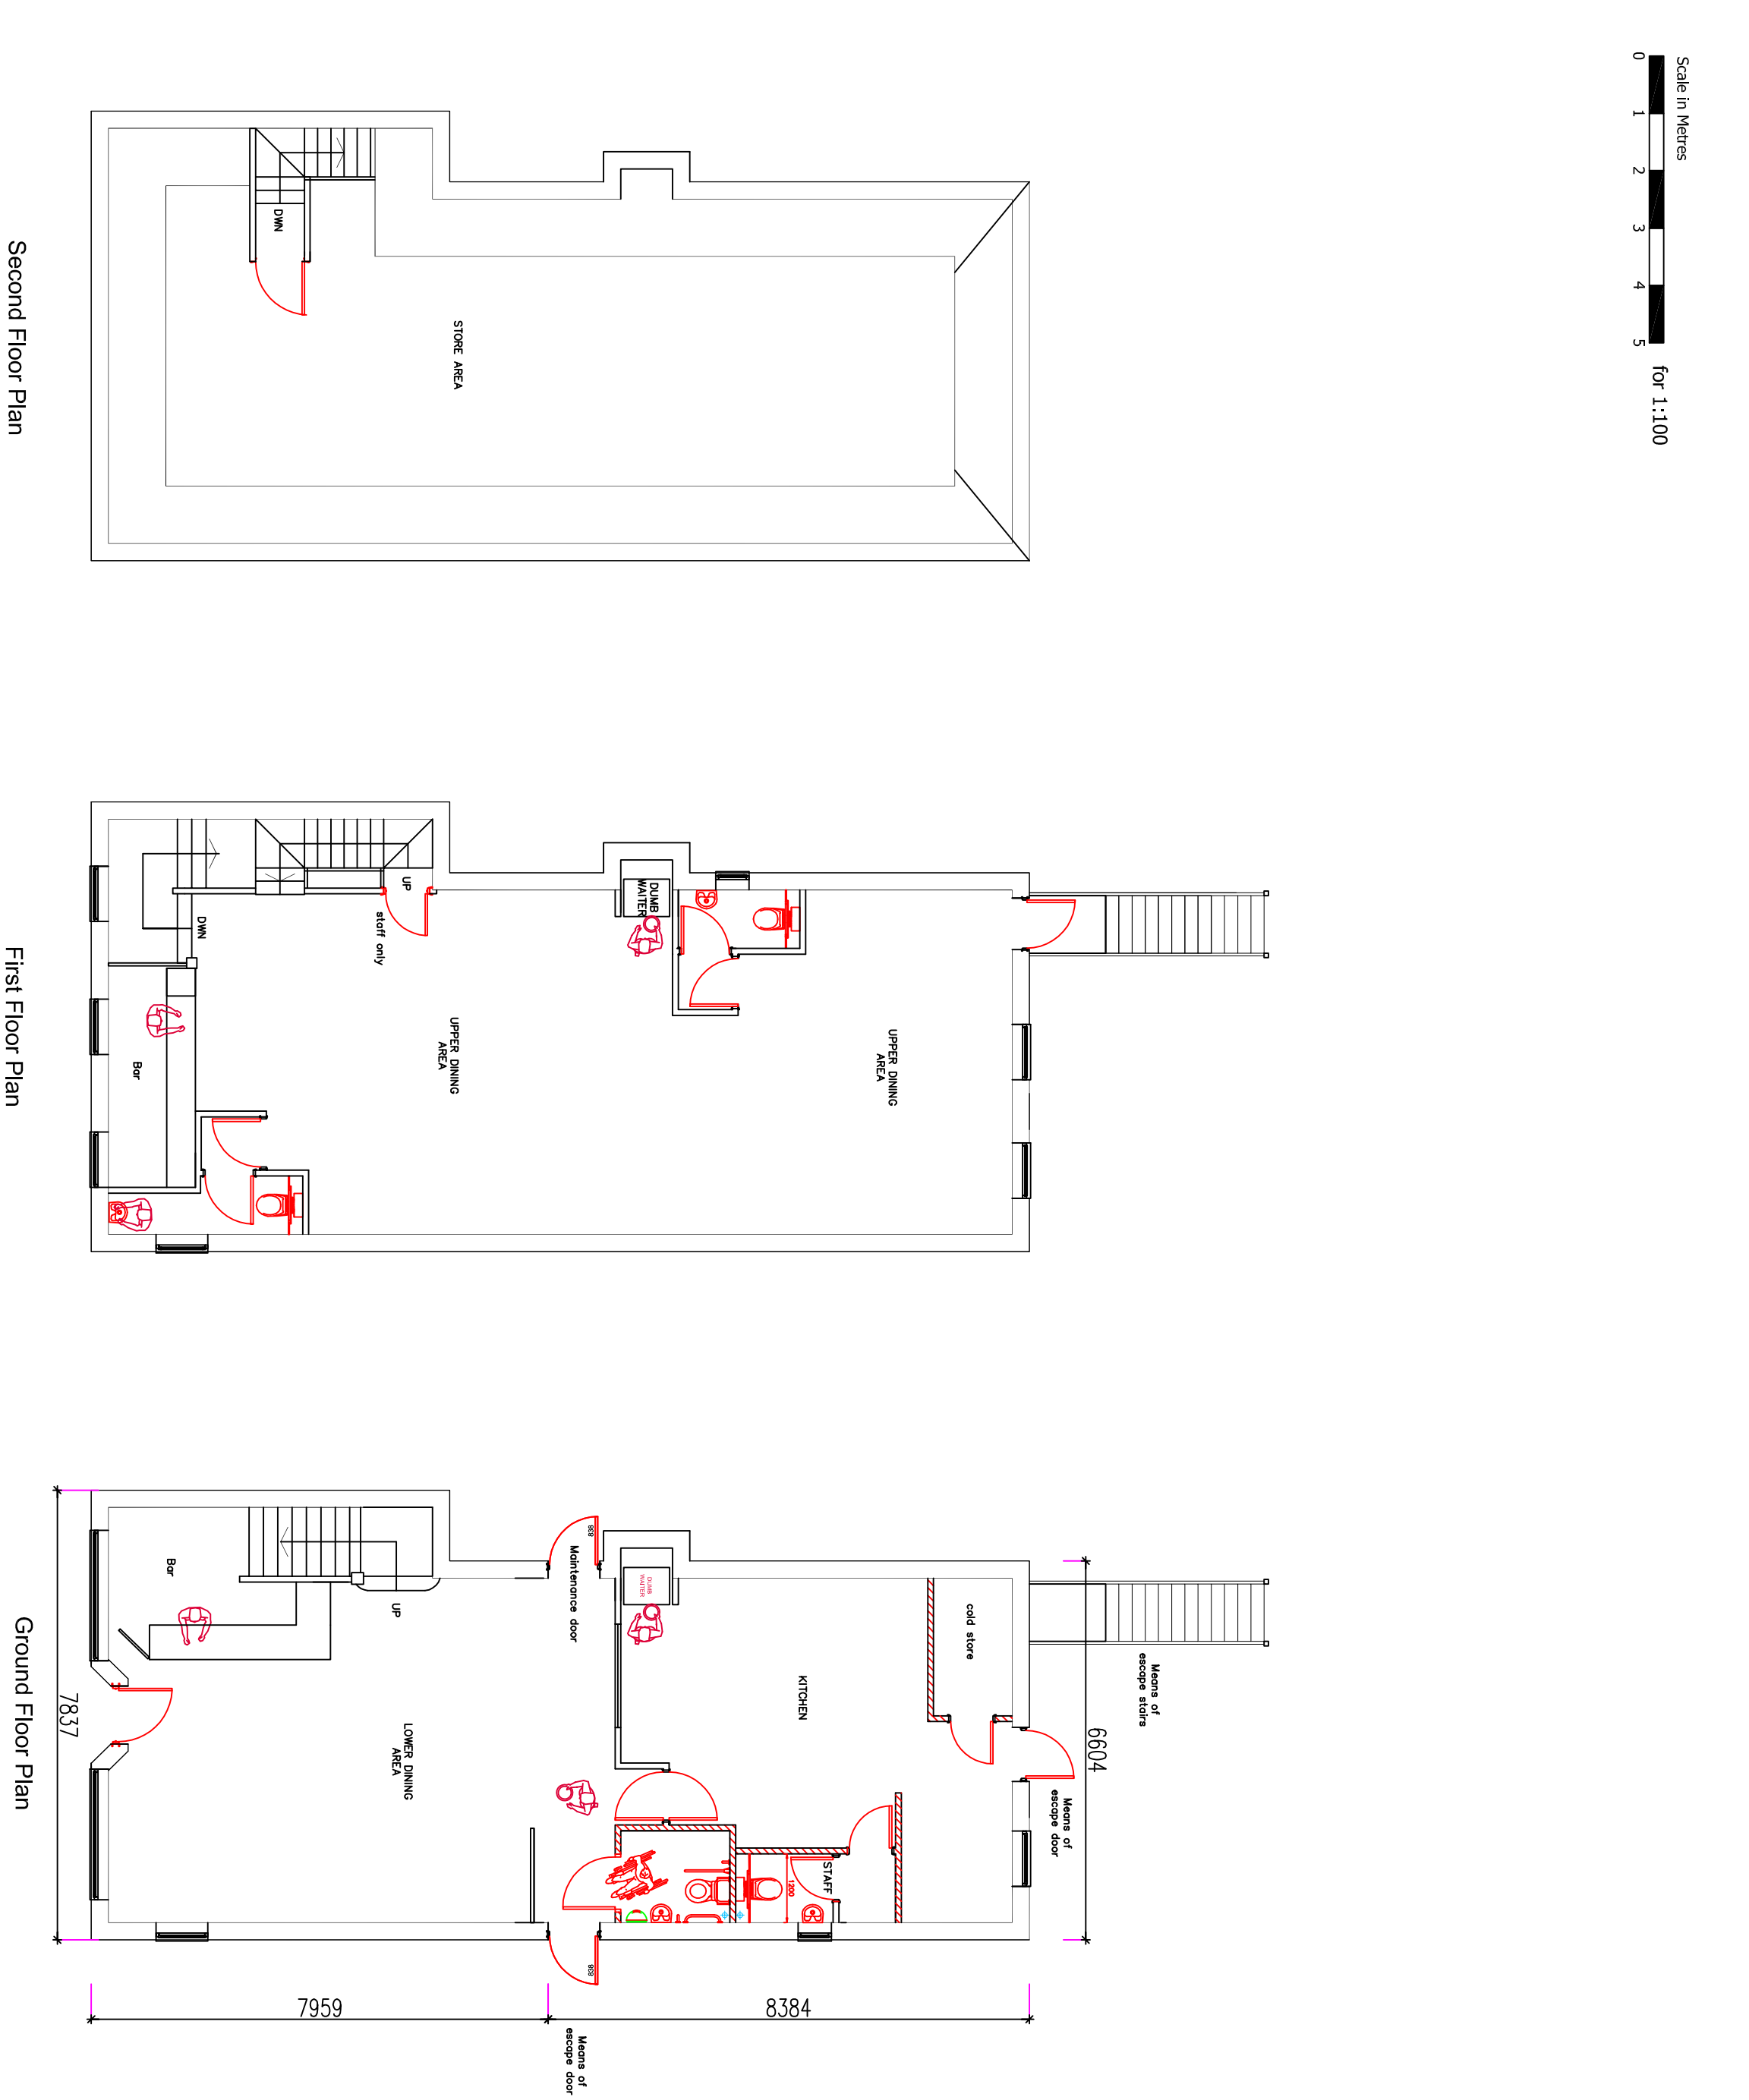


NOTES

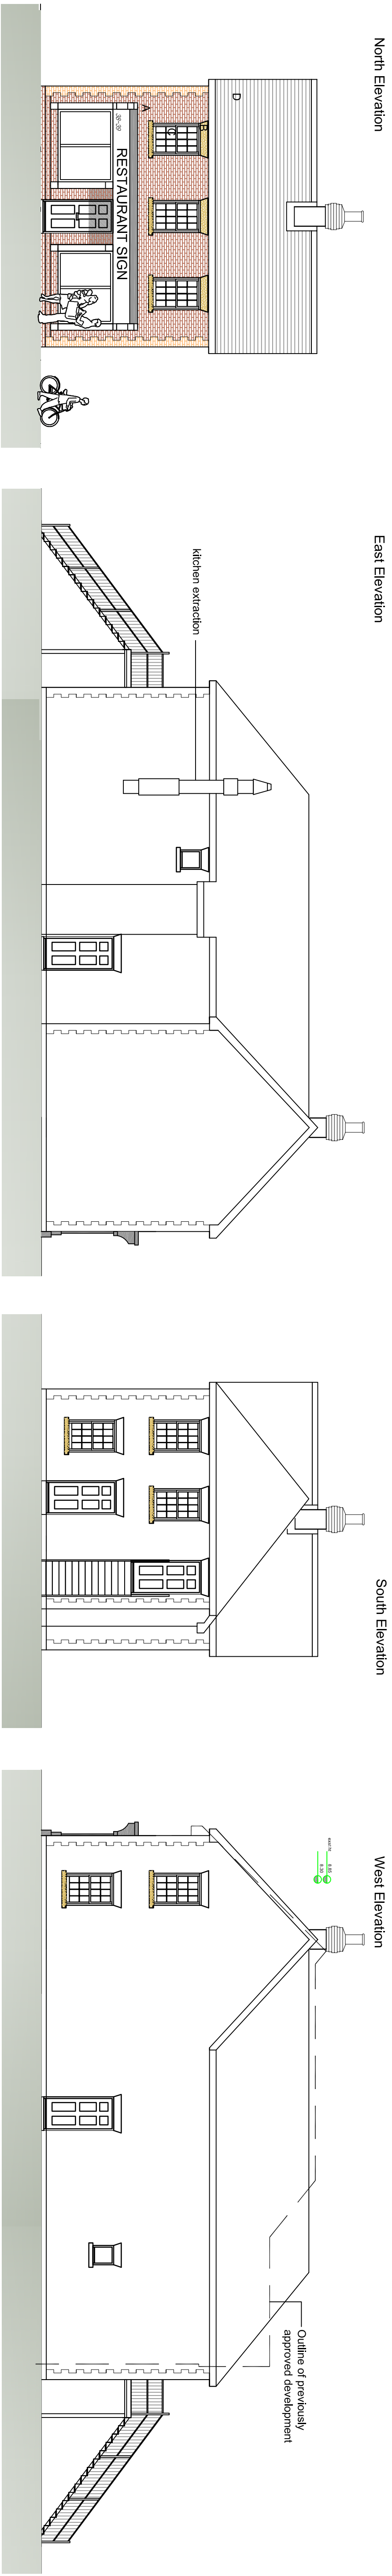

Typical Window Detail

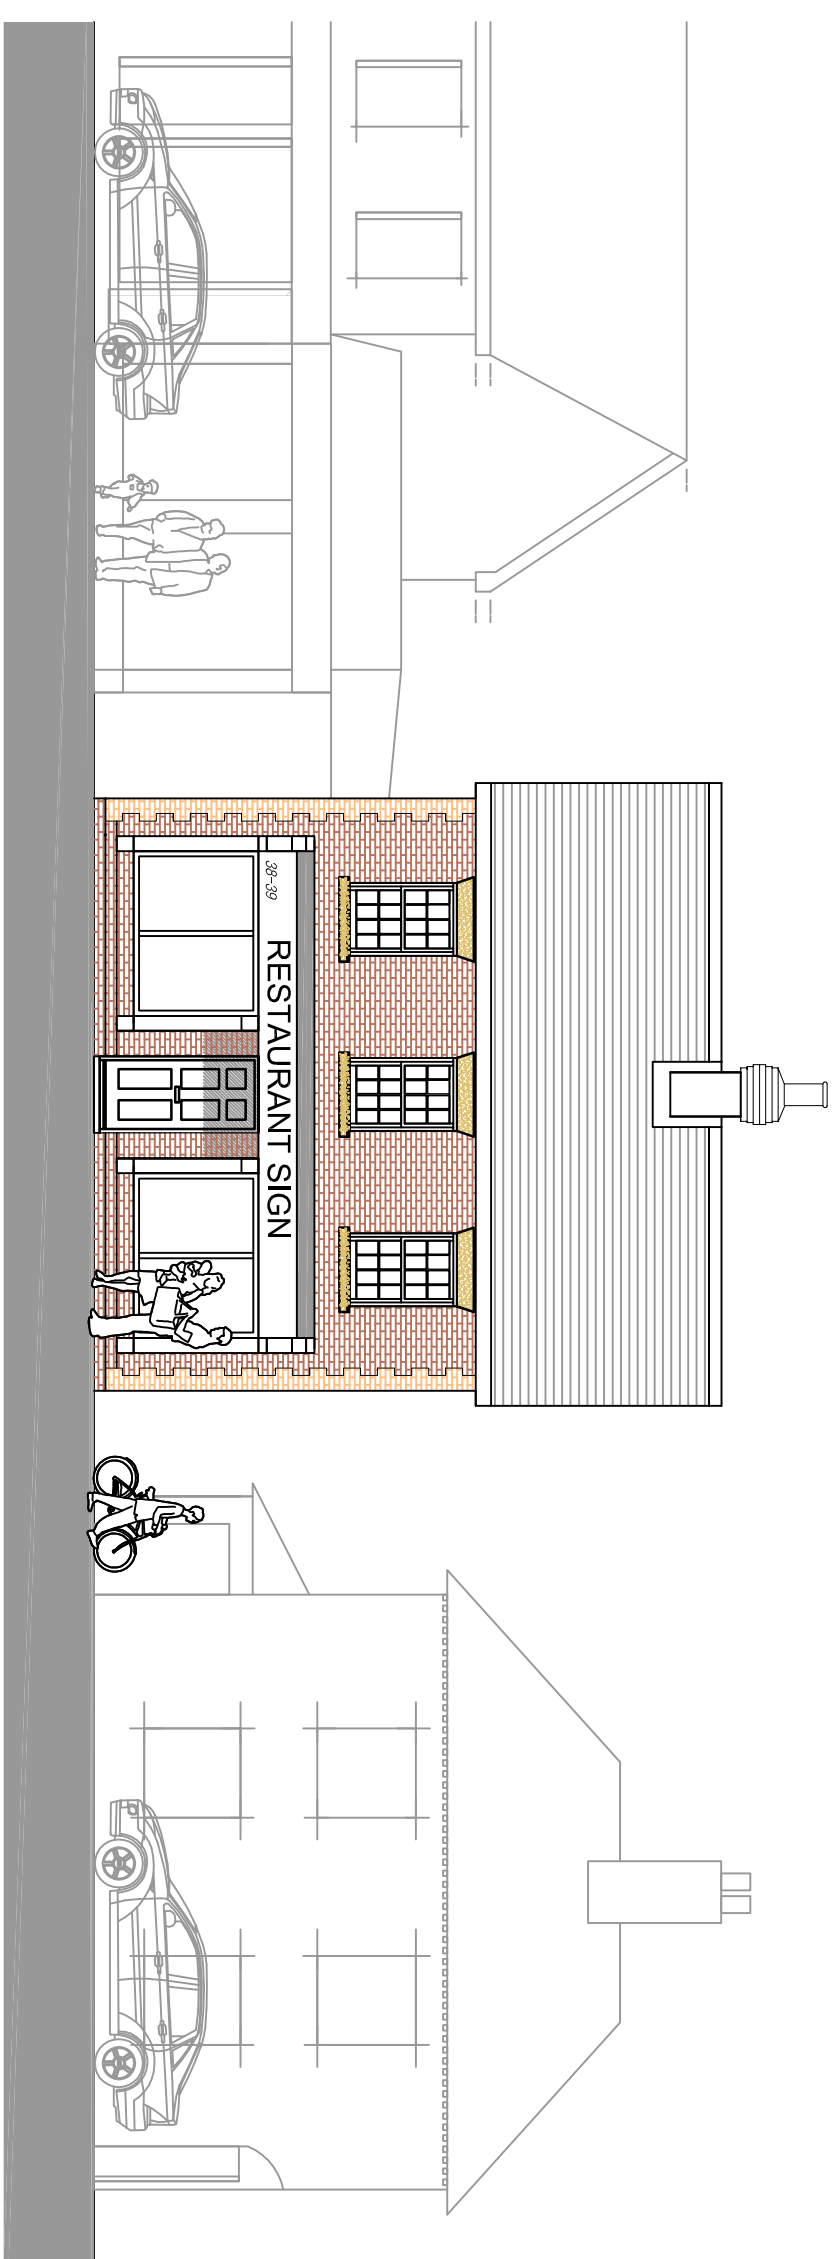

Materials Schedule

- A Proposed facing brick with contrasting coin feature
- B Flemish Garden Wall Brickwork
- C Contrasting cill and head
- D Double glazed timber windows
- E Plain tile roof with contrasting hip and ridge tiles

Project :		Dr M Gupta 36 - 38 North St Emsworth Hampshire	
Drawing Title :		Proposed Re-Development	
Chris Flint Associates Ltd CHARTERED SURVEYORS - PROJECT MANAGERS DEVELOPMENT CONSULTANTS			
Drawn By	Date	Checked By	Date
CF	01/06/15		
Revision No.	Revision	Scale	
CFA	FULL	D	1:100 - 500
PLANNING			
2 Emerald Close Waterlooville, Hants PO7 7NZ tel: 023 92 432484 fax: 023 92 358554 Email: chris@flintassociates.co.uk			