


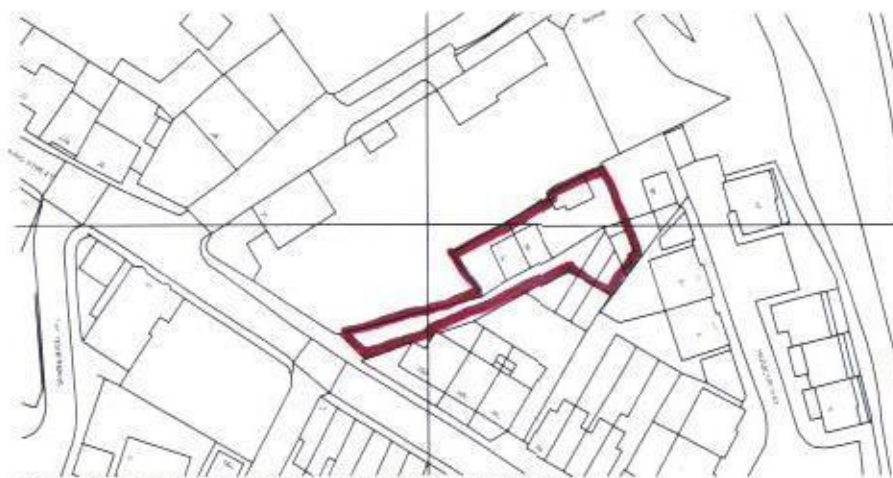

Ordnance Survey (c) Crown Copyright 2015. All rights reserved. Licence number 100022432

IF IN DOUBT - ASK!

NOTES
DO NOT SCALE THIS DRAWING. MEASUREMENTS FOR PLANNING PURPOSES.
© THE DRAWING IS THE COPYRIGHT OF PRIME OAK BUILDINGS LTD. NO PART OF THIS DRAWING IS TO BE REPRODUCED OR TRANSMITTED IN ANY FORM OR BY ANY MEANS, WITHOUT PERMISSION IN WRITING FROM PRIME OAK BUILDINGS LTD.

CLIENT : Mr & Mrs Smith-Lenney

JOB No. :

DRAWING No. :

SCALE : 1:1250 @ A4

DATE :

DRAWN BY :



Prime Oak Buildings Ltd.

Whitehouse Farm
Whitehouse Lane
Swinson
South Staffordshire
DY3 4PE

Tel: 01384 296611
Fax: 01384 273118

www.primeoak.co.uk

0 10 20 30 40