


Existing Signage

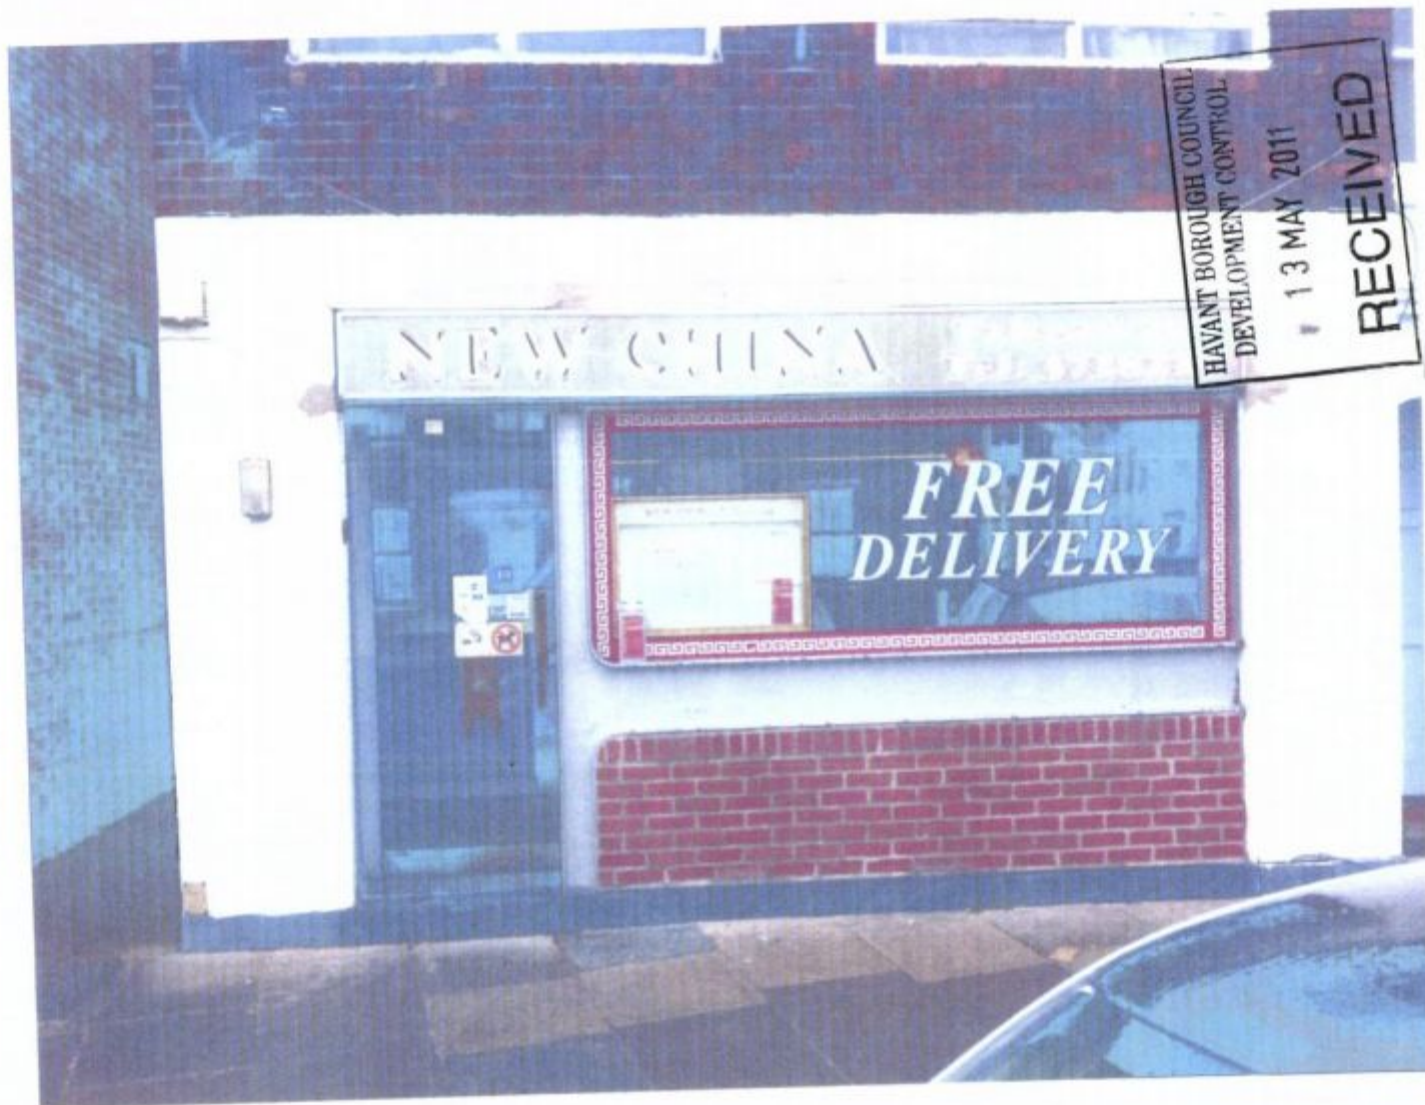

innovate
signs

Unit 7 Fulcrum One, Solent Way,
Whiteley, Havant PO15 7TE
Tel: 0845 8788 879
Fax: 0845 8788 874
Web: www.innovatesigns.co.uk
Email: info@innovatesigns.co.uk

CLIENT	New China
STORE NAME	New China
EPOS CODE	
PROJ TYPE	
DRWG NO.	

TITLE	Signage Proposal
DATE	12/04/2011
SCALE	NOT TO SCALE
DRAWN	TA
REV	C

REV	DATE	DESCRIPTION
C	12/04/2011	

This drawing is for approval purposes.
Please check all details noted on the
drawing including spelling, and provide
written confirmation of your approval to
the Innovate Signs project manager. Once
approved, production will commence based
on the approved drawing. Any changes
made after production has begun will incur
an additional cost.

Proposed Signage & Graphics concept B



Fascia:

New, folded, black satin finish Dibond fascia 4110 x 550 x 55mm.

Centre panel to be a section of Dibond panel 1970 x 600 x 80mm

*New text to be cut from the face of the sign with 3mm, frosted translucent acrylic text pushed through. Colour to be confirmed.

*New fascia to be illuminated via fluorescent lighting, mounted to an internal lighting frame.

All other graphics to be applied using gloss vinyl.

2no. trough lights will be illuminate the fascia either side of the panel.

Window Graphics:

All graphics internally applied using solid colour vinyl graphics. Colour to be confirmed.

Menu Case:

A2 sized, Portrait menu case.
30 x 50mm aluminium frame, powder coated black.
Hinged on the left hand side.
4no. lock mounted to right hand side.
Internally illuminated via fluorescent lighting.



innovate
signs

Unit 7 Fulcrum One, Solent Way
Whitby, Harrogate YO15 7TE
Tel: 01453 8722 870
Fax: 01453 8722 871
Web: www.innovatesigns.co.uk
Email: info@innovatesigns.co.uk

CLIENT **New China**
STORE NAME **New China**
EPOS CODE
PROJ TYPE
DWG NO

TITLE **Signage Proposal**
DATE **12/04/2011**
SCALE **1:25 @ A3**
DRAWN **TA**
REV **C**

REV	DATE	DESCRIPTION
C	12/04/2011	

This drawing is for approval purposes.
Please check all details noted on the drawing including spelling, and provide written confirmation of your approval to the Innovate Signs project manager. Once approved production will commence based on the approved drawing. Any changes made after production has begun will incur an additional cost.



HAVANT BOROUGH COUNCIL
DEVELOPMENT CONTROL
13 MAY 2011
RECEIVED



