

Serial Number – 00033700

20 0 20 40 60 80 100

Metres

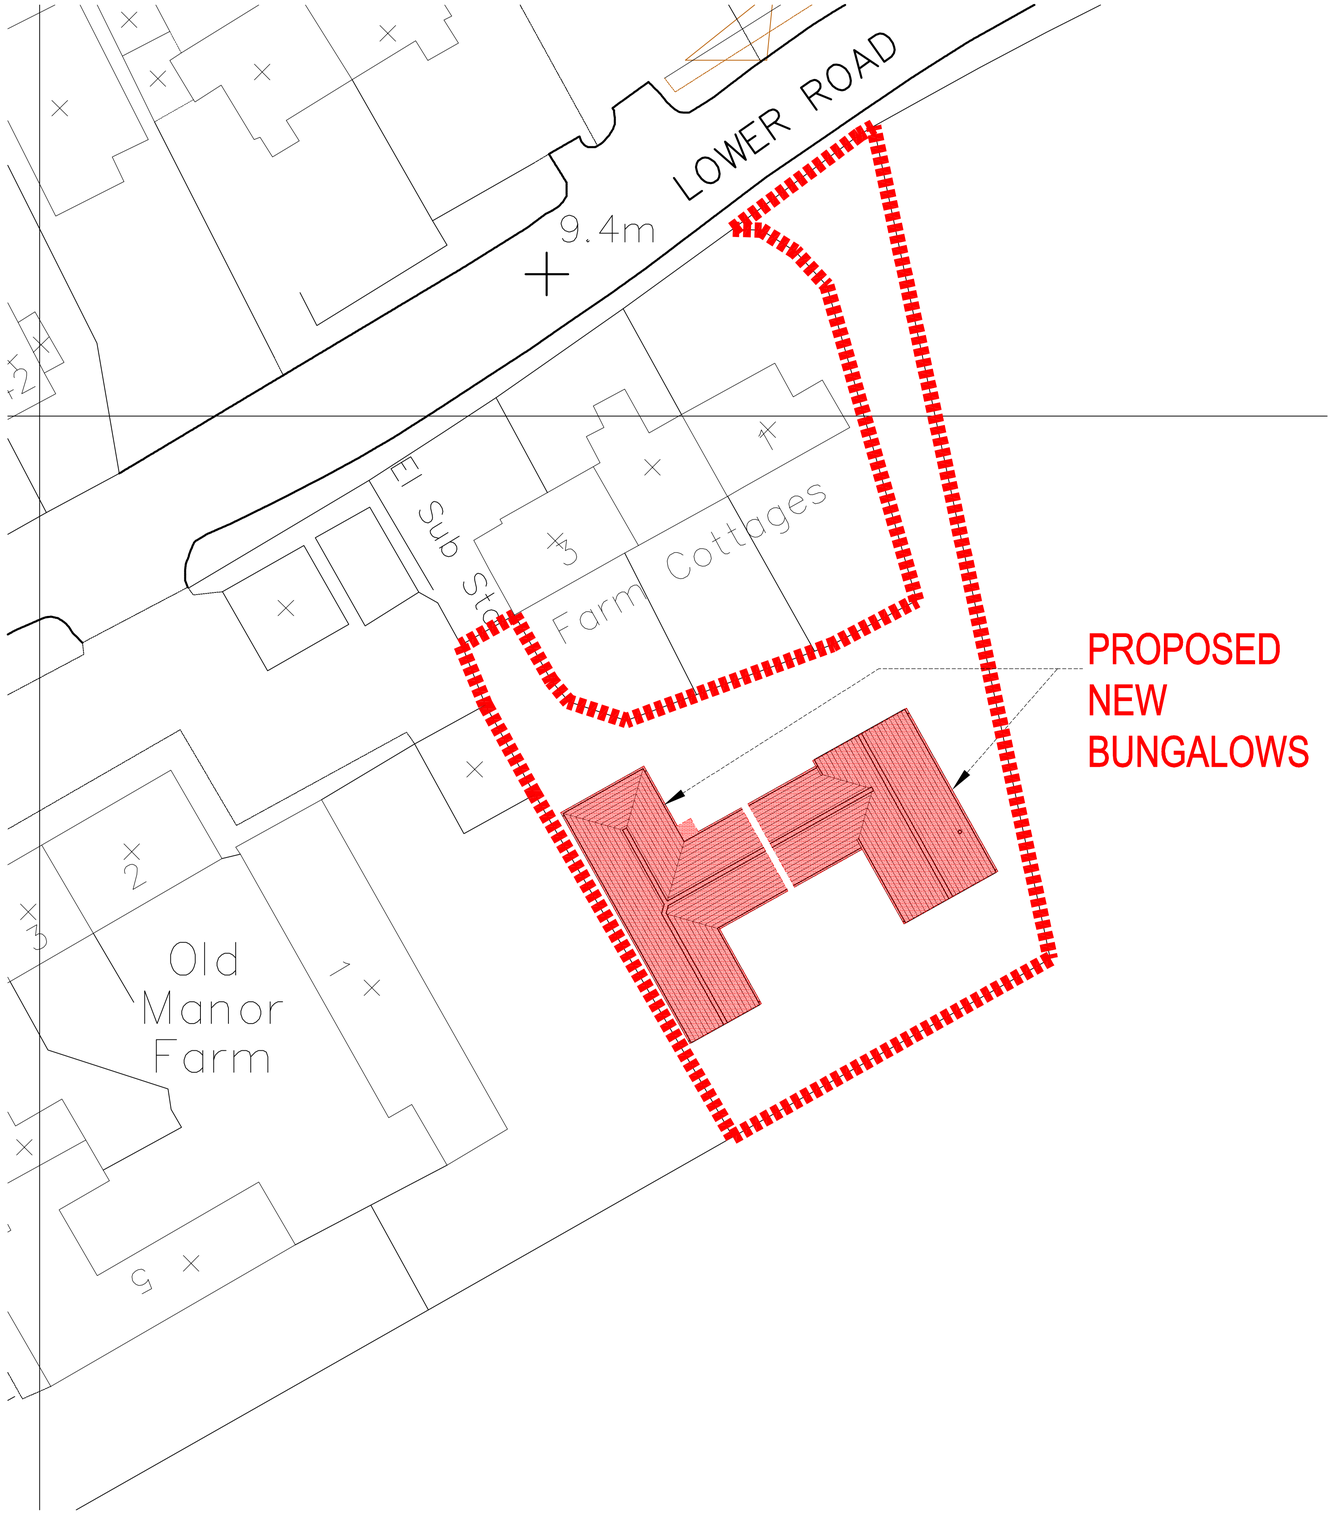

AG
Anderson Gould Design Ltd.
Suite 8 Basepoint, Harts Farm Way, Havant, Hampshire, PO9 1hs. Tel 0800 917 1540
Email: info@agdesignltd.co.uk Web www.agdesignltd.co.uk
Architectural Design & Drafting Service

Client:
Mr P Frettsome

Project title.
PROPOSED NEW BUNGALOWS
LAND ADJOINING
MANOR FARM COTTAGES
BEDHAMPTON
HAMPSHIRE PO9 3LJ

Drawing Title.
SITE & LOCATION PLANS

JOB No.	SCALE	REV
AG-10-22-004	1:1250 & 1:200	