PERMIT

PROPOSED GARDEN BUILDING DEVELOPMENT
AT 69 SANDYFIELD CRESCENT, PO8 8SG
BASED ON:

The HALLOW Garden Room

HAVANT BOROUGH COUNCIL
13 SEP 2013
RECEIVED

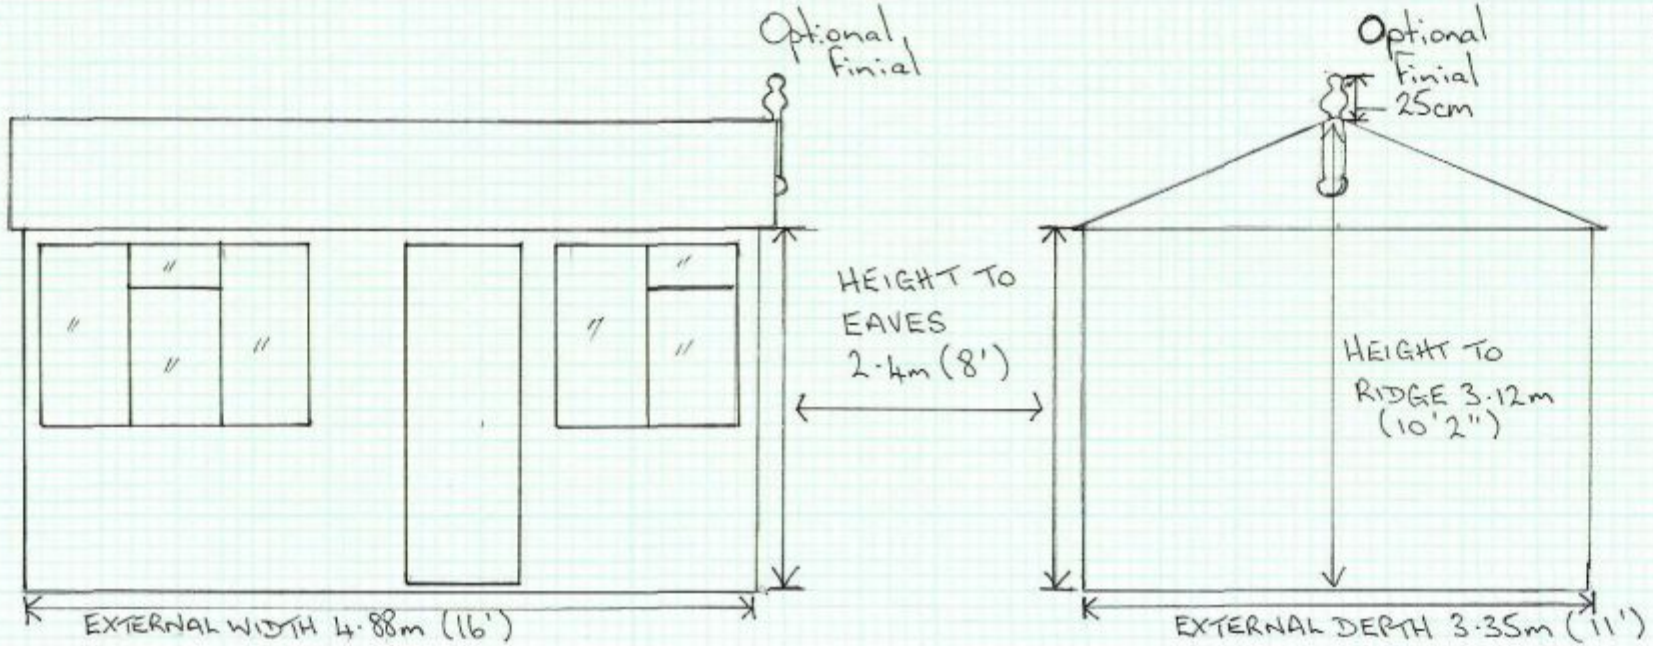

FRONT ELEVATION (WIDTH)

SIDE ELEVATION (DEPTH)