





PHYSICAL SCALE IN METERS @ 1:100

PHYSICAL SCALE IN METERS @ 1:1250

NOTES:  
This drawing has been produced solely for PLANNING/DESIGN.  
Do not Scale from this Drawing except for planning purposes.  
This drawing is the copyright of MF Designs Ltd.

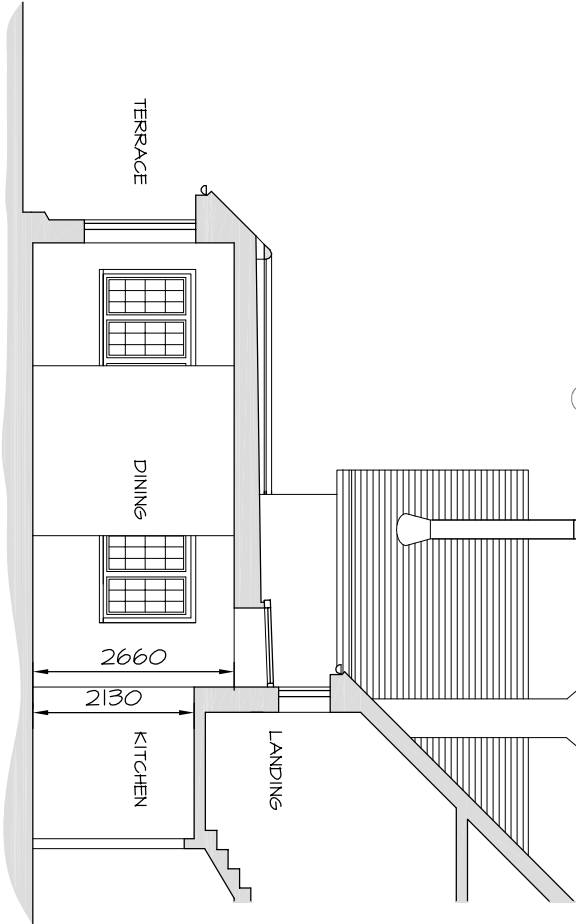

Section AA - Thro' Rear Extension

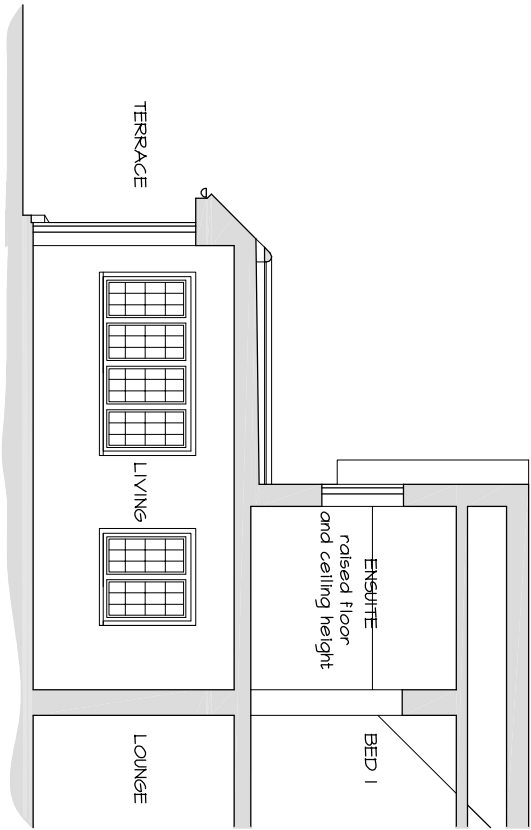

Section BB - Thro' Rear Extension



Location Plan



Block Plan



NORTH

**mf designs ltd**

Chartered Architects

52 King Street • Emsworth • Hampshire • PO10 7AZ  
Director: Martin Farrer RIBA • Co Registration No.4507379

Uff 01243 377766  
e admin@mfdesigns.org.uk



EXTENSIONS & ALTERATIONS - 5a Shawfield Road, Havant. PO9 2SY

Date: Dec 2014  
Scale: 1:1250/500/100

Job No: 3101  
Dwg No: P\_03 A