



ADDITIONS TO FORM A NEW TWO BED HOUSE
174, MIDDLE PARK WAY, LEIGH PARK, HAVANT
FOR MR & MRS G. SPURWAY.

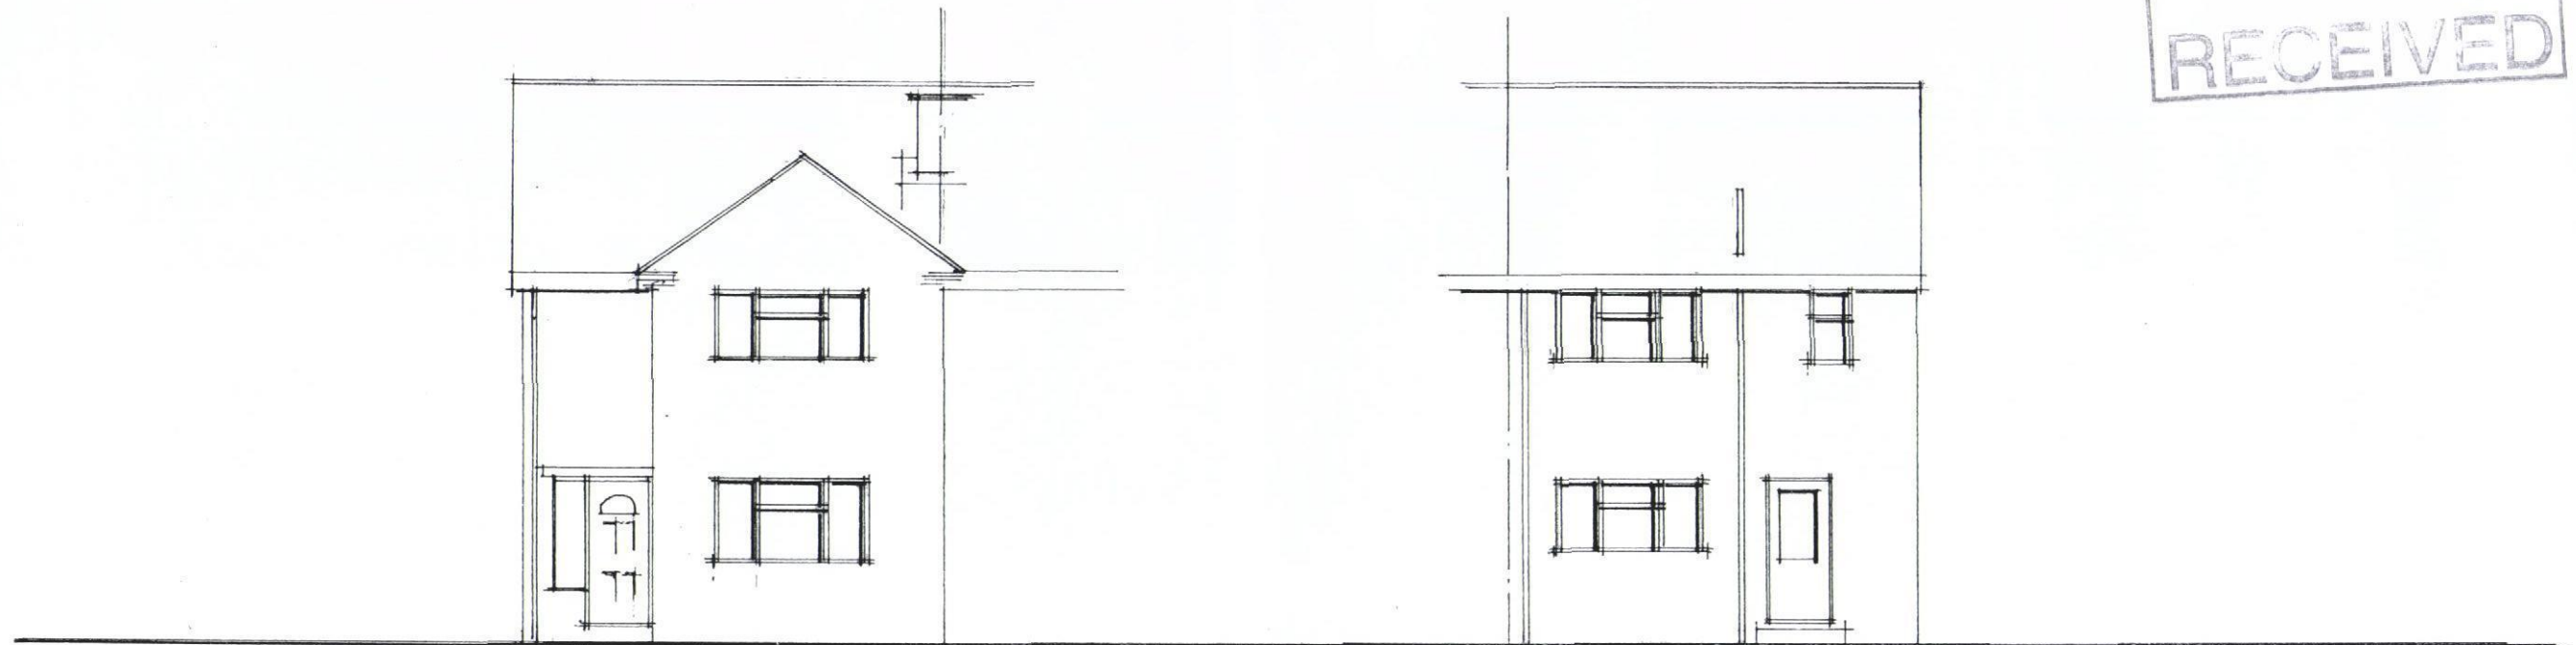

front

rear

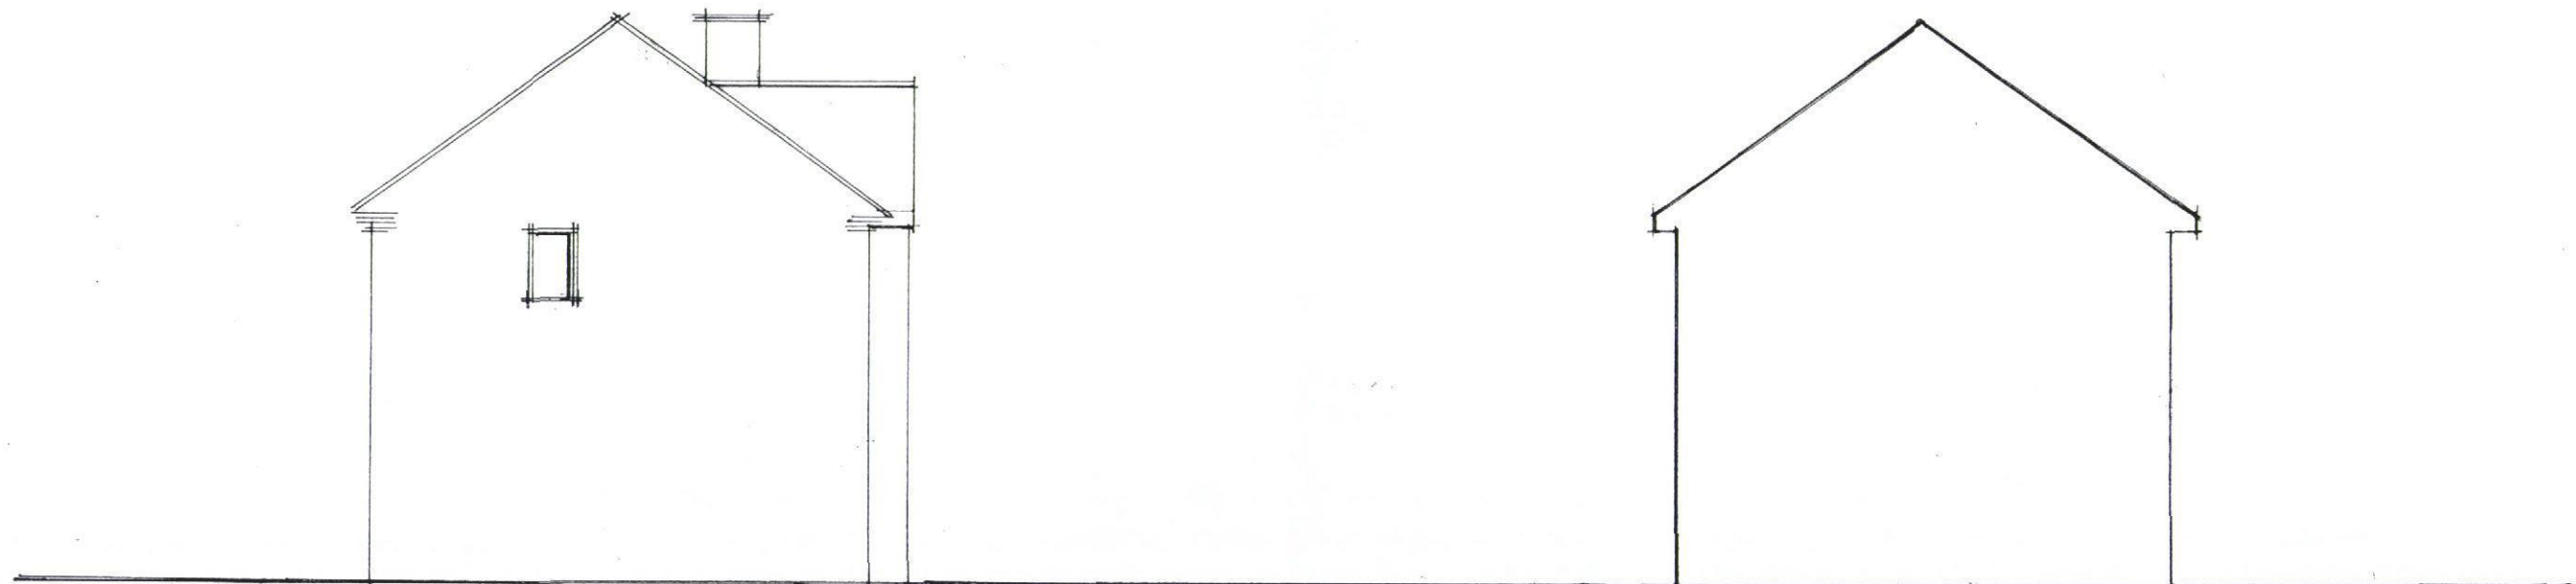

side

side

date sept 14
scale 1:100

EXISTING ELEVATIONS

PETER J. WALKER MRICS
CHARTERED SURVEYOR
182 SEAFRONT, HAYLING ISLAND, HANTS
PO11 9 AN

TEL: 02392467571