

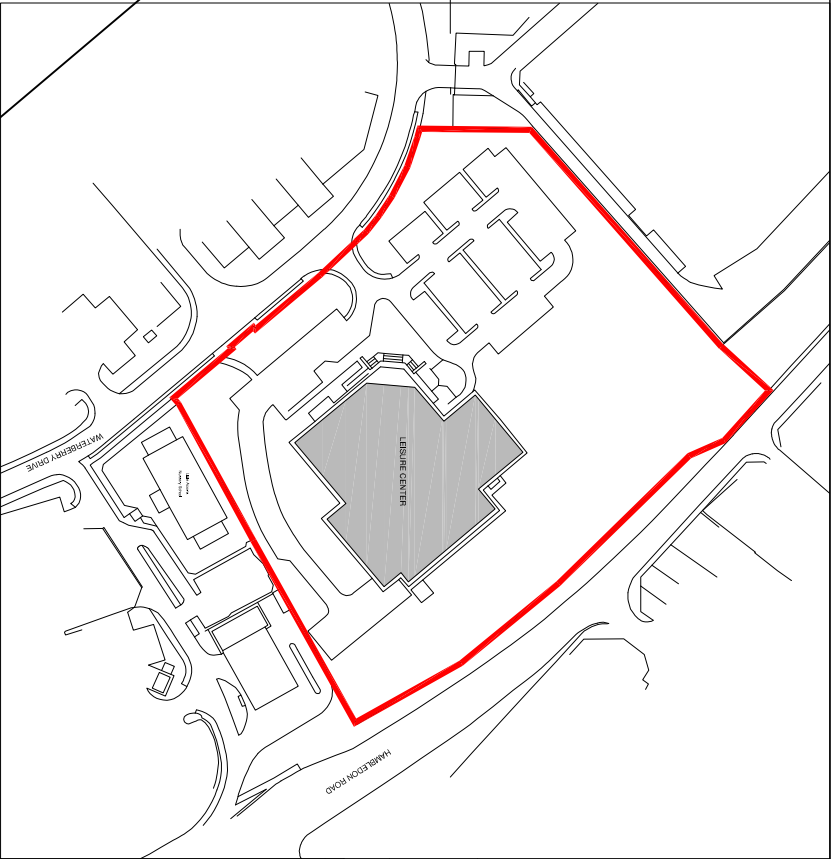


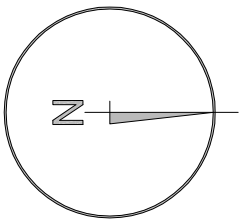


location plan 1:1250 @ A1

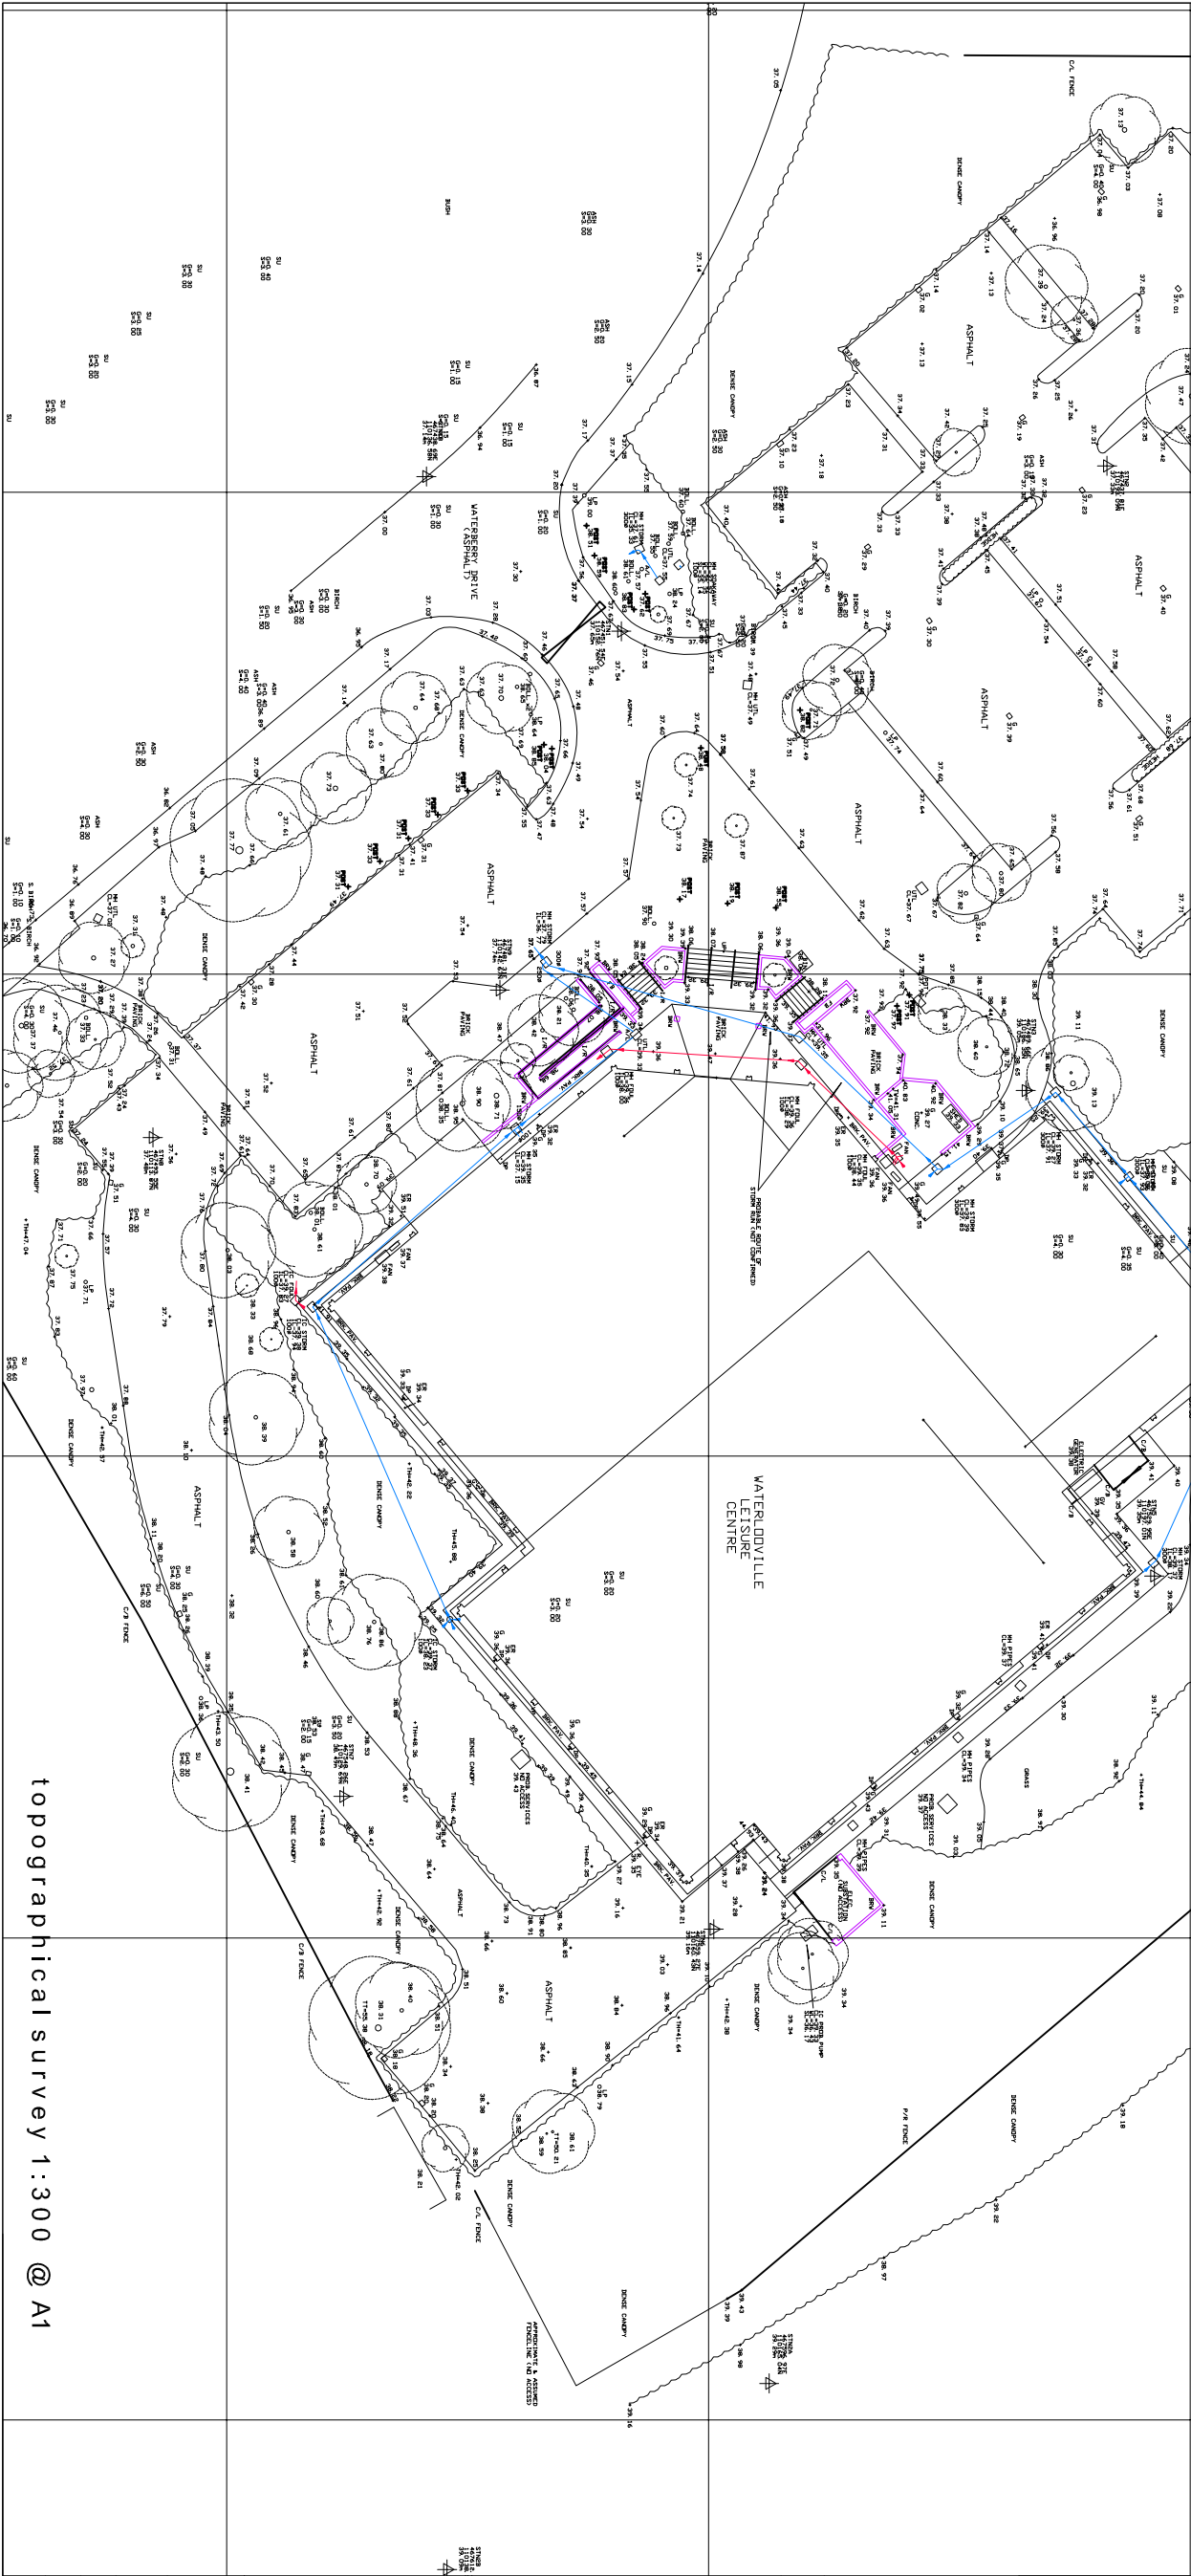

topographical survey 1:300 @ A1

notes		
this drawing is the copyright of the pdp architecture llp and must not be reproduced in whole or part or used for the execution of works without their permission. all dimensions to be checked on site prior to commencement of construction works and the architect notified of any discrepancy. figured dimensions are to be used in preference to scaled dimensions. no deviation from this drawing will be permitted without prior consent of the architect. all drawings are prepared subject to a full measured and structural survey of the buildings and site. all structural work is subject to the appointment of a structural engineer to confirm and agree the structural proposals. os promap licence no. 100020449.		
health & safety: exceptional risks involving specific methods of construction or exceptional maintenance issues: NO SIGNIFICANT RISK		
revision	notes	date
scale within 50 mm @ a1 ~ 25 mm @ a3		
drawn/checked		
client		
Horizon Leisure Centres		
planning		
project		
Waterlooville Leisure Centre Gym Extension		
detail		
location plan		
drawn		
checked		
HYA		
date		
Dec '13		
status		
planning		
rev		
1:1250/300		
27921 PD-100		

</

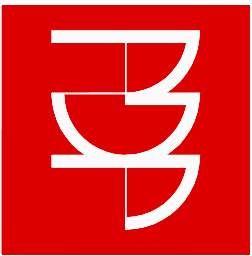

pdp architecture llp
chartered architects town planning
interior design consultants
2 beechworth road havant
hampshire po9 1ax
tel 023 9248 1100
fax 023 9247 5050
email pdp@pdp-architects.co.uk
www.pdp-architects.co.uk