
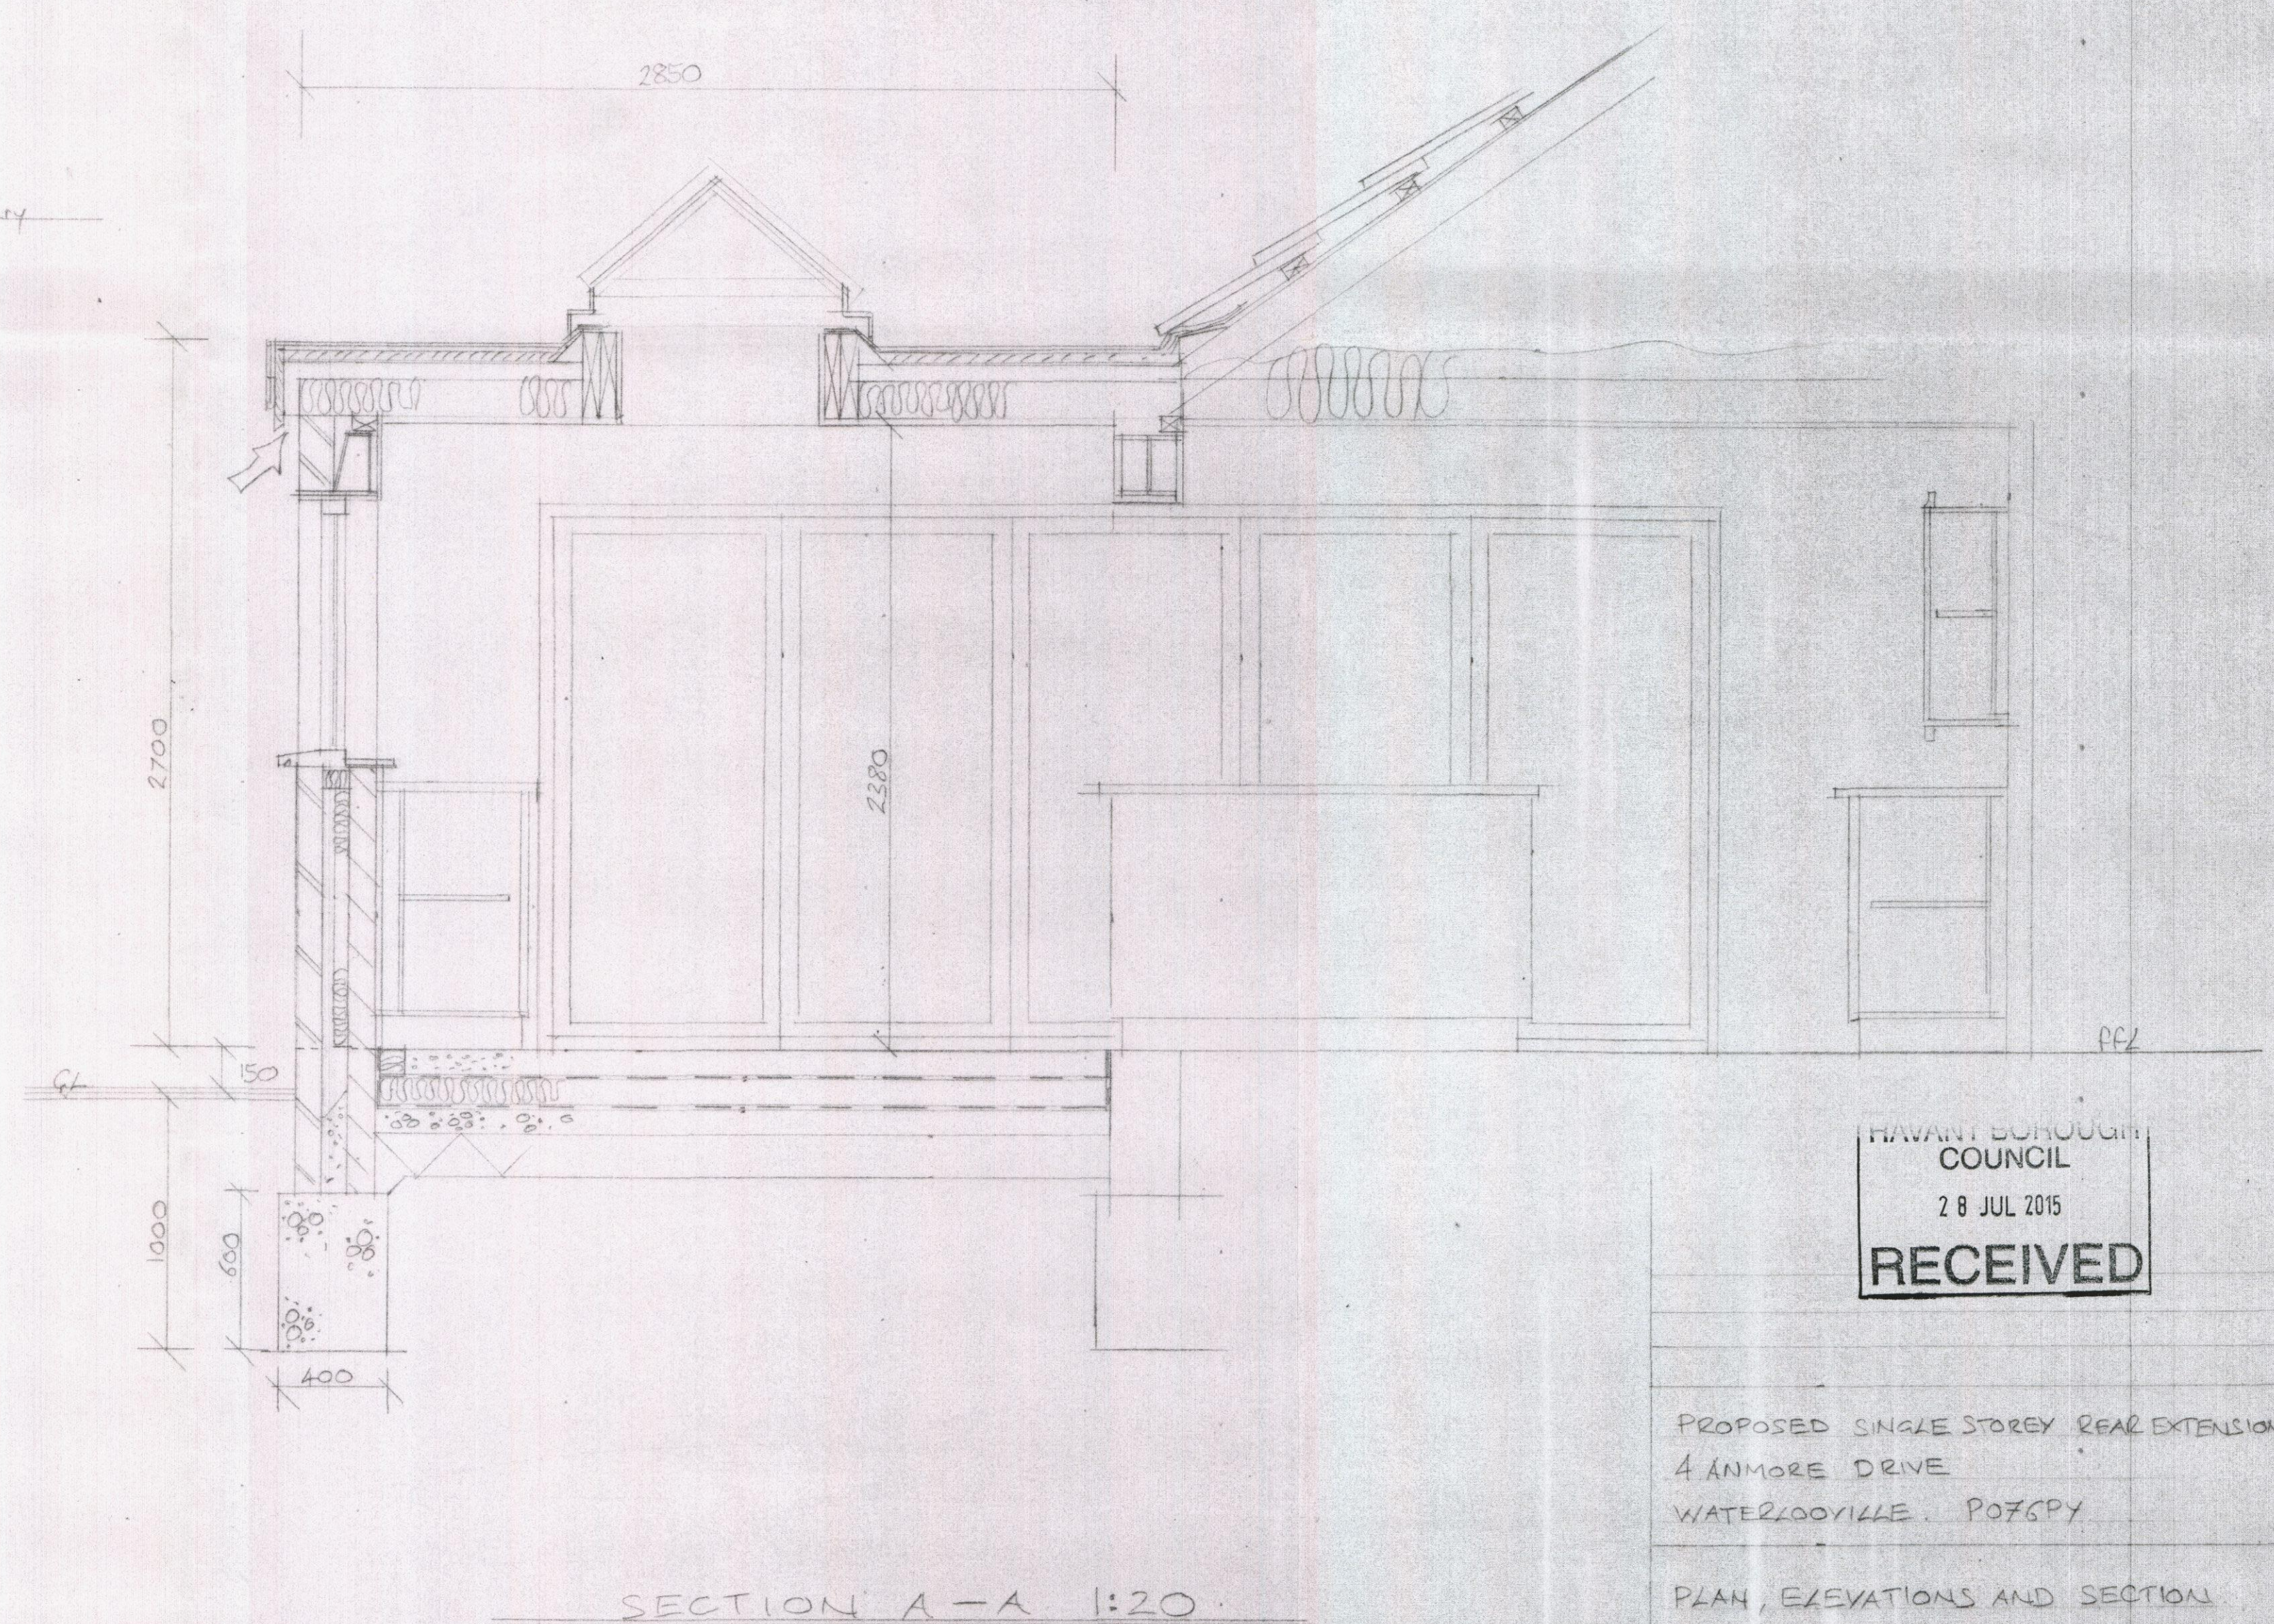
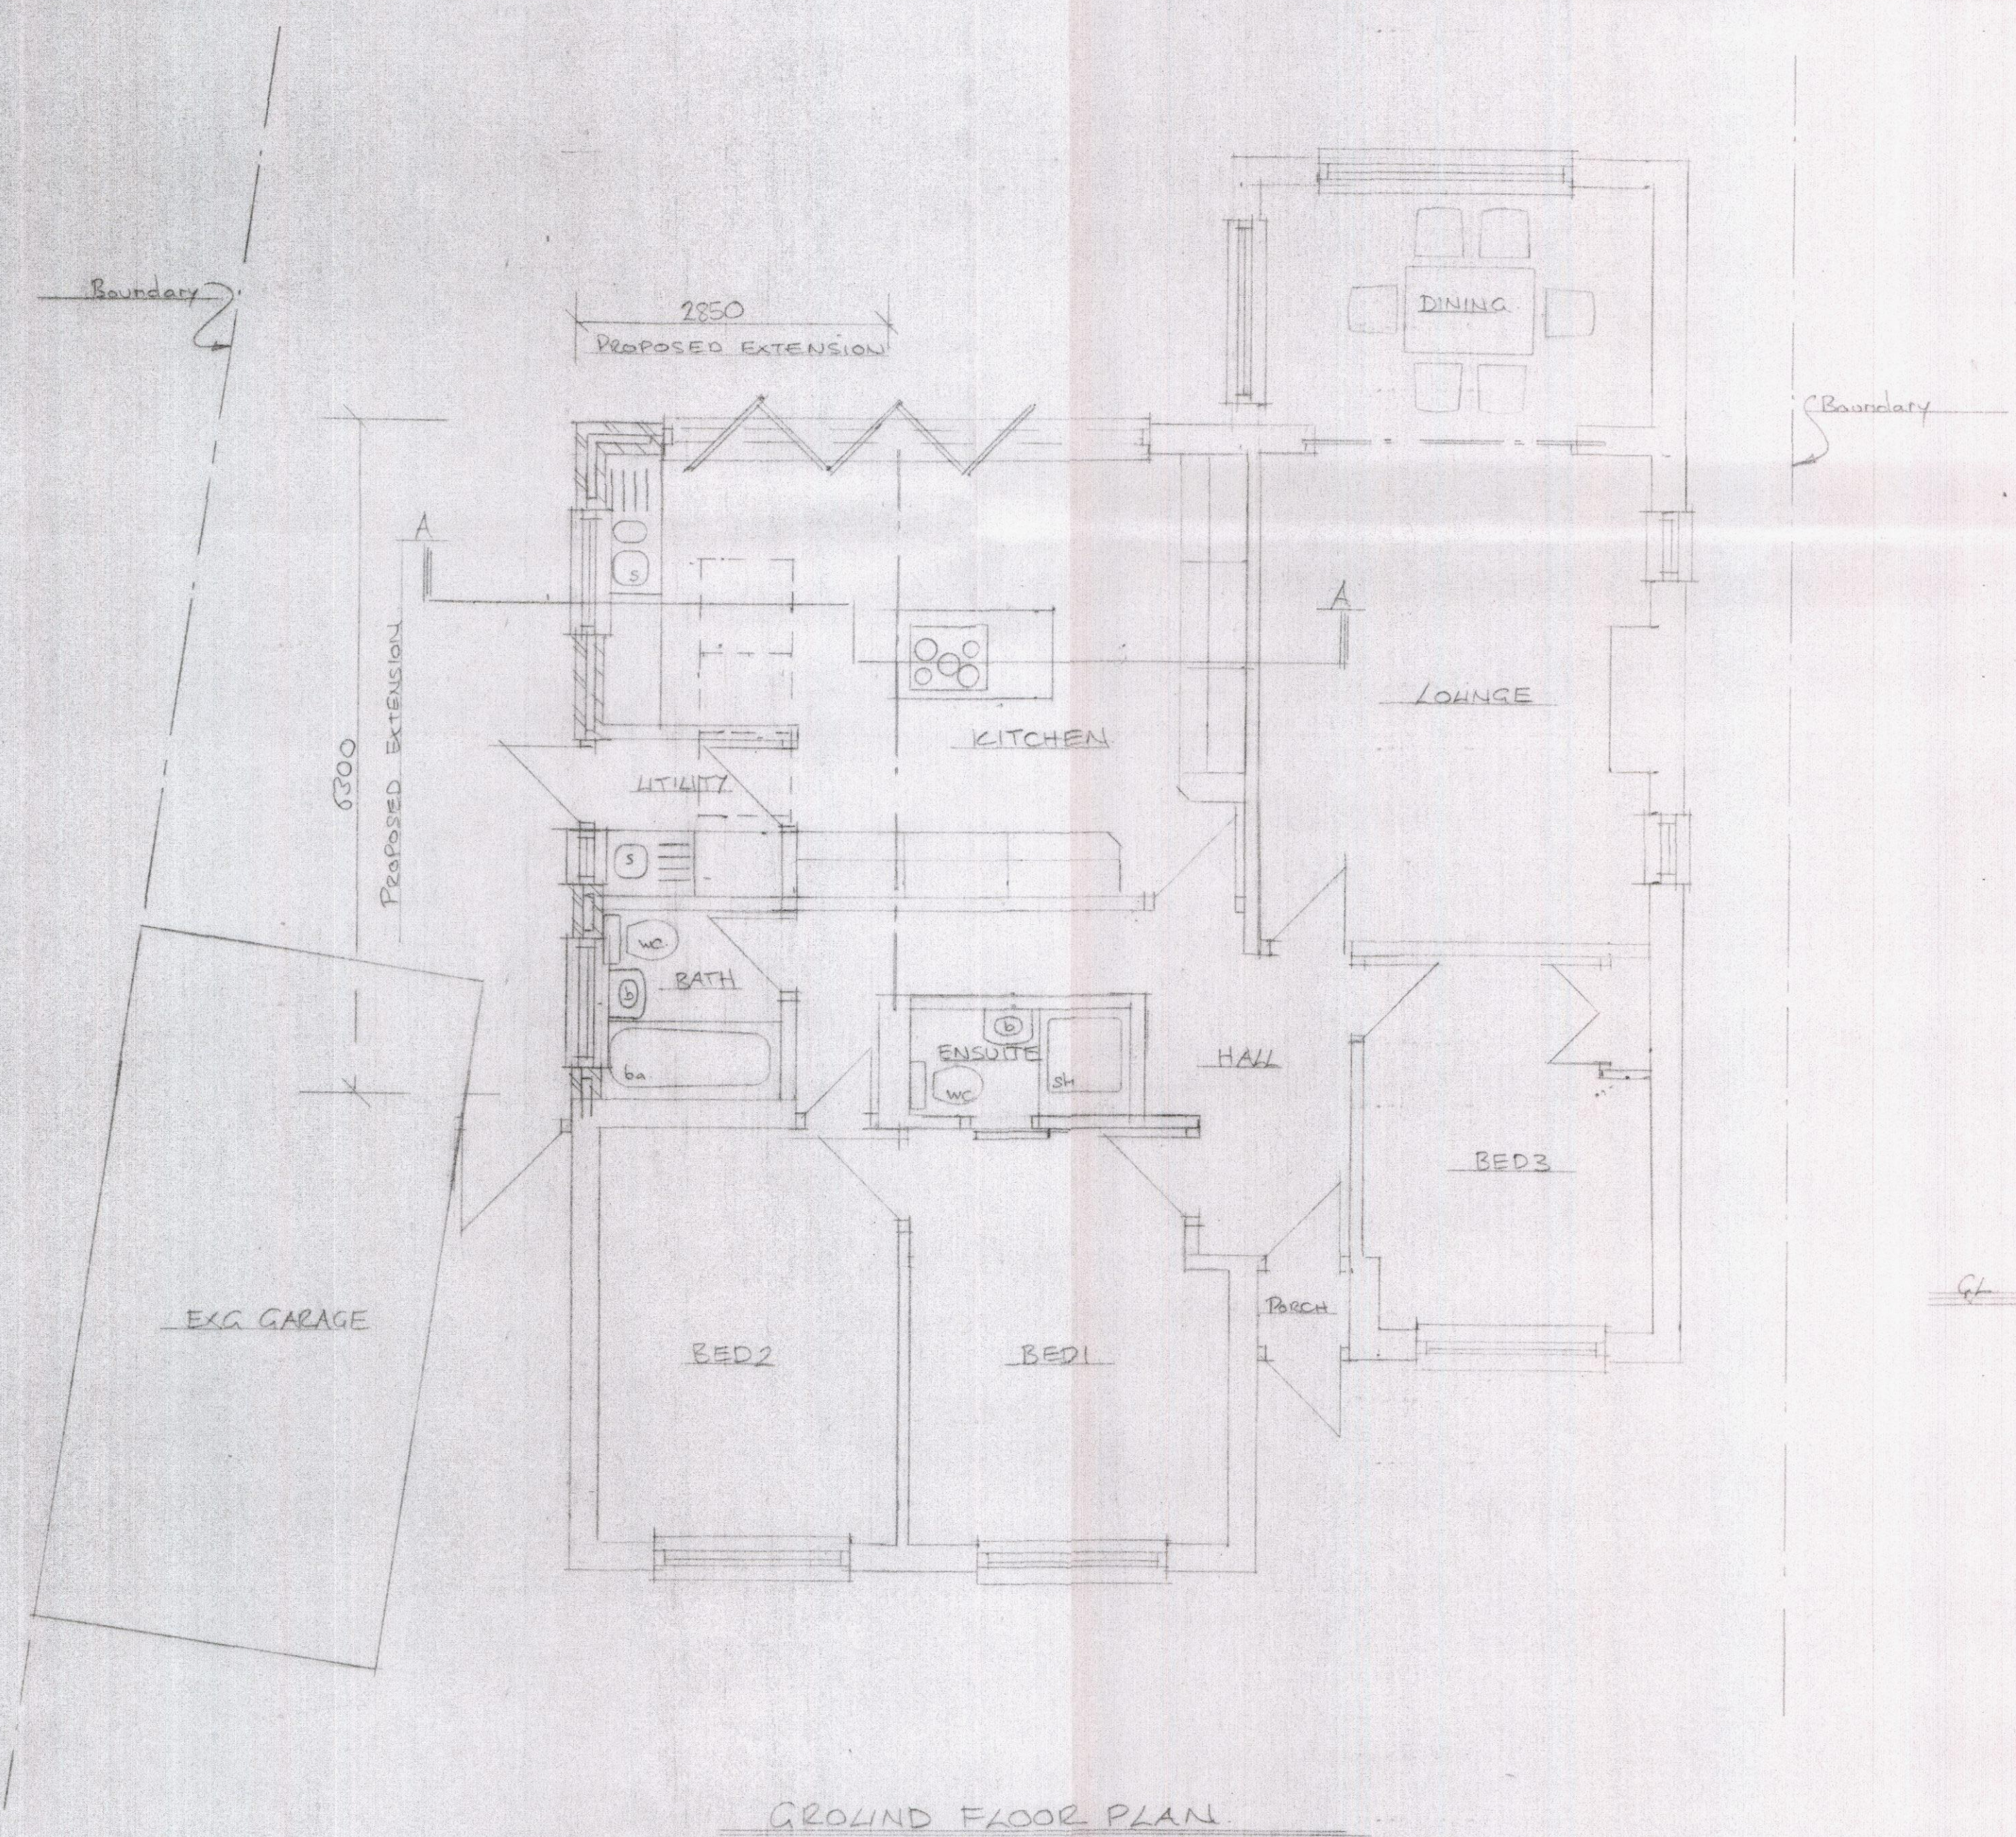


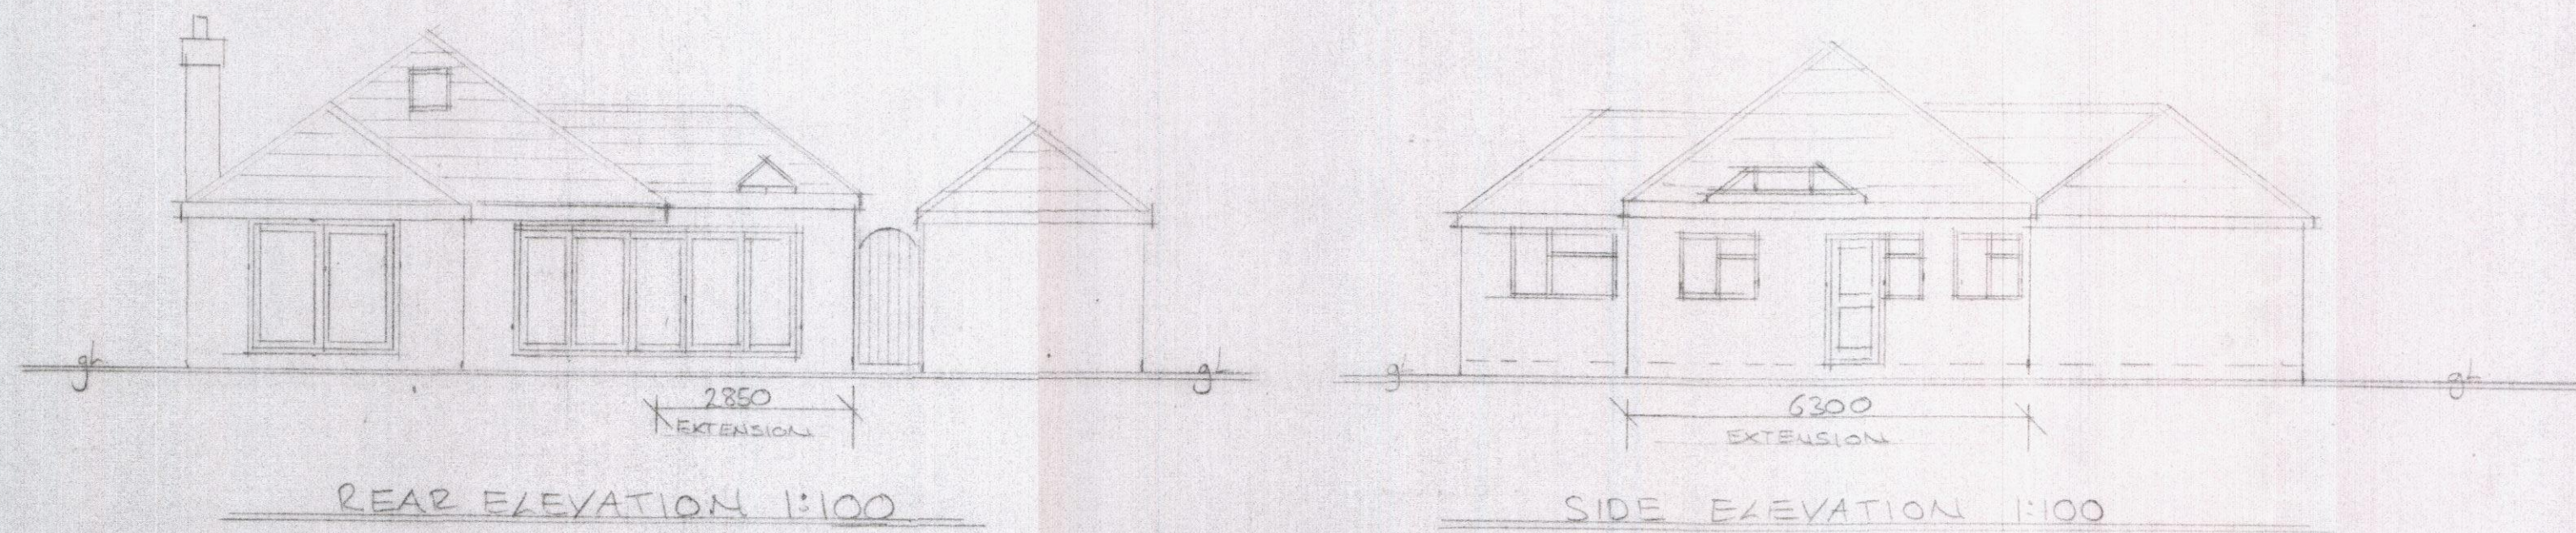

HAVANT BOROUGH
COUNCIL
28 JUL 2015
RECEIVED

PROPOSED SINGLE STOREY REAR EXTENSION 4 ANMORE DRIVE WATERLOOVILLE. PO76PY	
PLAN, ELEVATIONS AND SECTION	
SCALE 1:50, 1:100	DATE JULY 15
497/15/01	P.DAVEY CAT, CIOB
REVISIONS.	