



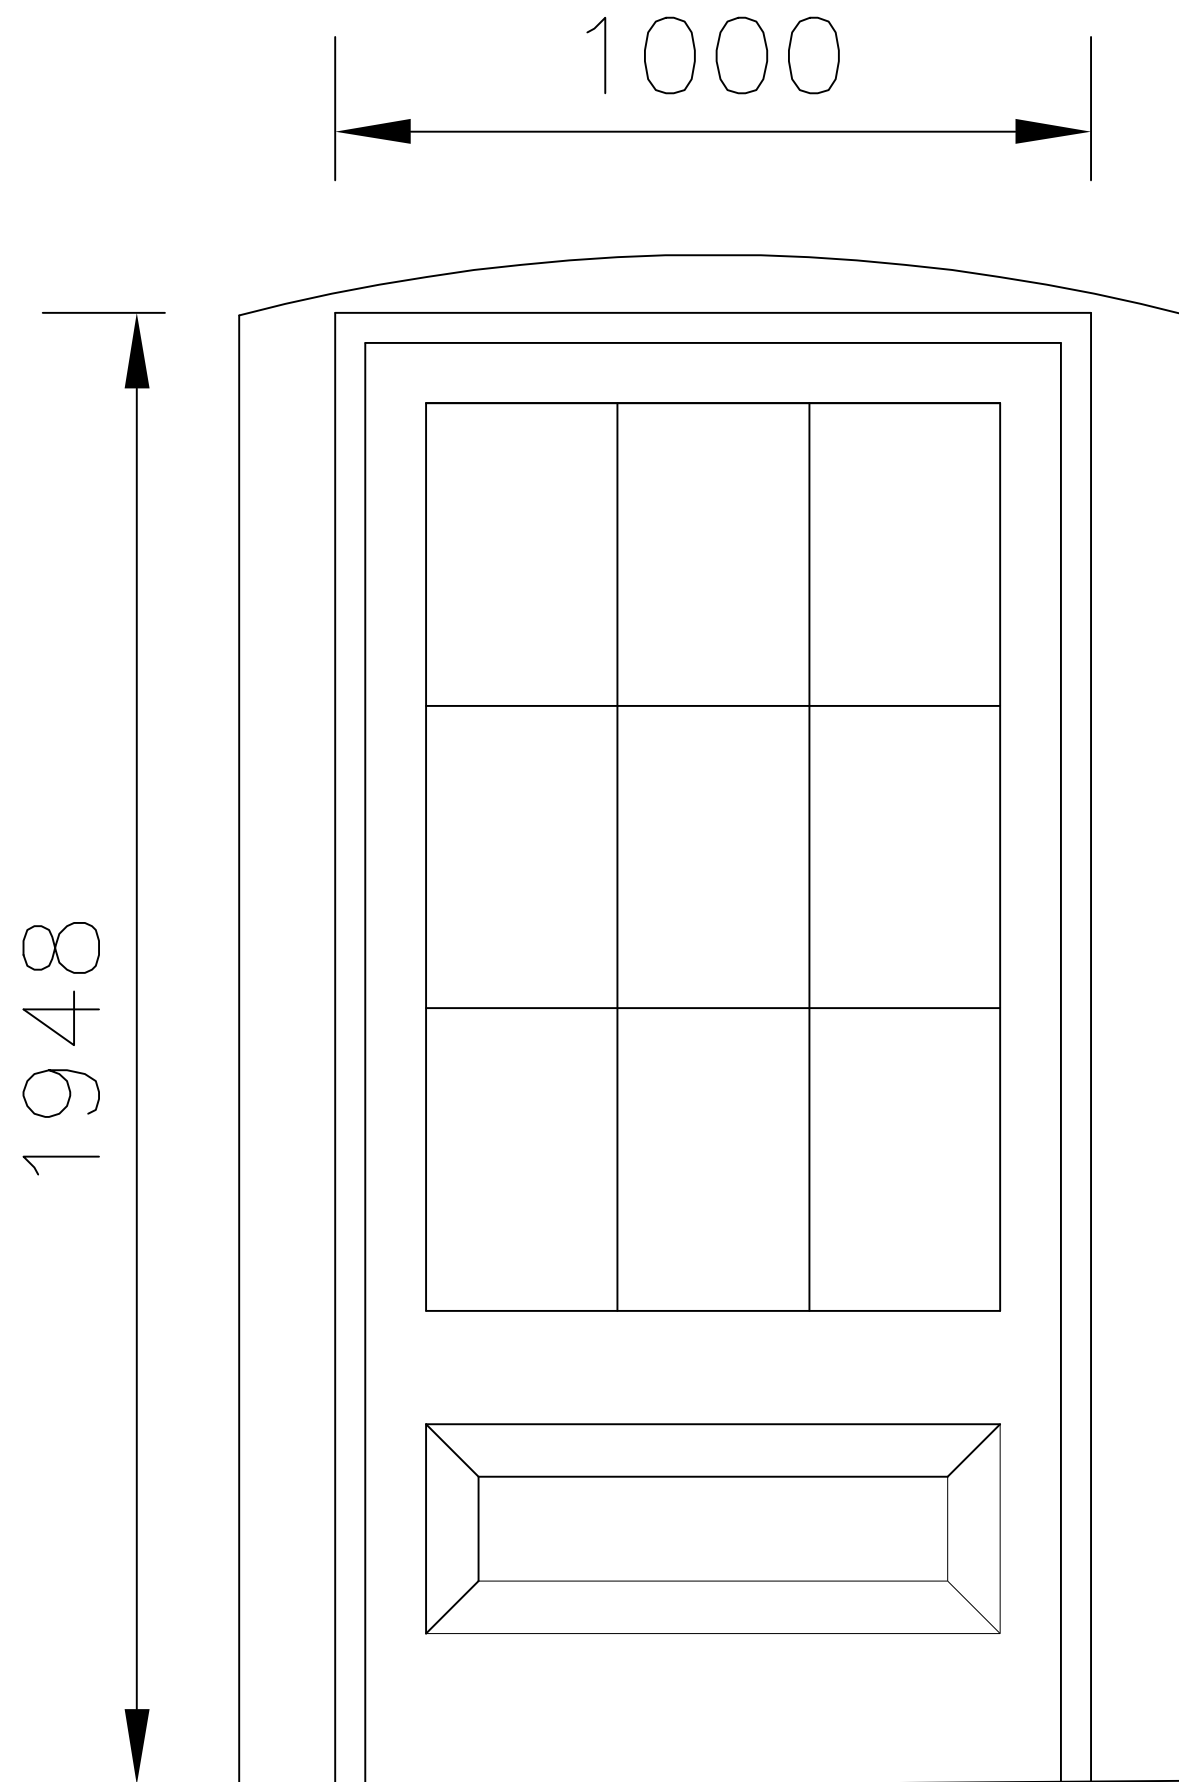


ELEVATION

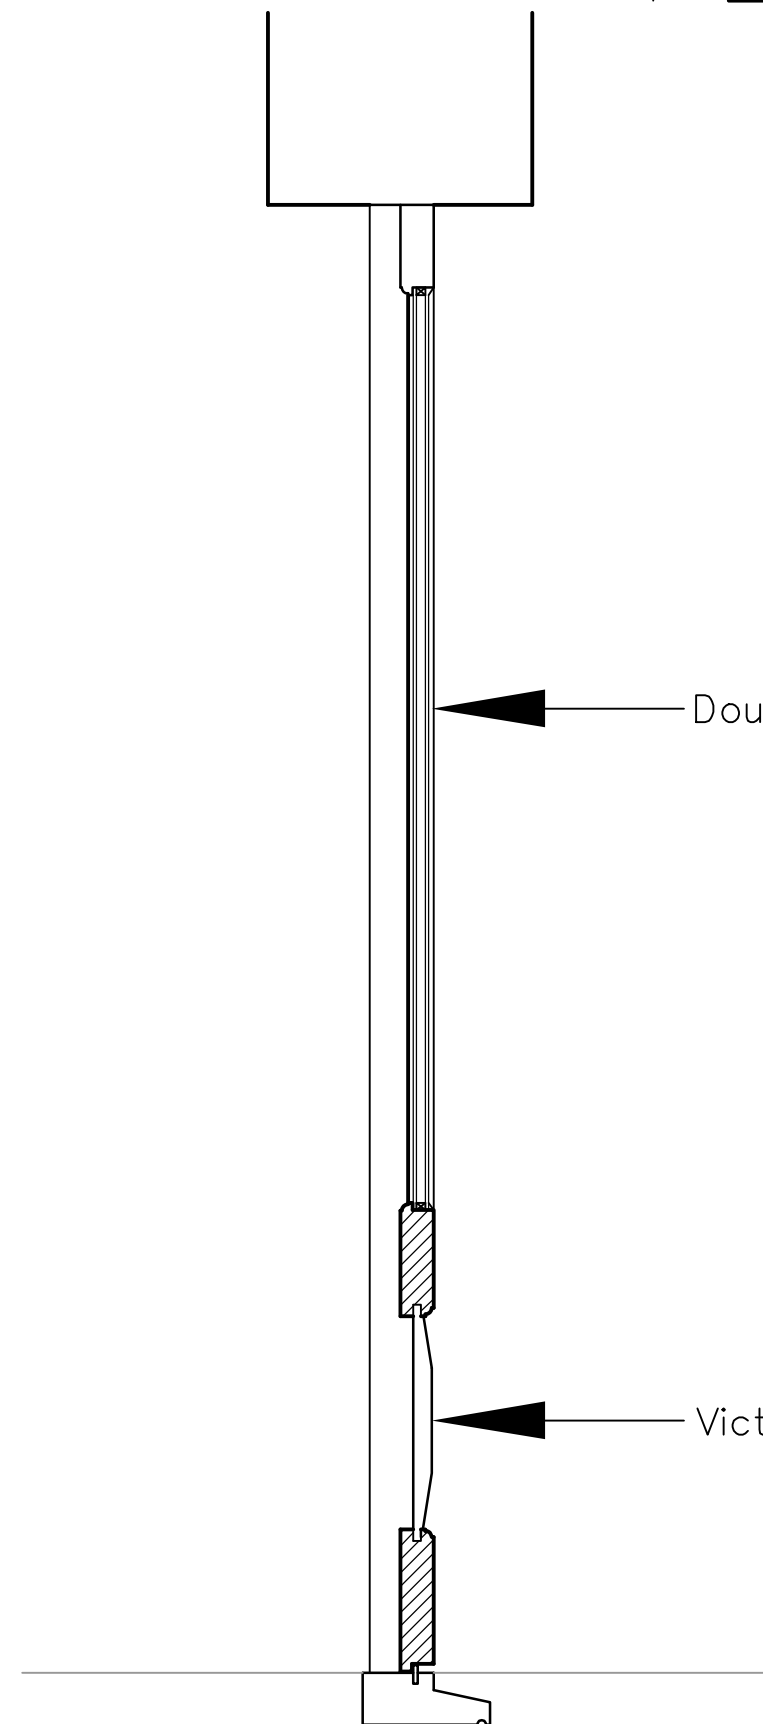


SECTION

1.0 METRE

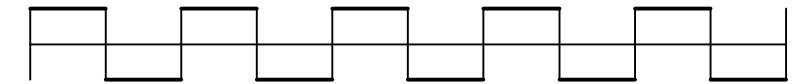

25 South Street
Emsworth
New Entrance
Doors (N + E)

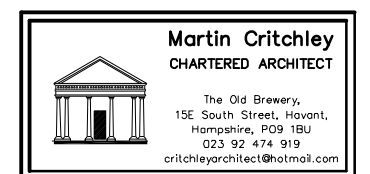

Scale A3 = 1 : 10
Drawn JSC
Date 29/01/15

Revisions
A.
B.
C.
D.

1456-606⁰