



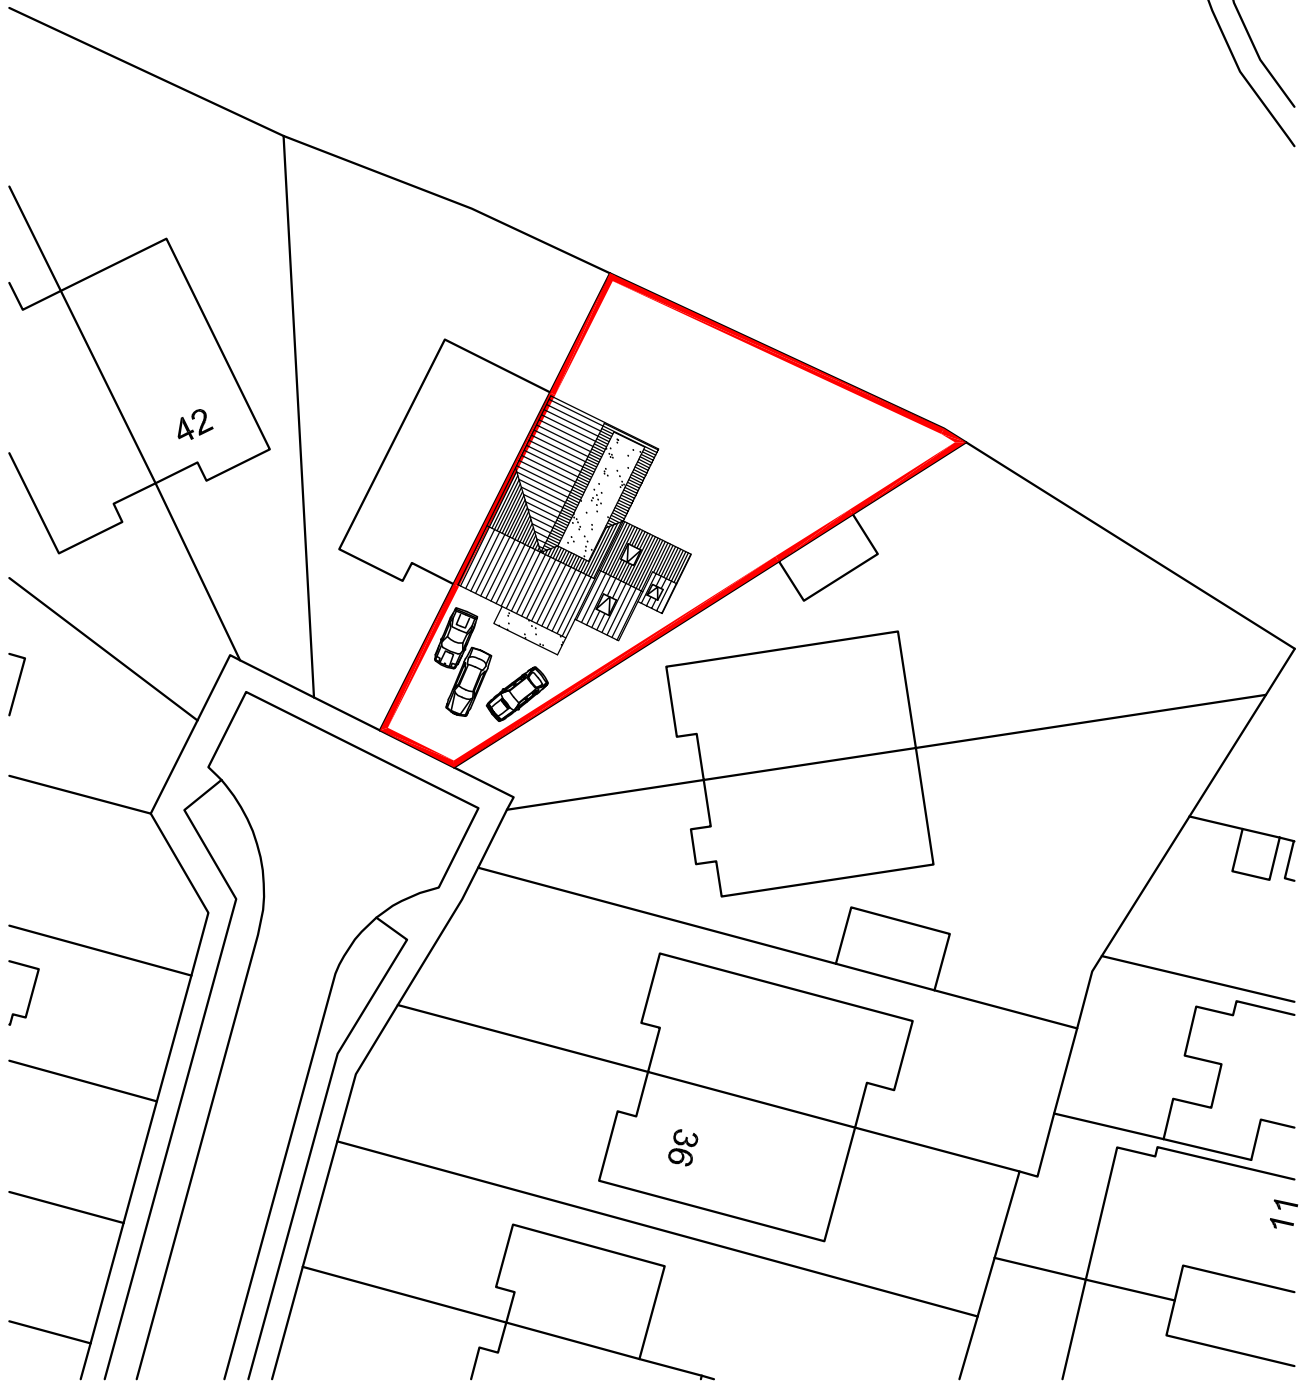

LOCATION PLAN 1:1250

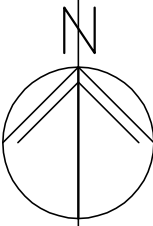

BLOCK PLAN 1:500

m 10 20 30 40

metres 10 20 30 40

40 Saltmarsh Lane  
Hayling Island  
PO11 0JT

SITE PLANS

Revisions  
A.  
B.  
C.  
D.










**Martin Critchley**  
CHARTERED ARCHITECT

The Old Brewery,  
15E South Street, Havant,  
Hampshire, PO9 1BU  
023 92 474 919  
critchleyarchitect@hotmail.com

Scale A3 = AS SHOWN  
Date 17/09/15  
Drawn OS

1559-201<sup>0</sup>

© Crown Copyright  
All rights reserved.  
Reproduced by Permission.  
Licence No. 100046837

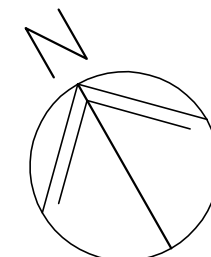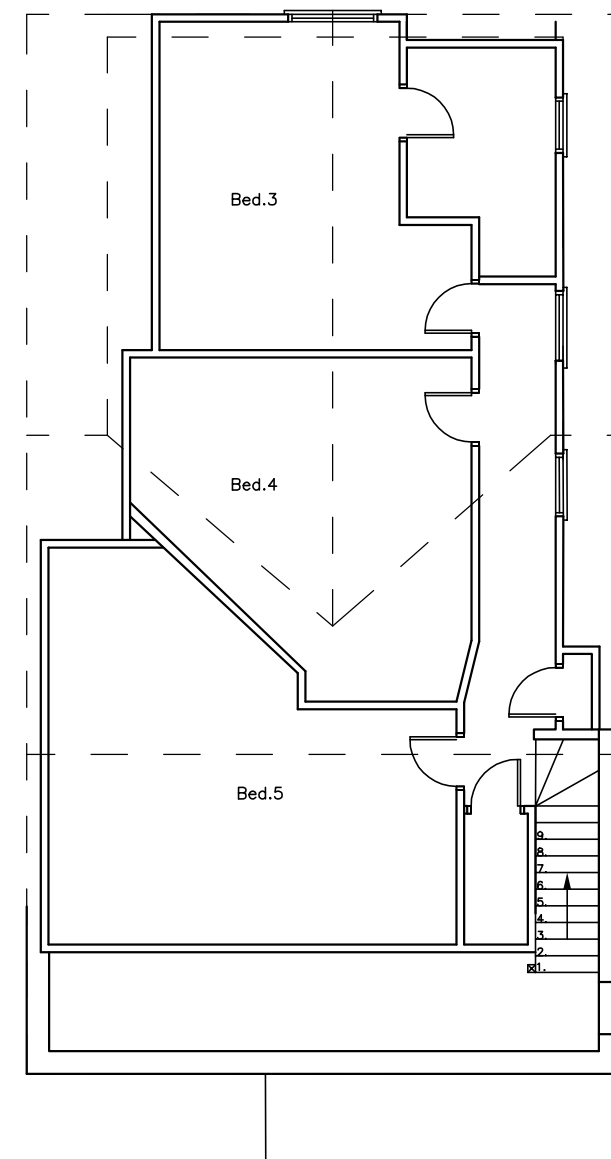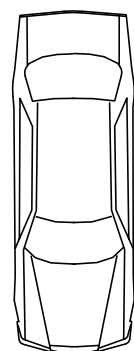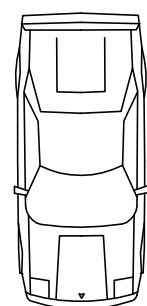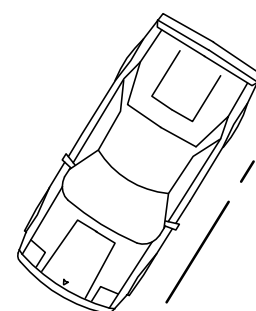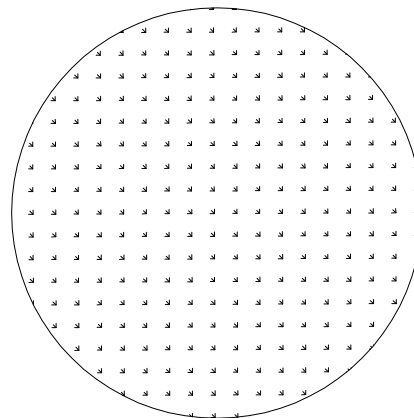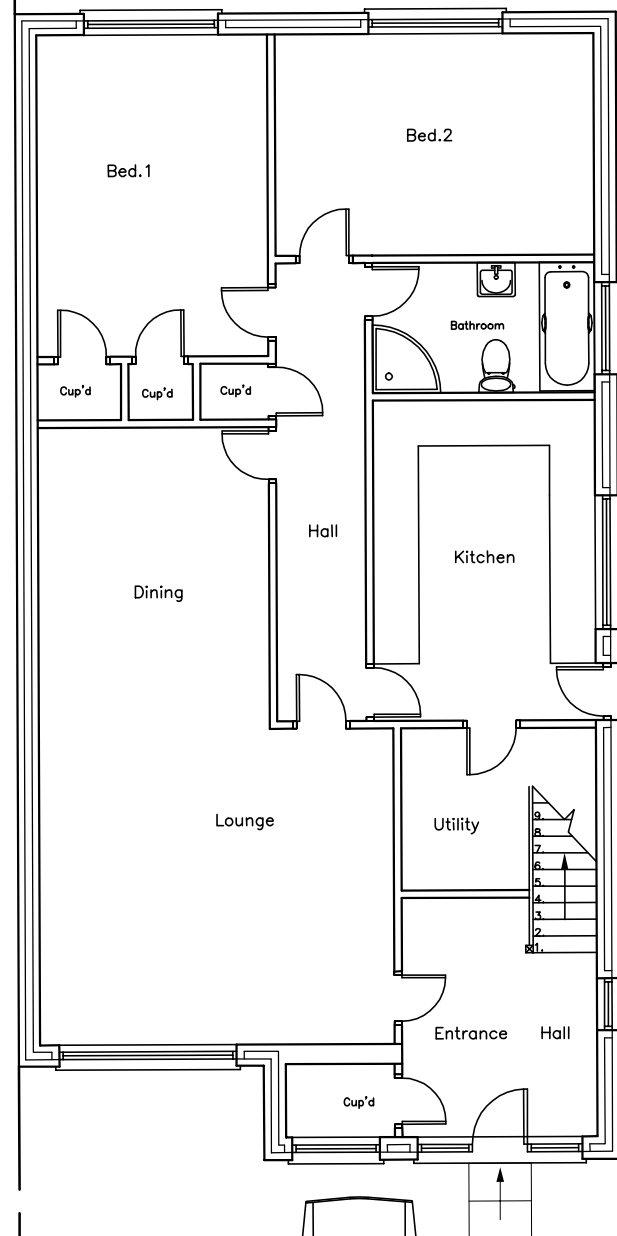

40 Saltmarsh Lane  
Hayling Island  
PO11 0JT

# SURVEY PLANS

Revisions

- A.
- B.
- C.



**Martin Critchley**  
CHARTERED ARCHITECT

The Old Brewery,  
15E South Street, Havant,  
Hampshire, PO9 1BU  
023 92 474 919  
critchleyarchitect@hotmail.com

Scale A3 =1:100  
Drawn SAR  
Date 14/08/15


1559-101<sup>0</sup>

metres


10

20


30

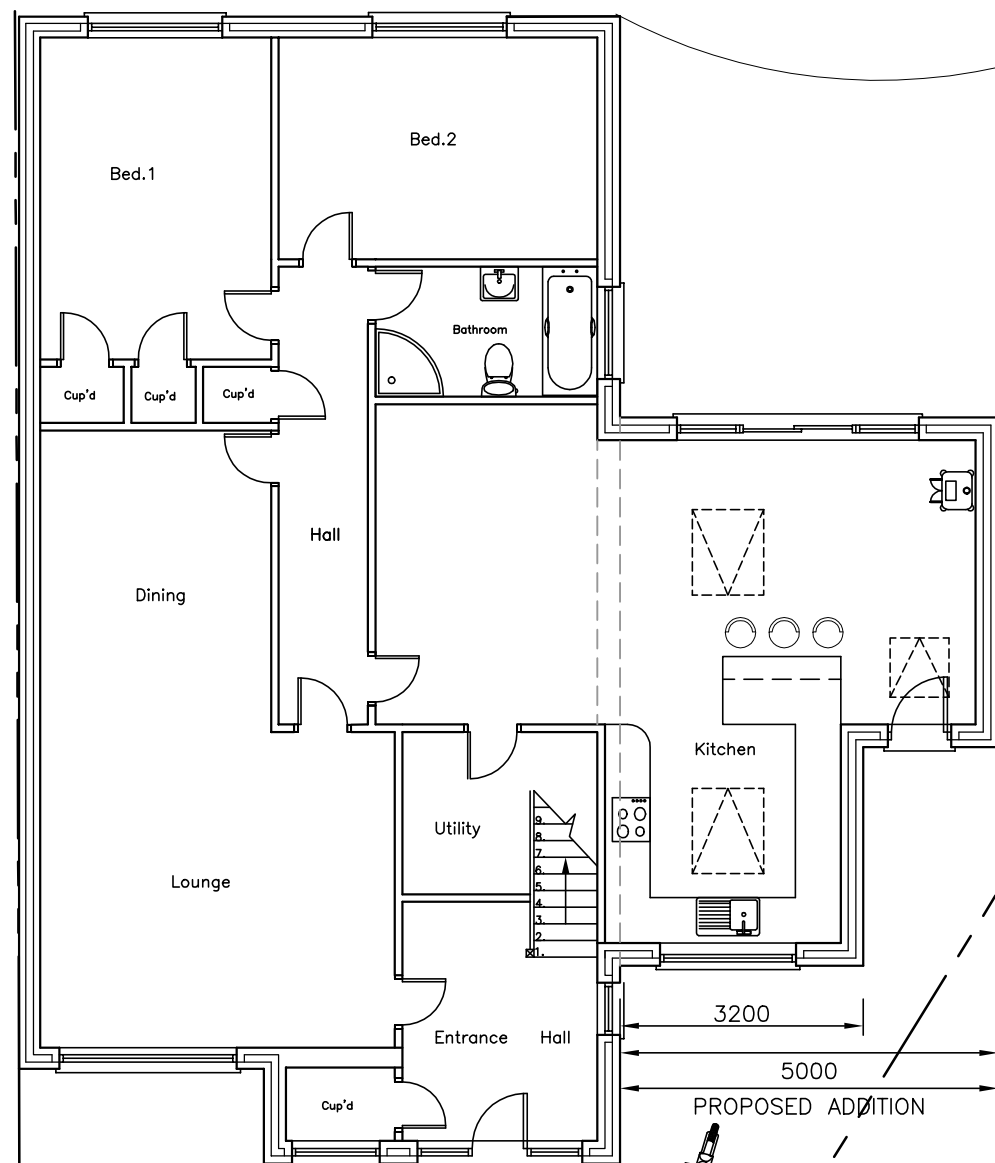

4360  
7250  
PROPOSED ADDITION

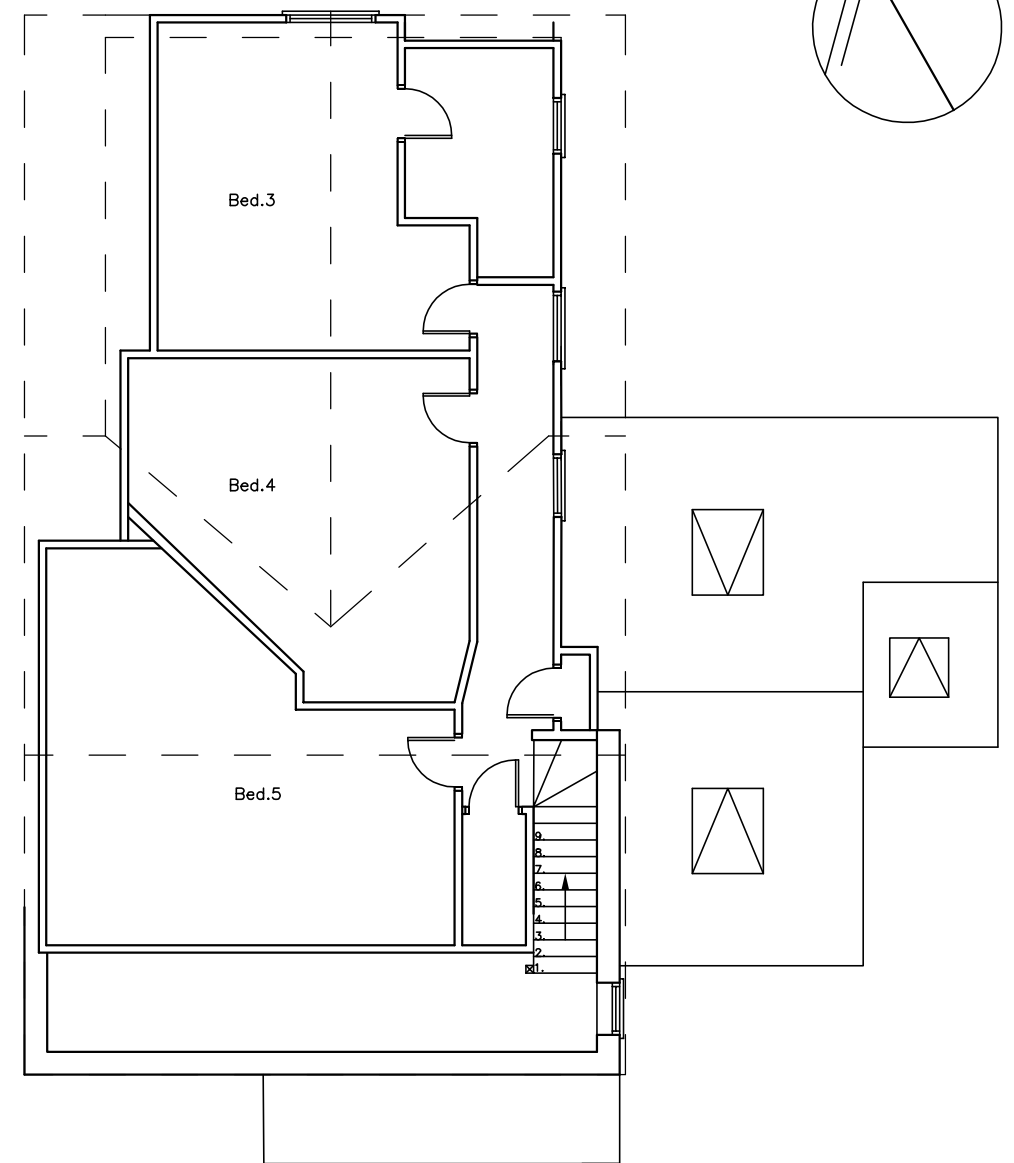

GROUND

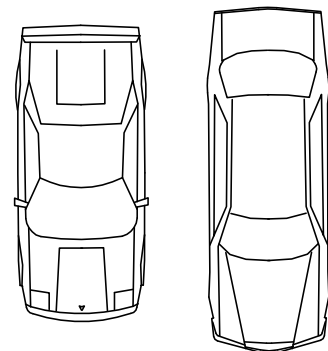


40 Saltmarsh Lane  
Hayling Island  
PO11 0JT

PROPOSED  
PLANS

Revisions

- A.
- B.
- C.

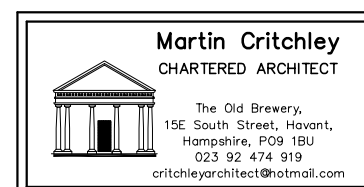

Scale A3 = 1:100  
Drawn ELR/JHL  
Date 17/09/15



1559-302<sup>0</sup>

metres


10

20

30

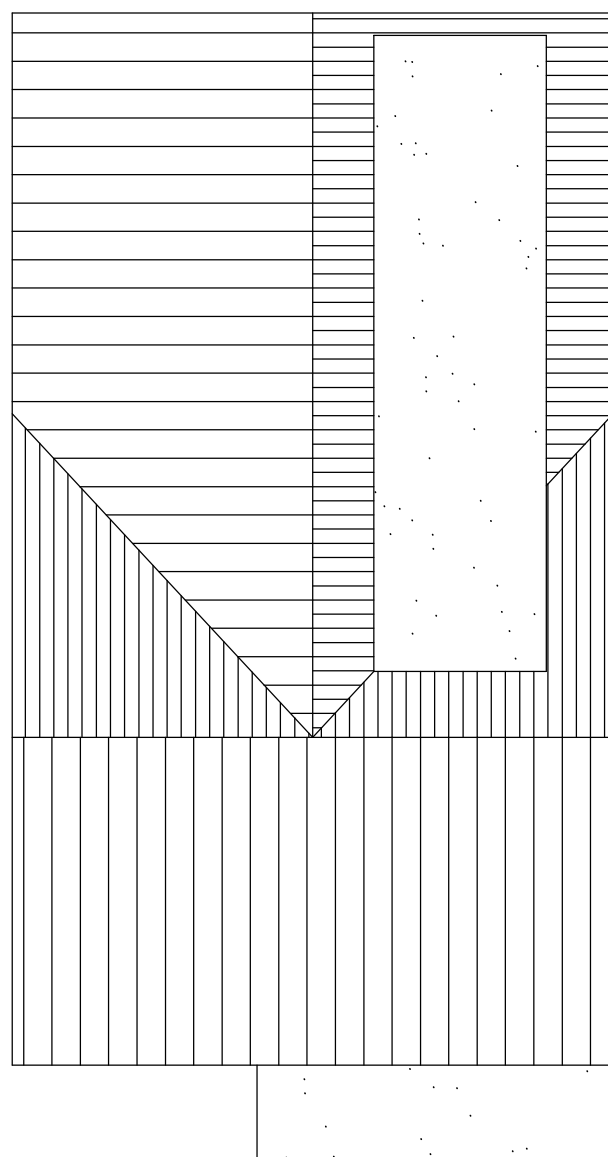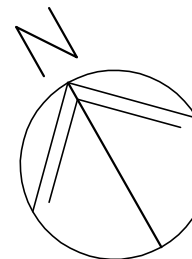

PROPOSED

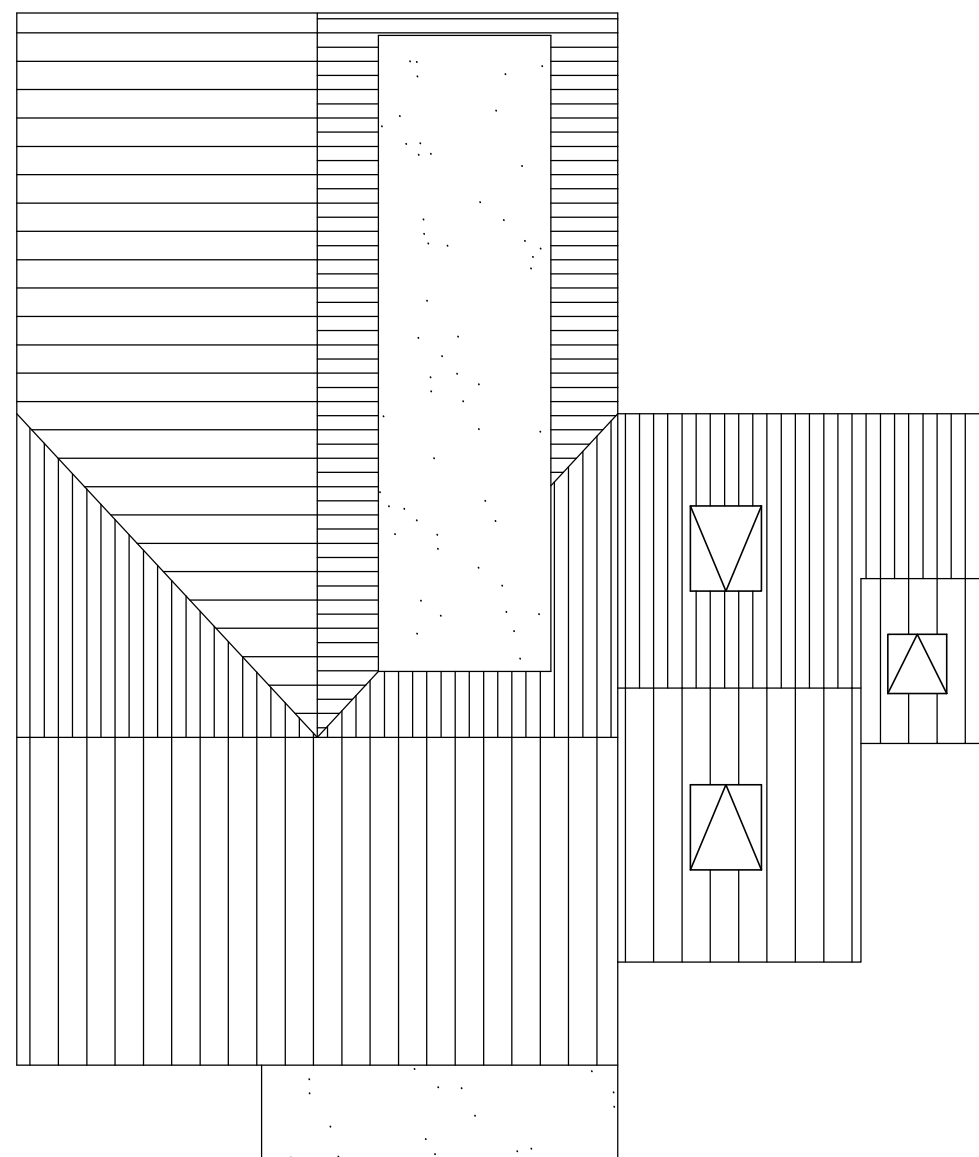

PROPOSED

40 Saltmarsh Lane  
Hayling Island  
PO11 0JT

## ROOF PLANS

Revisions

- A.
- B.
- C.



Scale A3 = 1:100  
Drawn ELR/JHL  
Date 17/09/15


metres

10


20

30

1559-303<sup>0</sup>

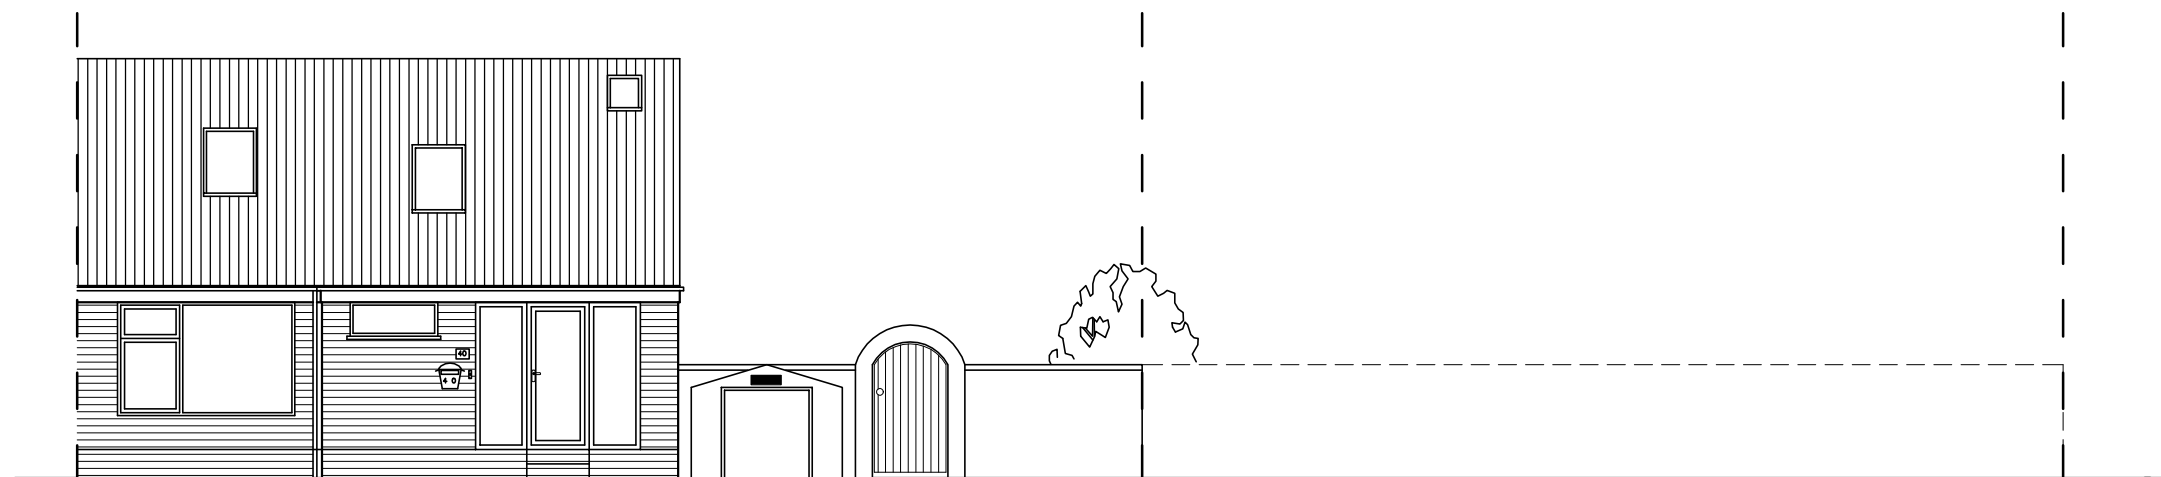

South

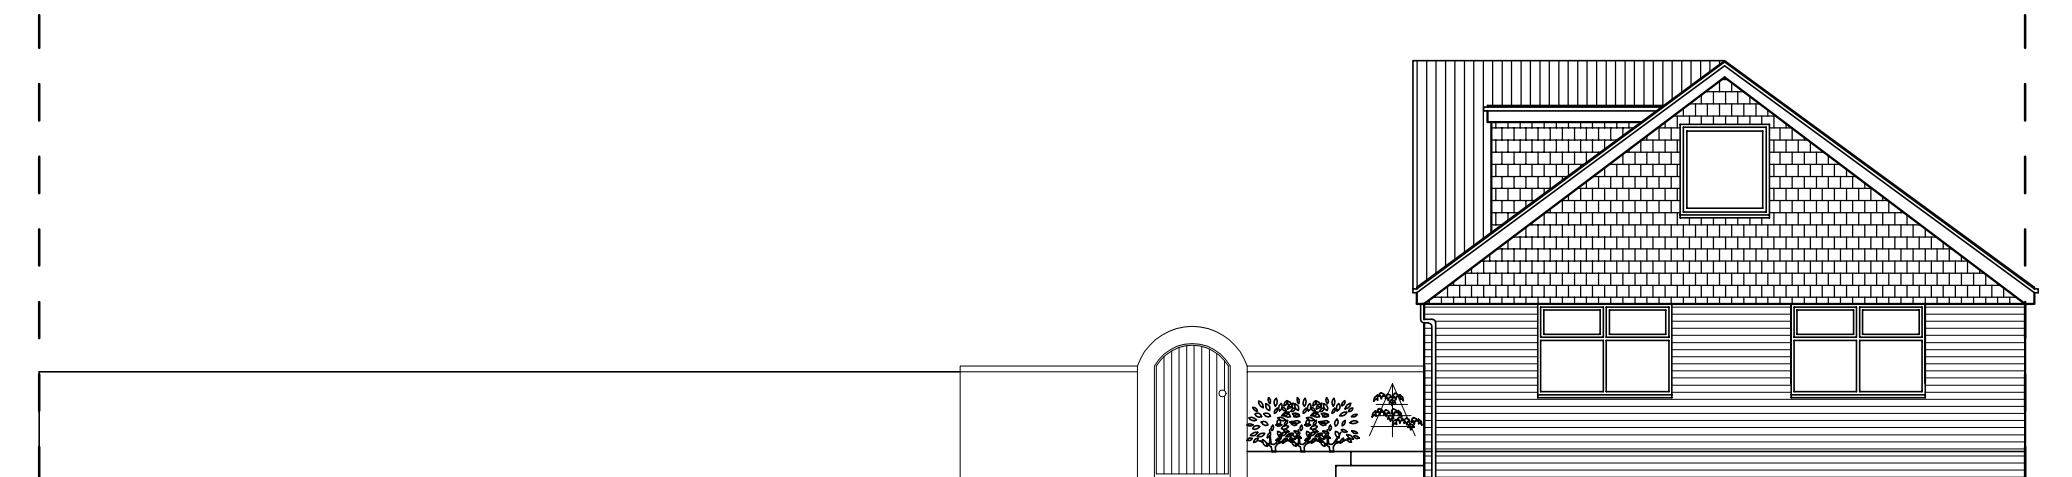


North

40 Saltmarsh Lane  
Hayling Island  
P011 0JT

## EXISTING ELEVATIONS

### Revisions

- A. Revised roof 25/08/15
- B.
- C.

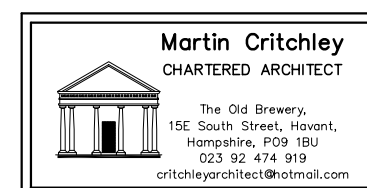

Scale A3 =1:100  
Drawn SAR  
Date 14/08/15

metres

10


20

30

1559-401<sup>A</sup>



East

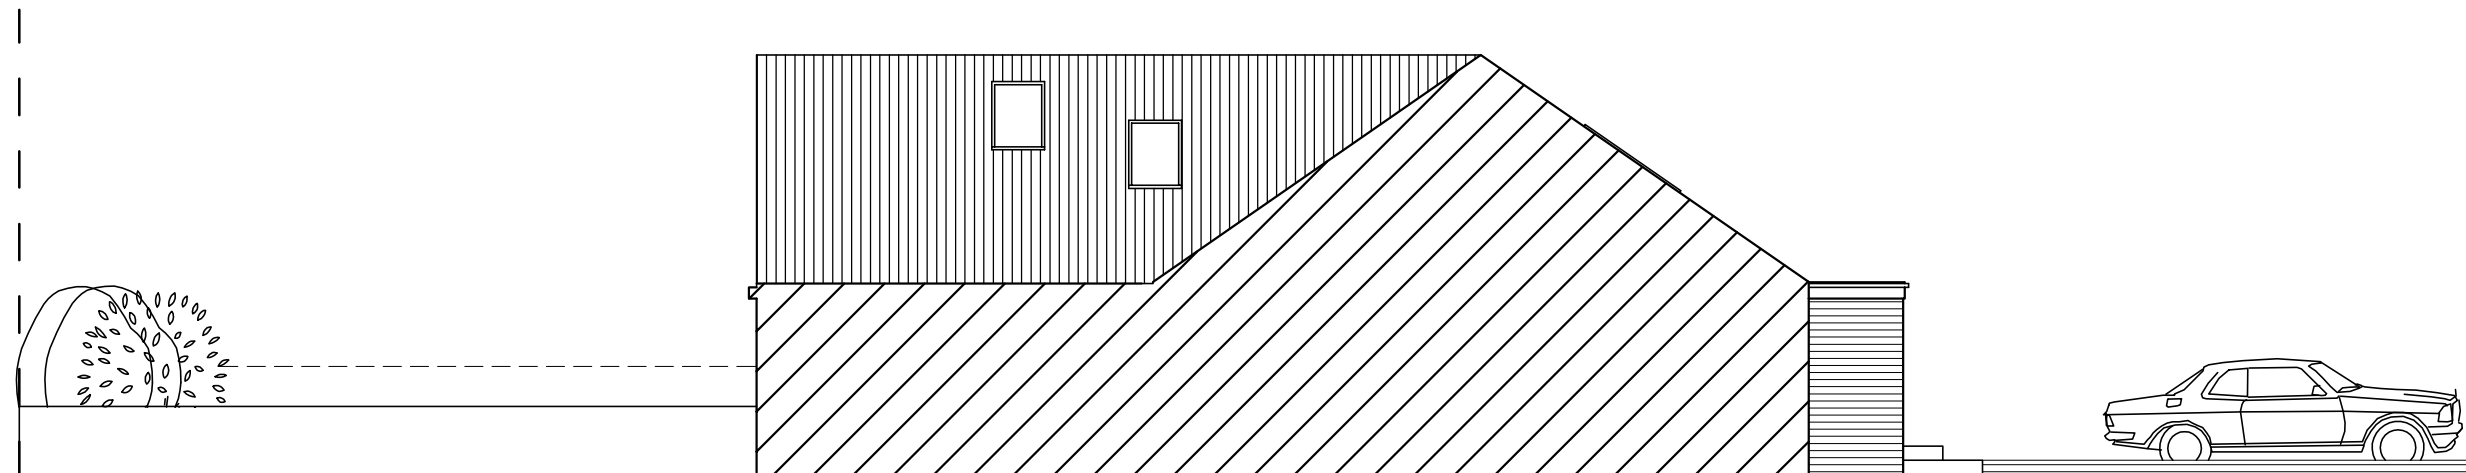


West

40 Saltmarsh Lane  
Hayling Island  
PO11 0JT

## EXISTING ELEVATIONS

### Revisions

- A.
- B.
- C.

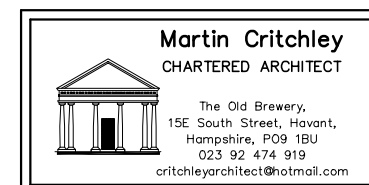

Scale A3 = 1:100  
Drawn SAR  
Date 14/08/15


metres

10

20

30

1559-402

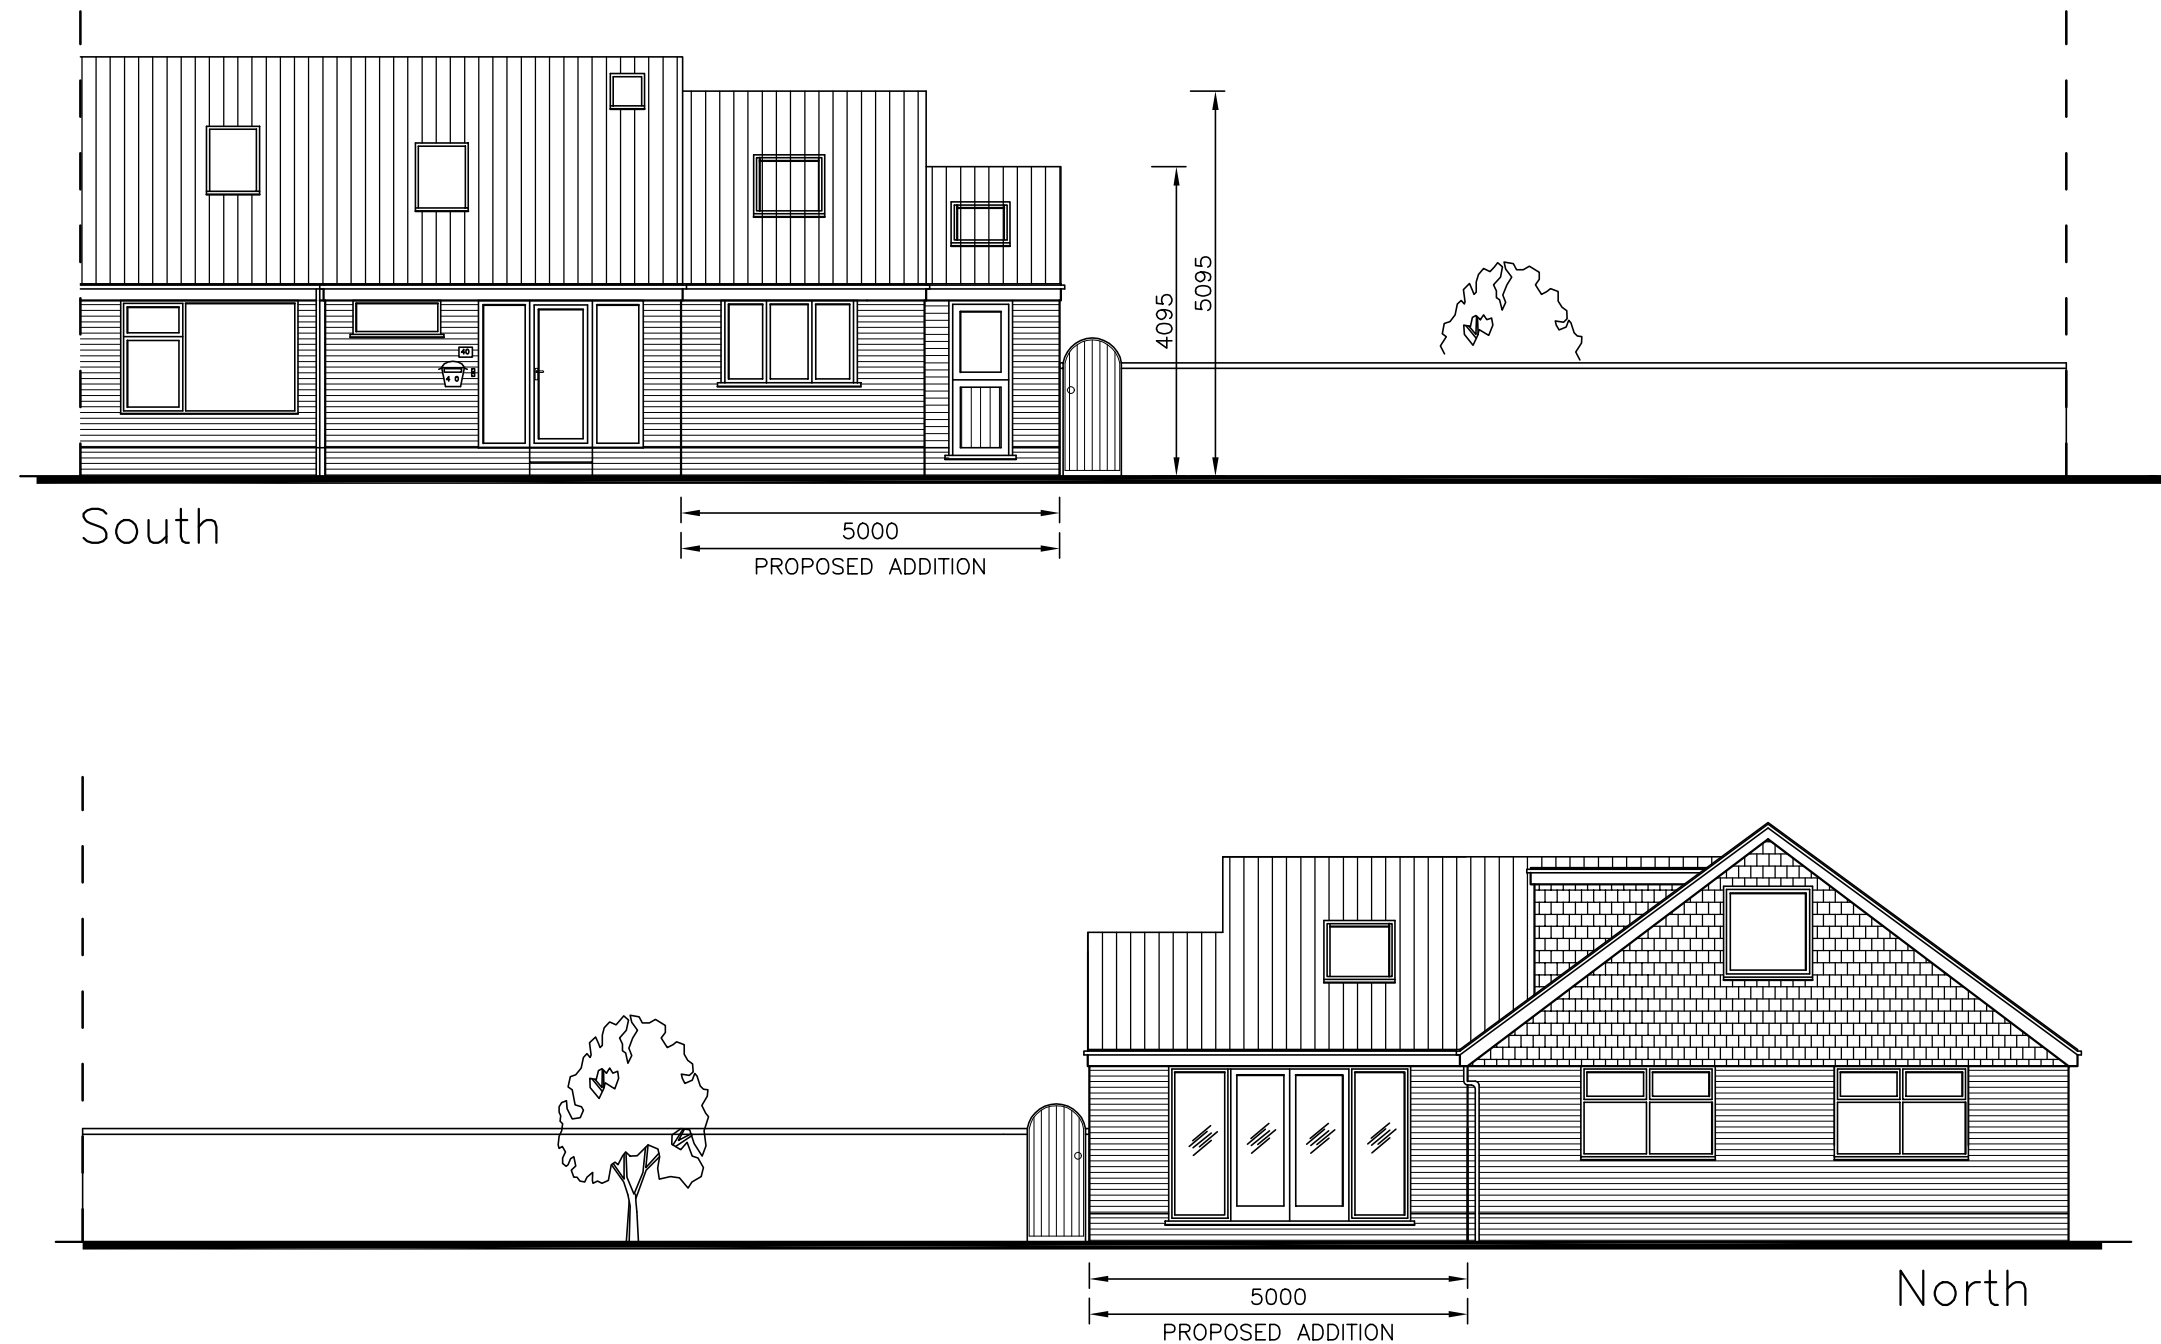

40 Saltmarsh Lane  
Hayling Island  
PO11 0JT

## PROPOSED ELEVATIONS

### Revisions

- A. Revisions 03/09/15
- B. Client revisions 12/09/15
- C. JHL revisions. 17/09/15



Scale A3 = 1:100  
Drawn ELR  
Date 25/08/15


1559-403<sup>C</sup>

metres

10

20

30

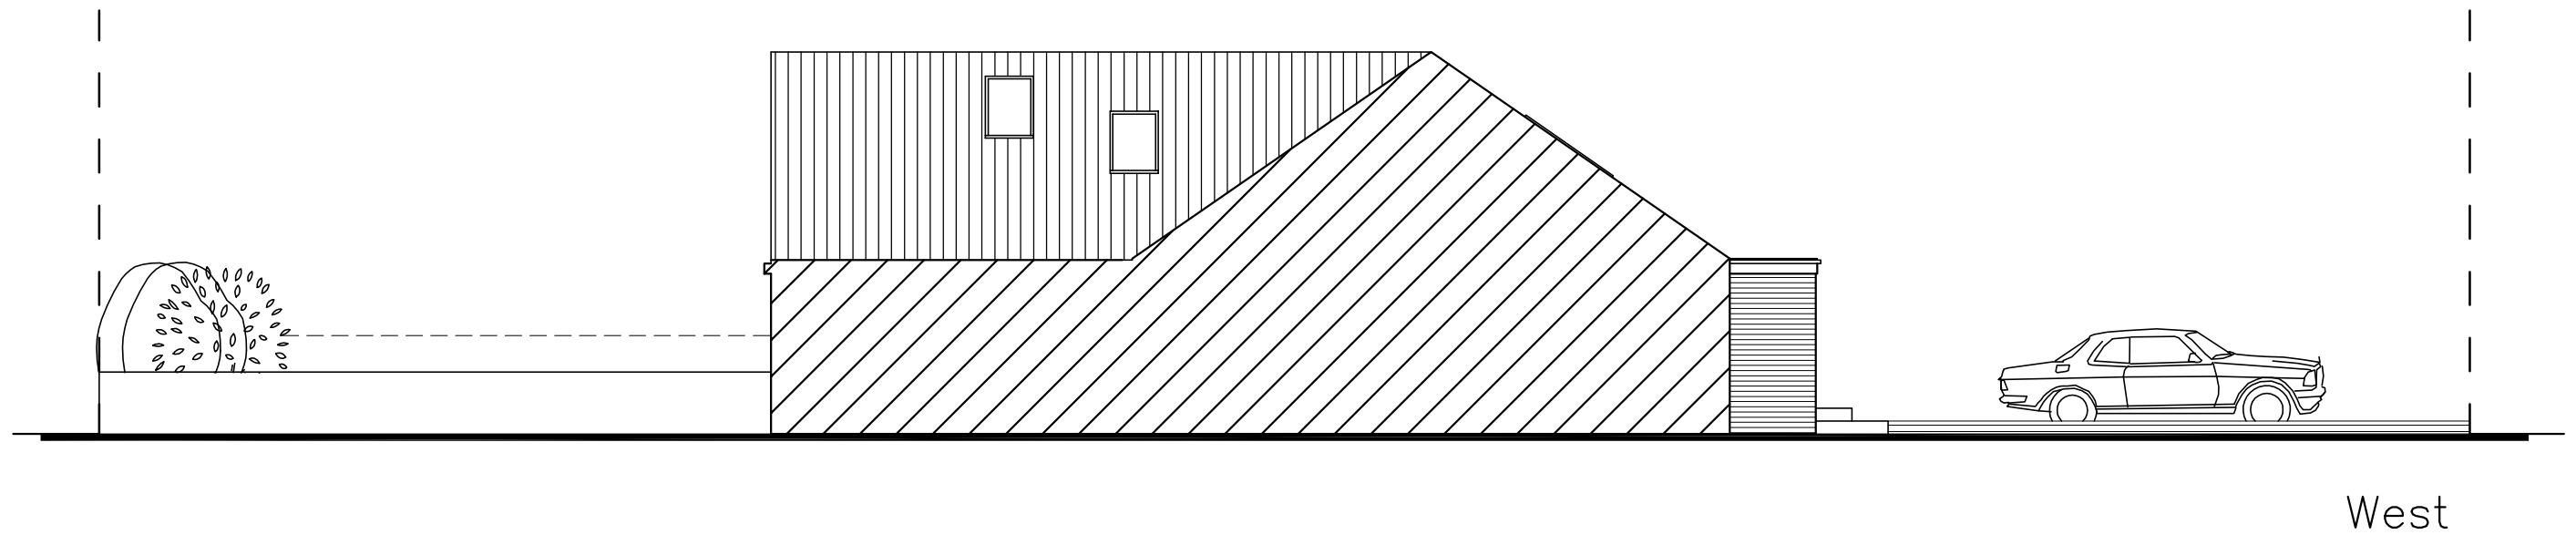

40 Saltmarsh Lane  
Hayling Island  
P011 0JT

## PROPOSED ELEVATIONS

### Revisions

- A. Revisions 03/09/15
- B. Client revisions 12/09/15
- C. JHL revisions. 17/09/15



Scale A3 = 1:100  
Drawn ELR  
Date 25/08/15

metres

10

20

30

1559-404<sup>C</sup>