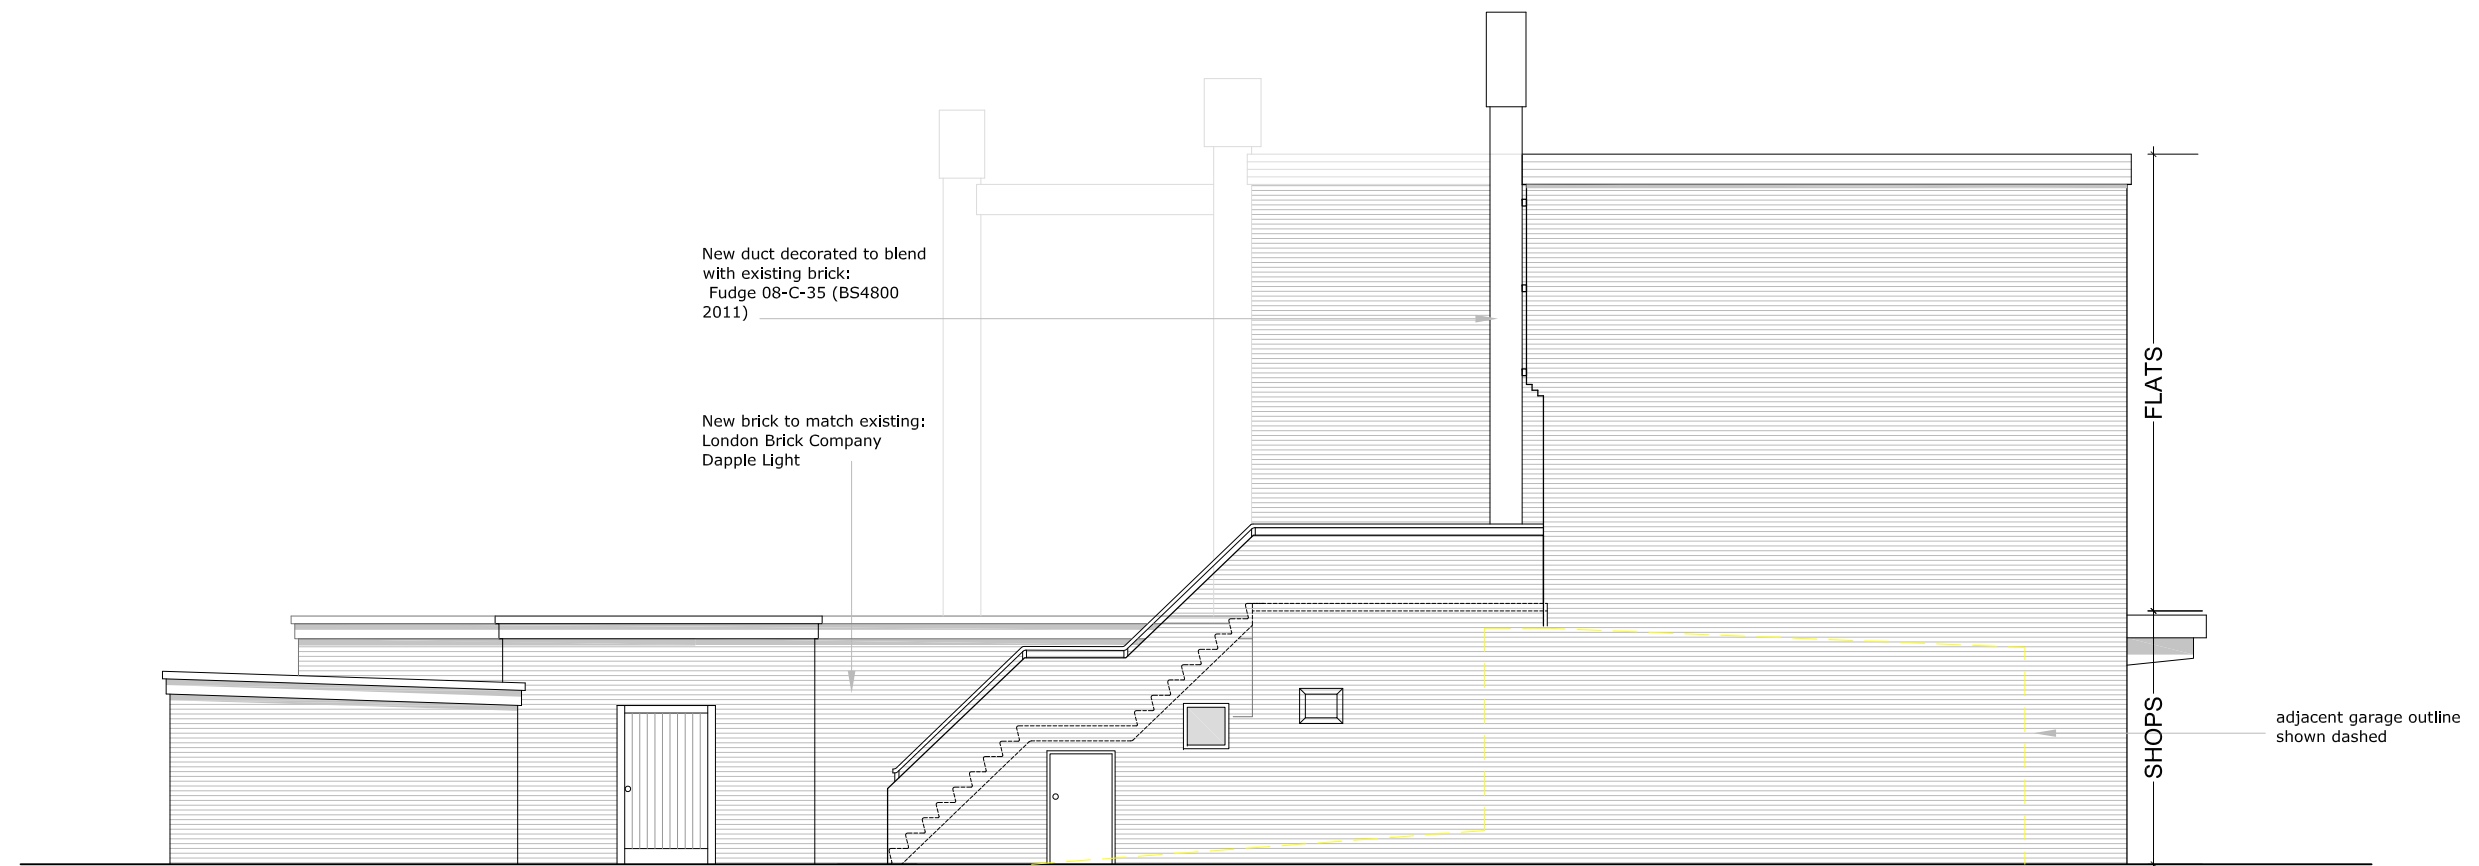
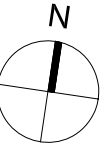


			CLIENT Mr Ali Ozdemir		TITLE 4 Purbrook Chase Precinct Waterlooville P07 5QH Rear Extension Project Proposed Elevations 1 of 2			 DESIGN DRAWN LTD THE CLOCK TOWER GREAT SOUTHSEA STREET SOUTHSEA, HAMPSHIRE PO5 3BY T: 02392 837 149 E: INFO@DESIGNDRAWN.COM W: WWW.DESIGNDRAWN.COM	
Rev	Date	Description	By	PM	Scale @ A3: 1:100	Drawn by: LA	Drawing No: 156.14.H21_112	Revised:	A
REVISIONS			Planning		Date: © September 2014	Checked by: JM			
A		09/09/14	FIRST ISSUE		LA	JM			