




HAVANT BOROUGH
COUNCIL
25 AUG 2015
RECEIVED

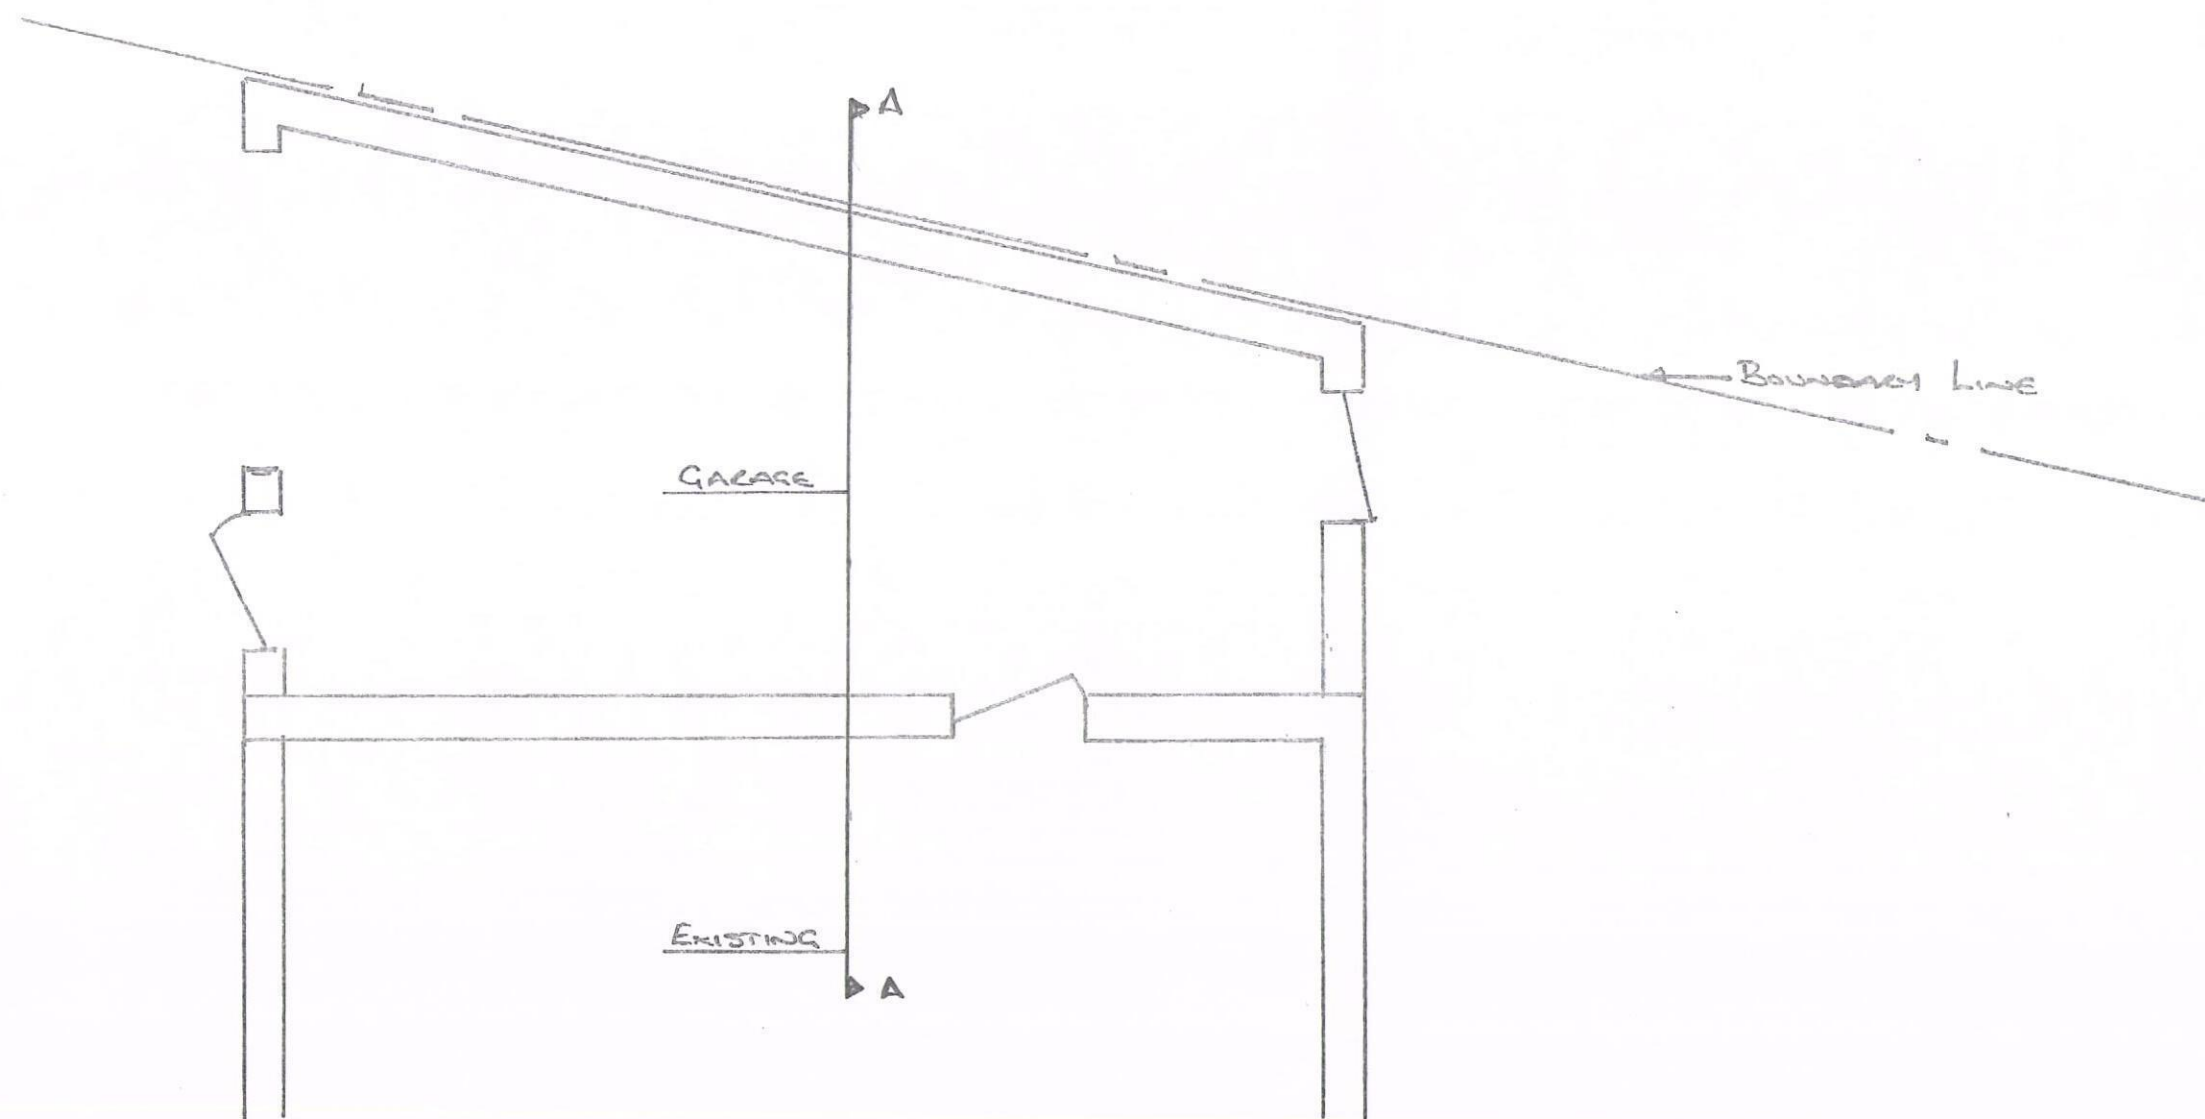

PROPOSED G.A. LAYOUT

FOR SECTION A-A REFER TO DEC 104

Mr I WILDE, 25 BLACKDOWN CRESENT,
LEIGH PARK, PO9 5AZ

SCALE 1:50
DEC 101 Rev 0