
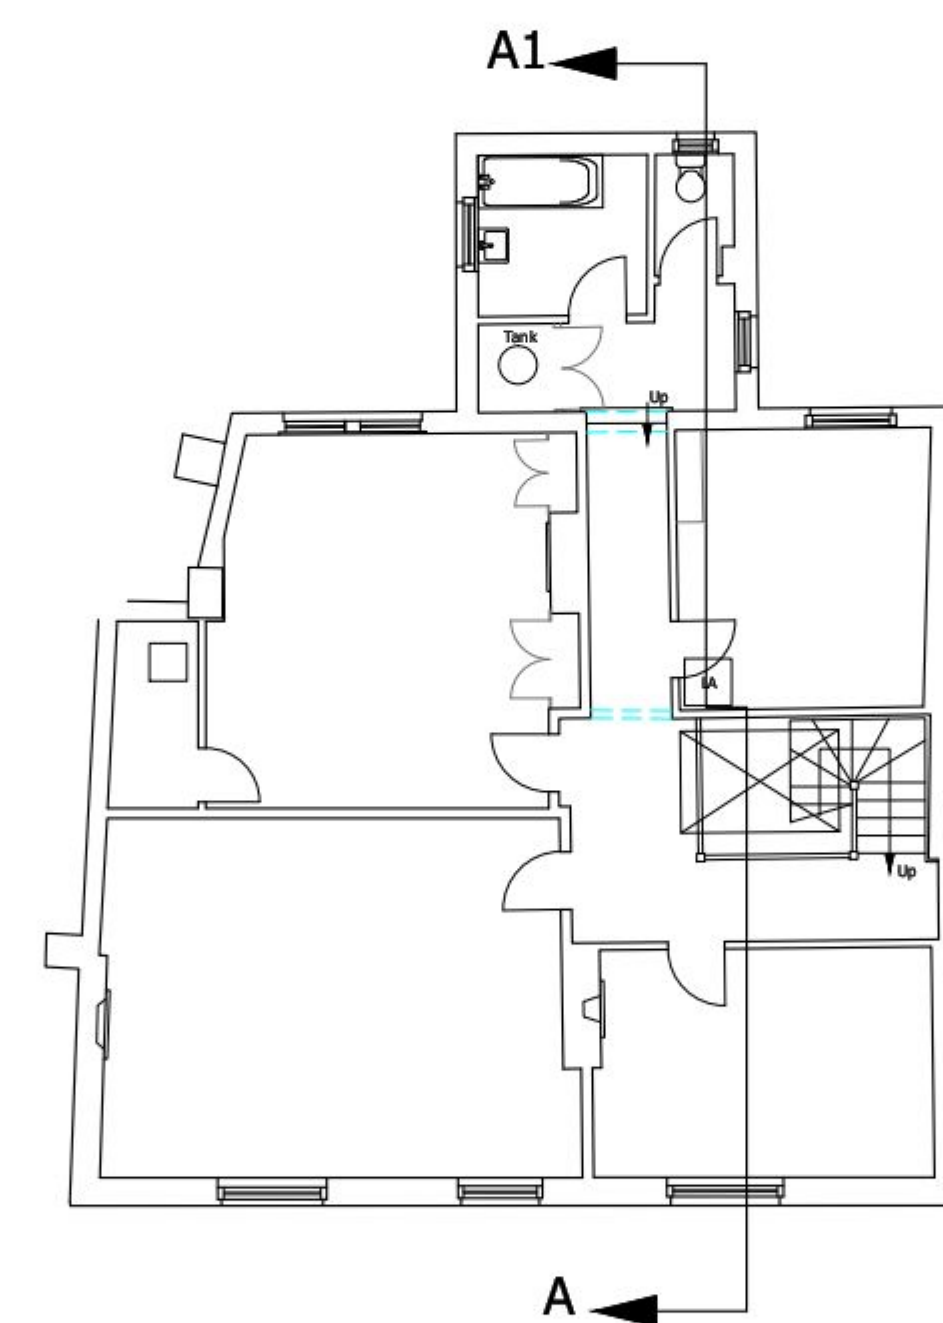


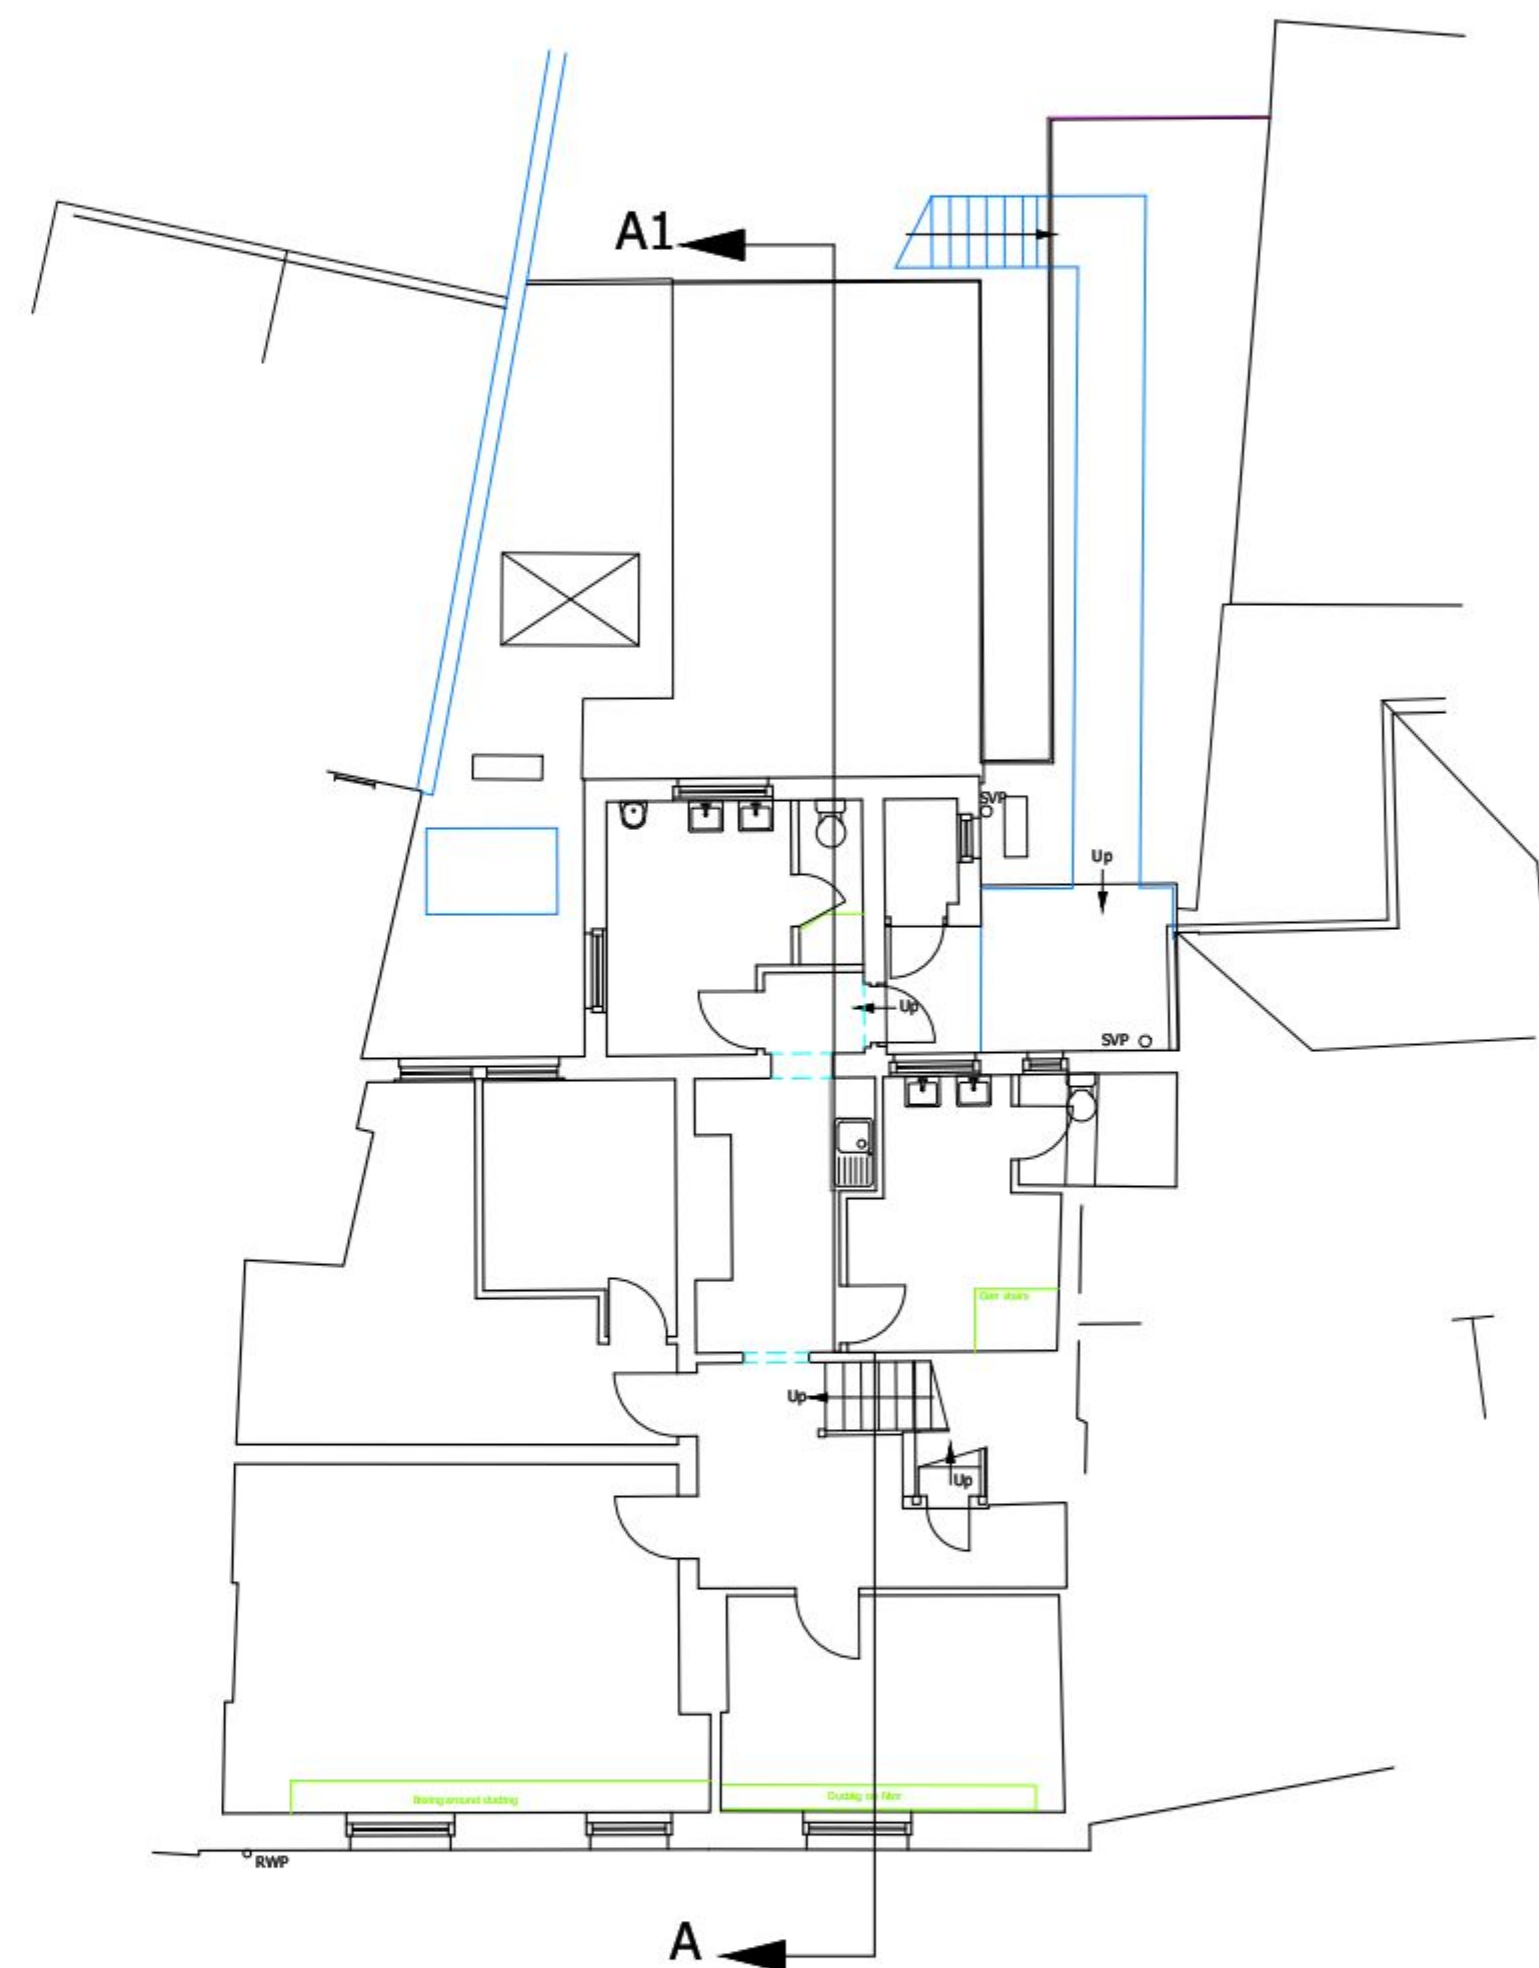

LEGEND

C - Ceiling Height	WC	Door
PC - Plaster Ceiling Height	Urinal	Window
B - Beam Height	Bath	Internal Window
A - Archway Height	Sink	Left Access
FL - Floor Level	Sink	Right Access
THL - Threshold Level	Sink	Sliding Door
SH - Shelf Height	Sink	Folding Door
N - Head Height	Sink	
U - Underneath Joint Height	Sink	
UK - Undulating Feature Height	Sink	

Level Datum:
Levels are related to OS datum derived from GPS

Grid:
Grid is related to local arbitrary grid established at the time of survey

Northpoint:
The Northpoint position shown on this drawing has been located as accurately as possible, but is only indicative of true North



Encompass Surveys Ltd
Unit 28
Deer Park Farm Industrial Estate
Knowle Lane
Fair Oak, Eastleigh
Hampshire SO50 7PZ

Tel: 023 80692002 Email: info@encompass-surveys.co.uk
Fax: 023 80697125 Website: encompass-surveys.co.uk

Client:	Client		
Survey Location:	Address 1 Address 2 Address 3		
Survey type:	Measured Building	Scale:	1:100@A1
Drawing ref:	ENC/001	Date:	Date
Drawn/QA:	GL	Revision:	-