


HAVANT BOROUGH COUNCIL
DEVELOPMENT CONTROL
29 JAN 2016
RECEIVED

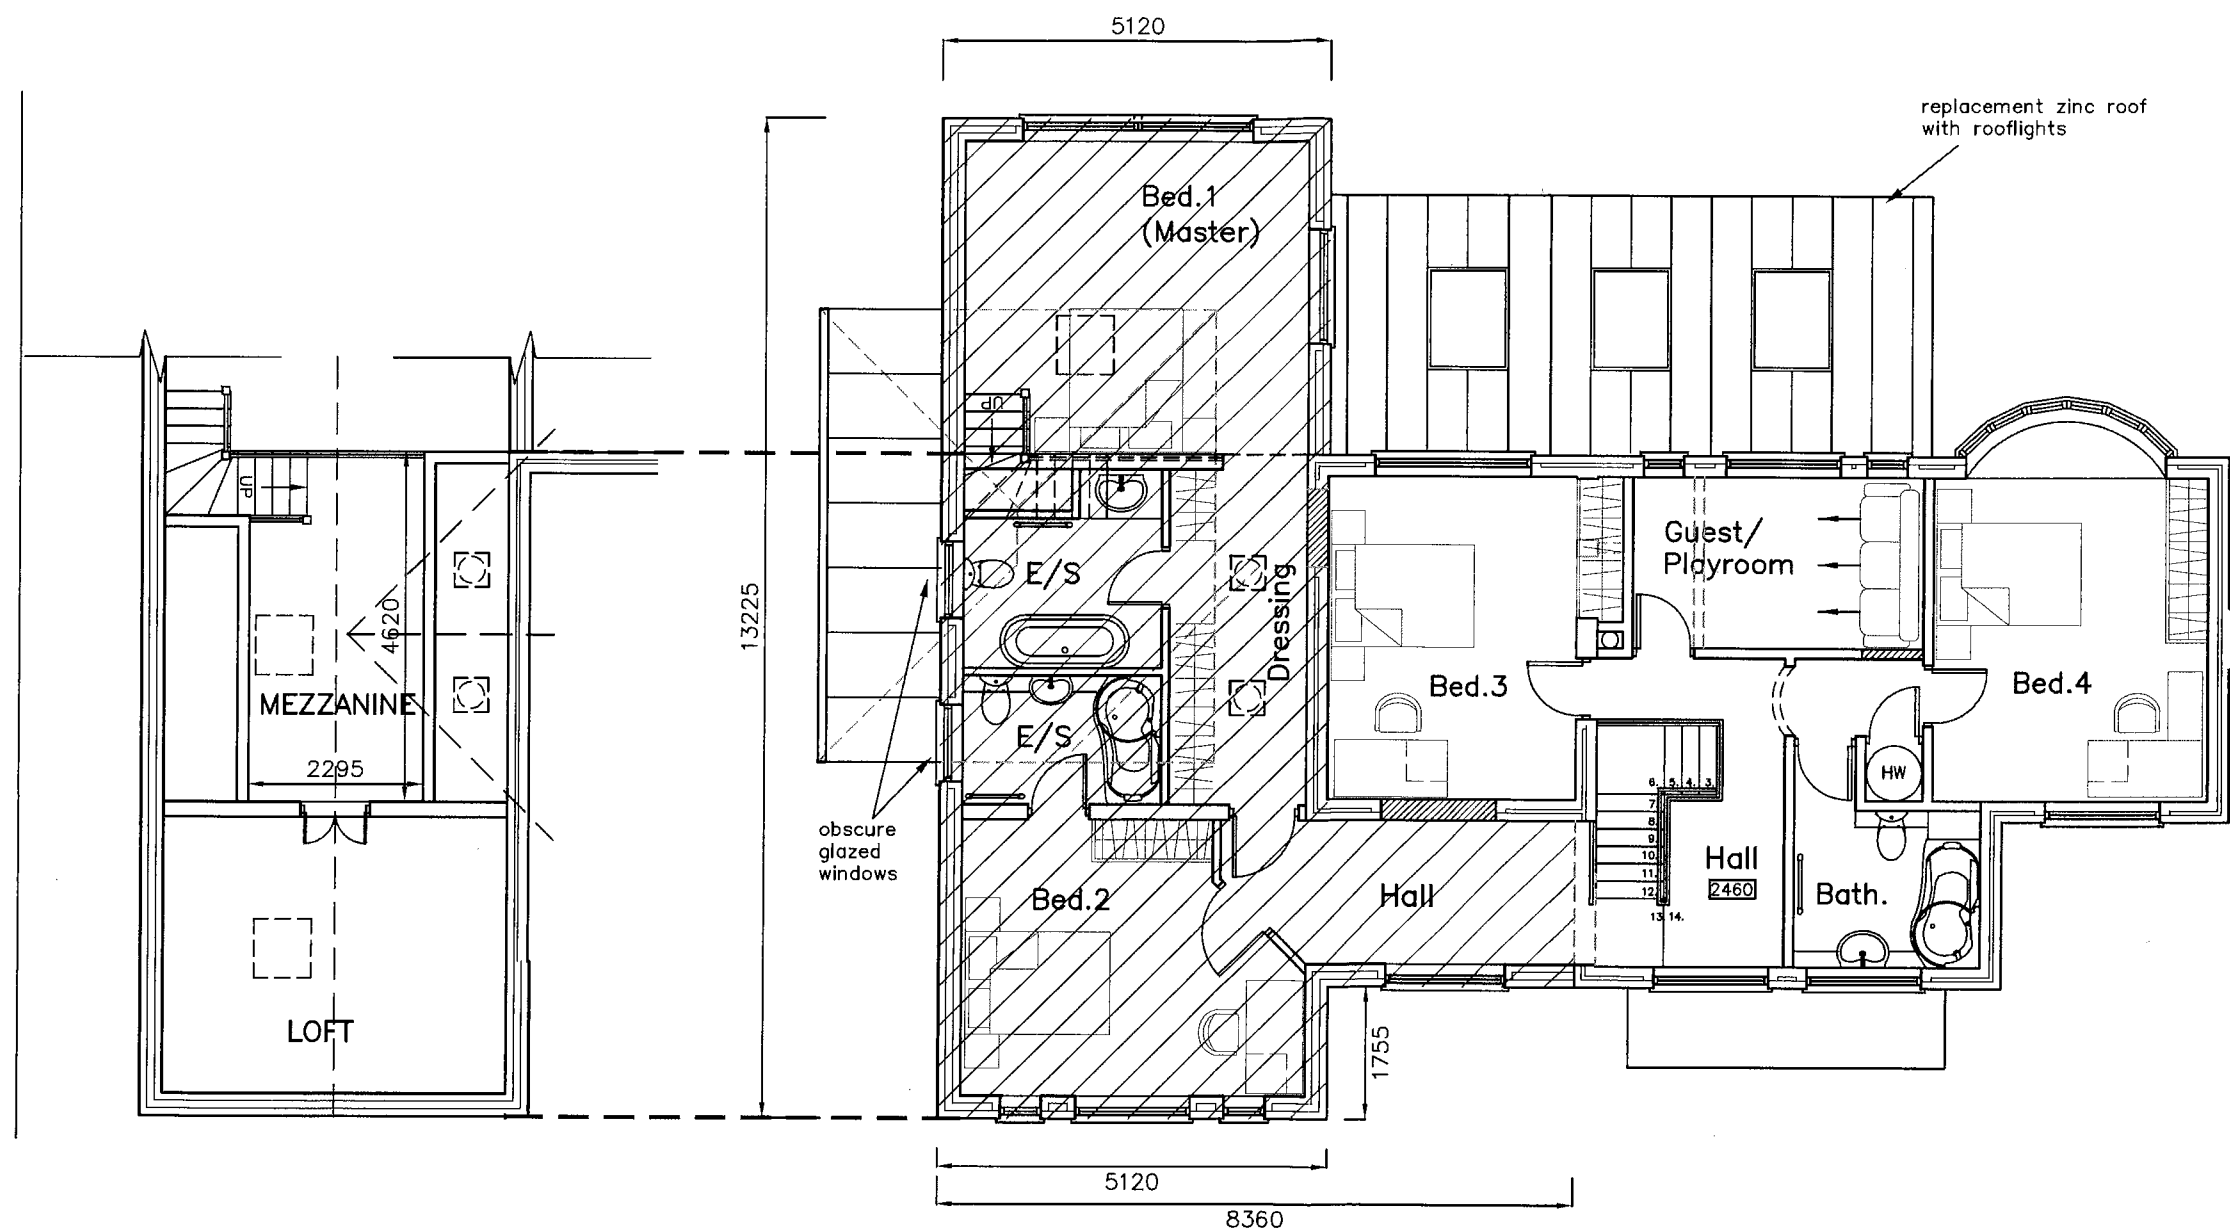


2A Emsworth Road,
Havant,
PO9 2SR

PROPOSAL PLANS — FIRST FLOOR

Revisions

- A. Client revisions. 04/01/16
- B. Client revisions. 06/01/15
- C. Window amendments. 21/01/16
- D.

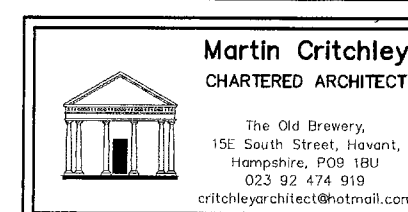

Scale A1 = 1:50, A3 = 1:100
Date 03/12/15
Drawn SAR/JHL

metres

10

20

30

1581-404^C