


TPO supporting info doc 1 - plan showing location of trees & photographs.

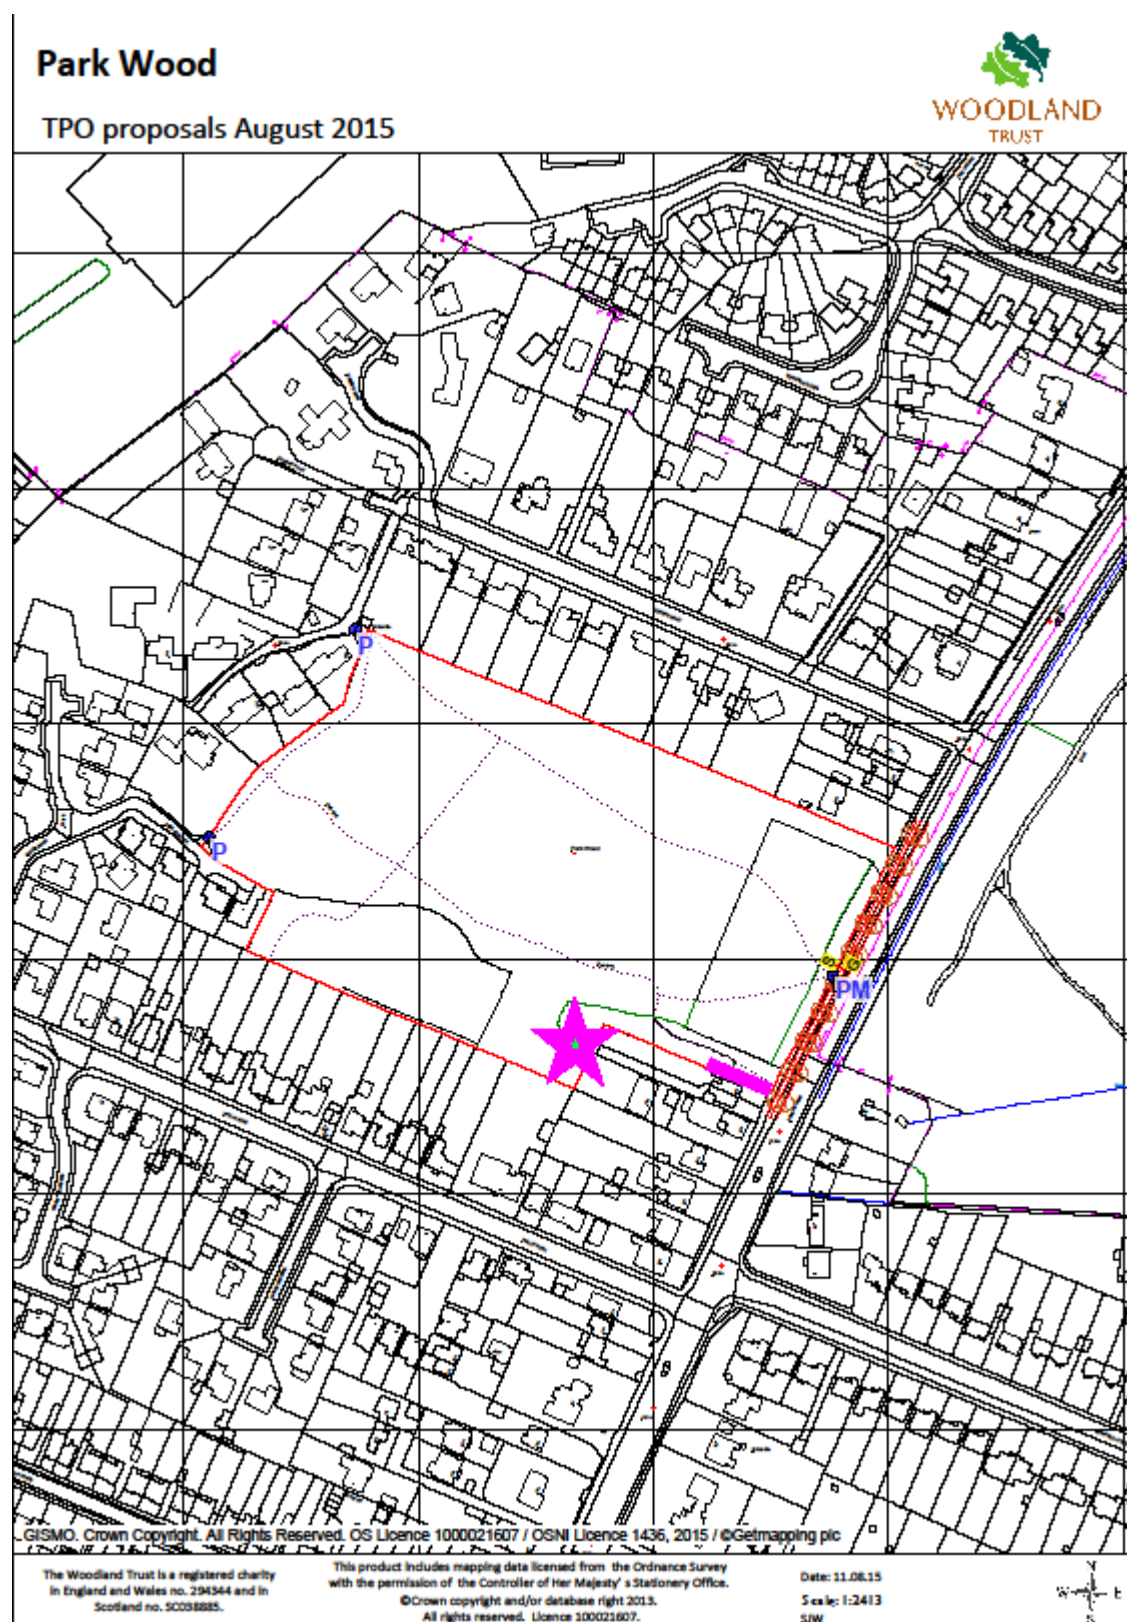

Pictures showing 70cm dbh willow adjacent to 199 London Road

