


FERNDALE



HAVANT BOROUGH
COUNCIL

27 JUL 2015

RECEIVED

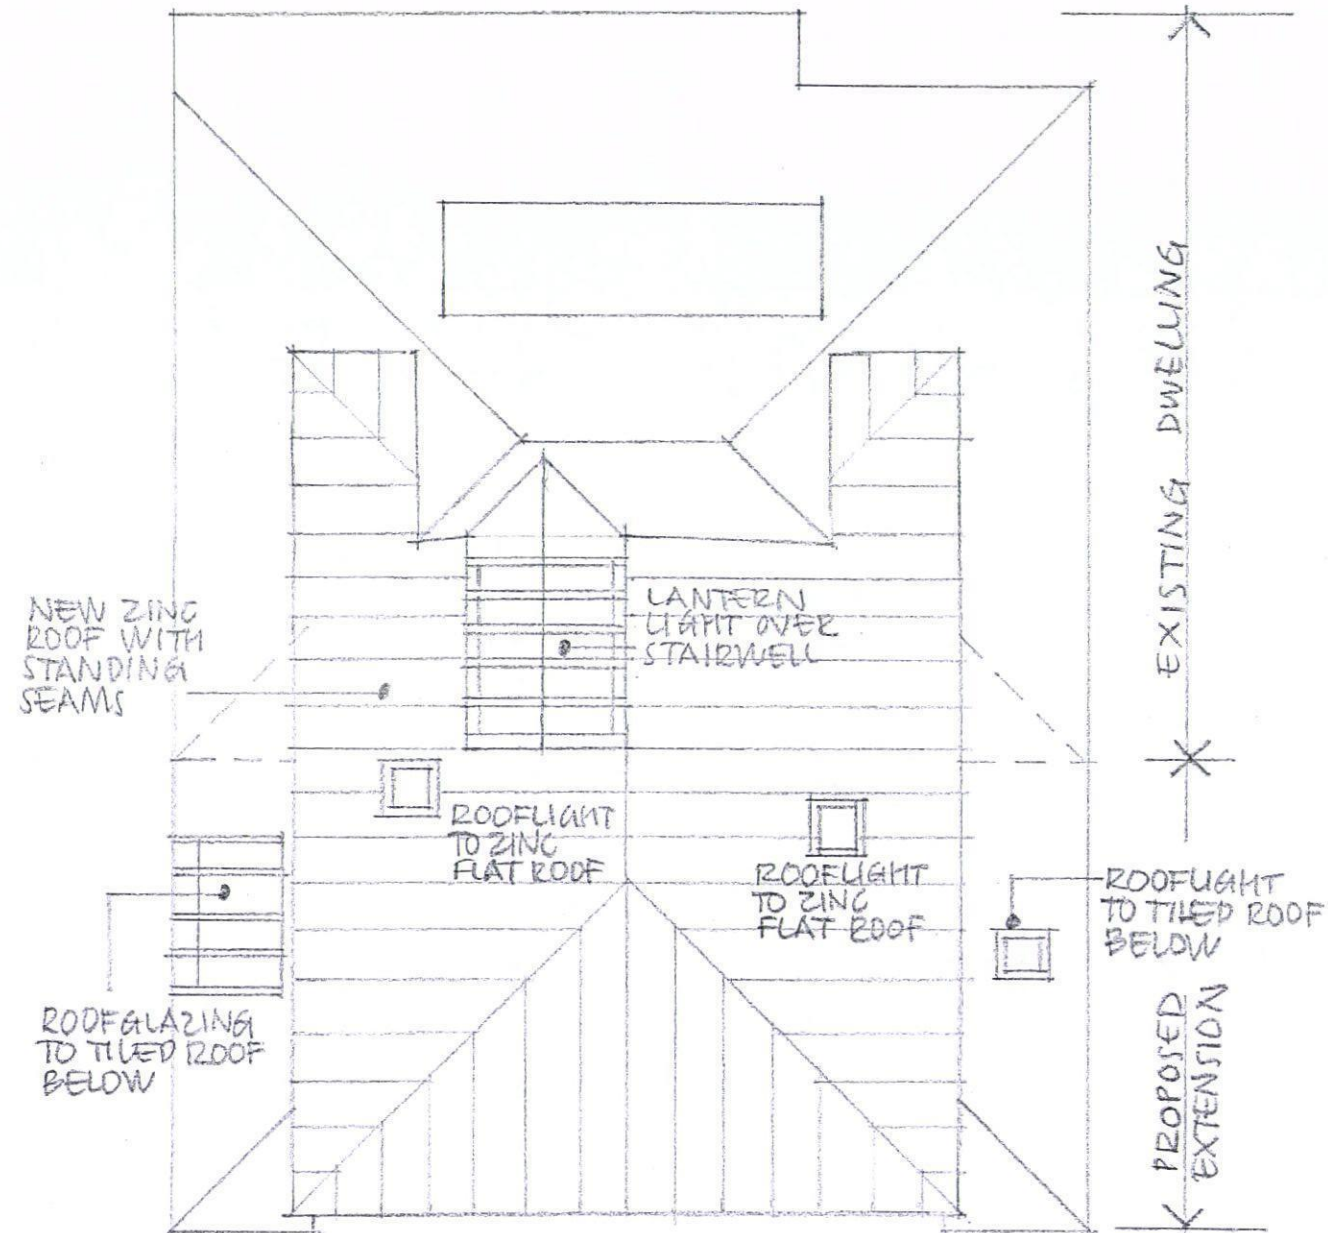

ROOF PLAN 1:100

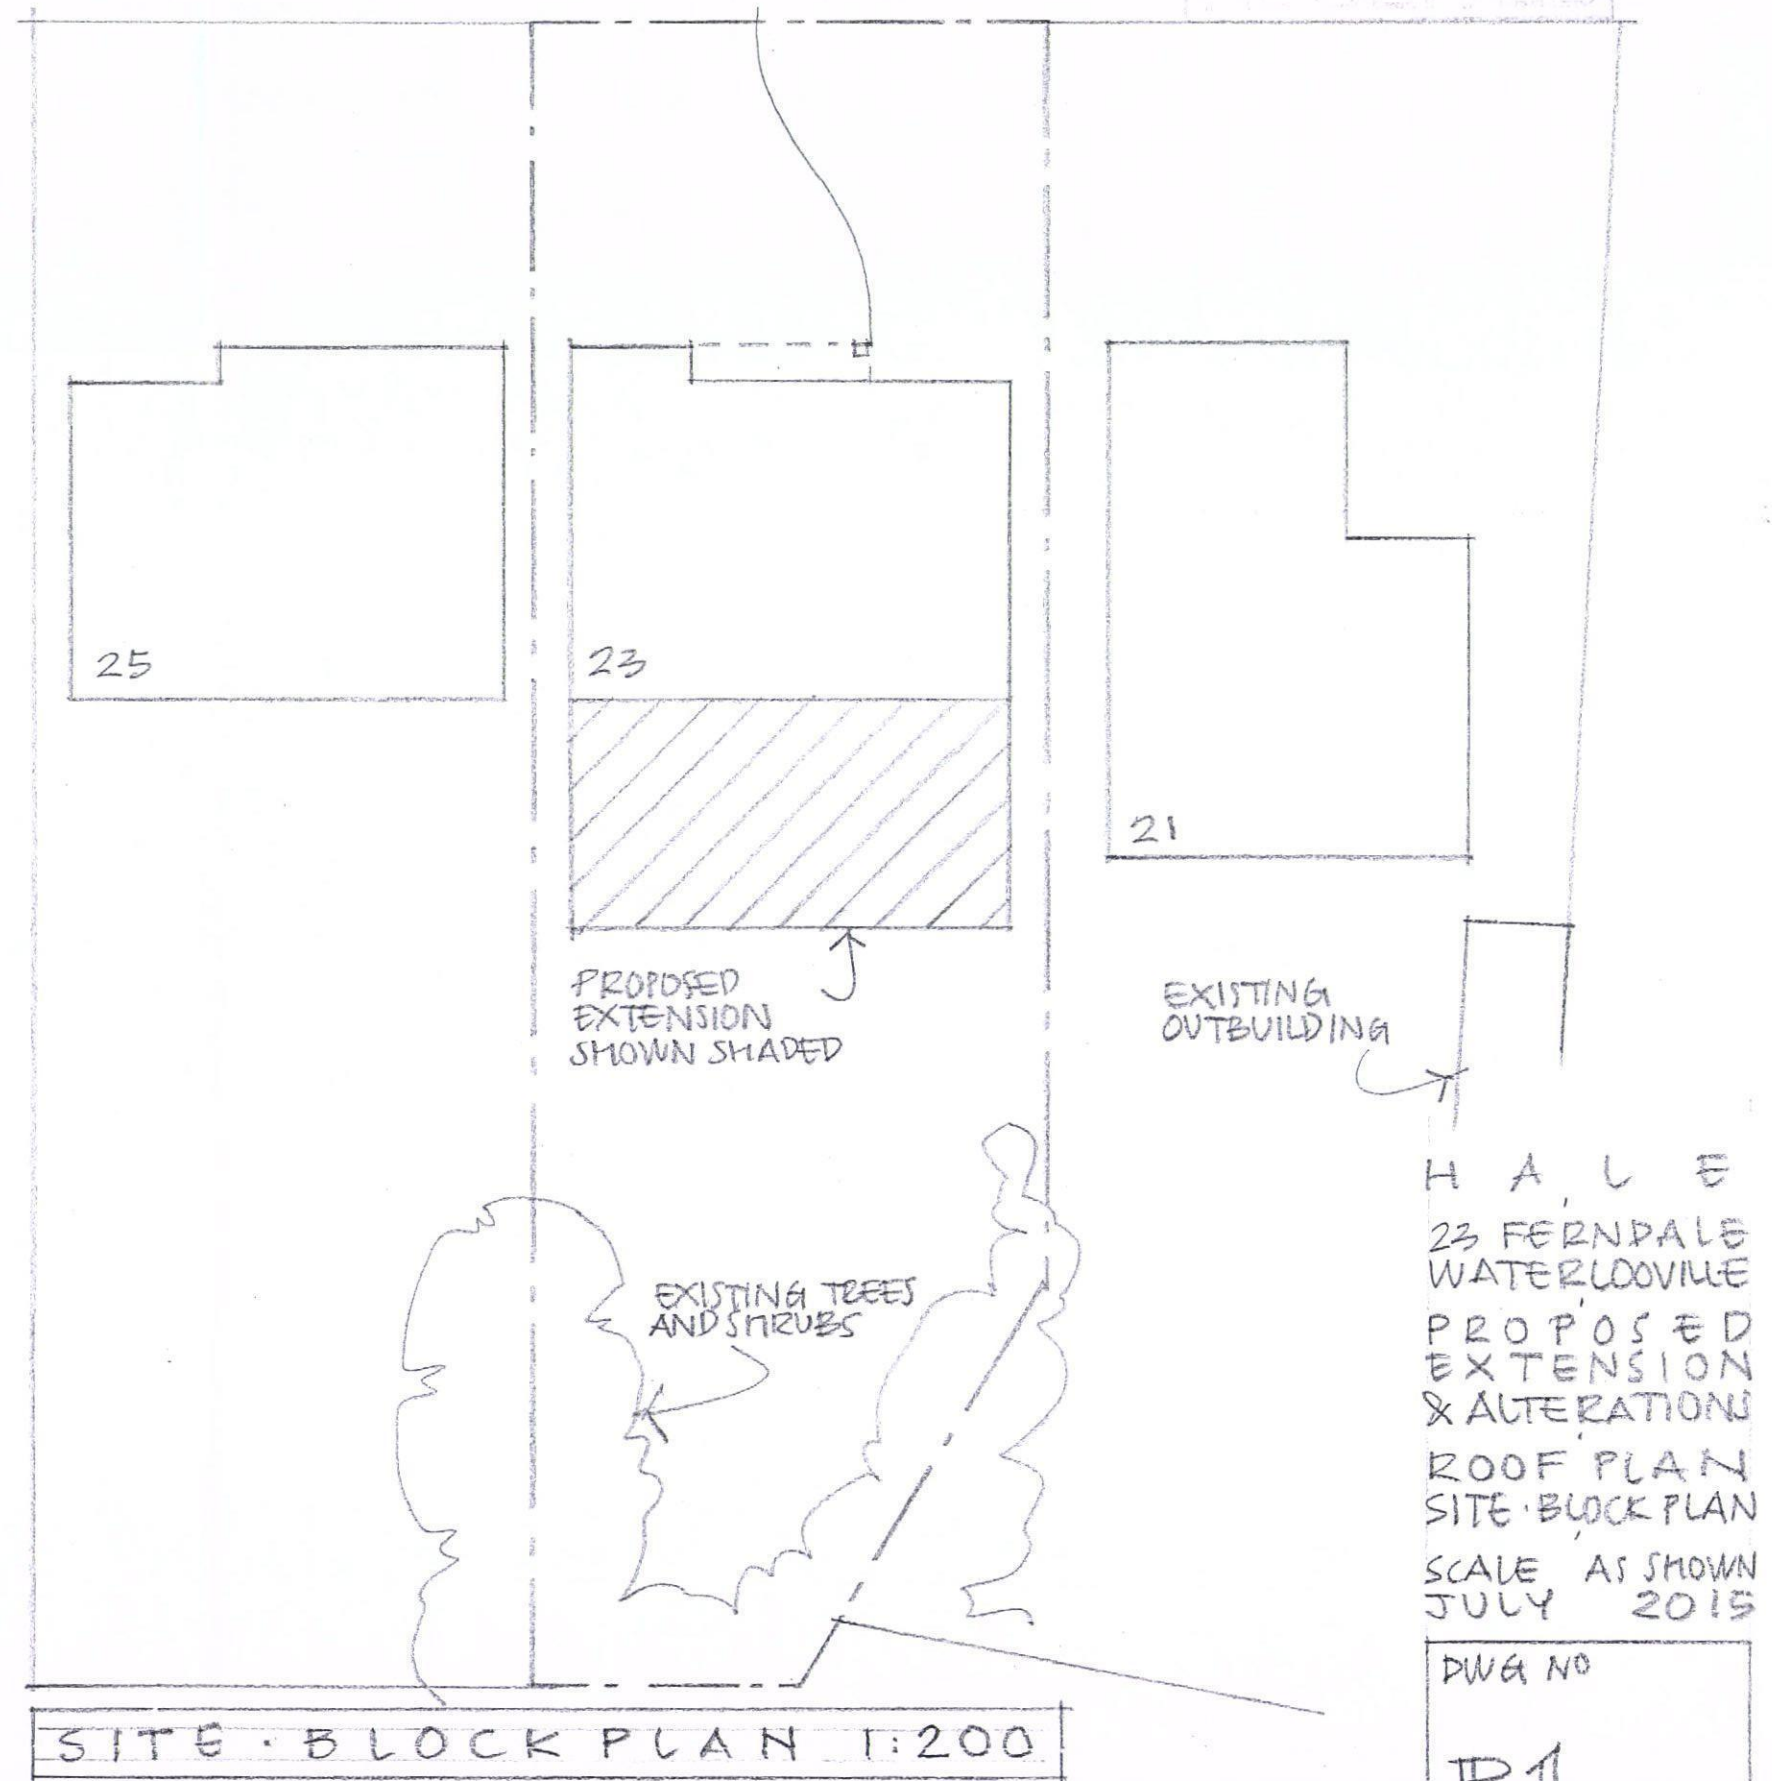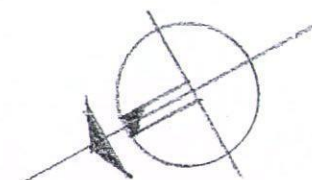

SITE BLOCK PLAN 1:200