
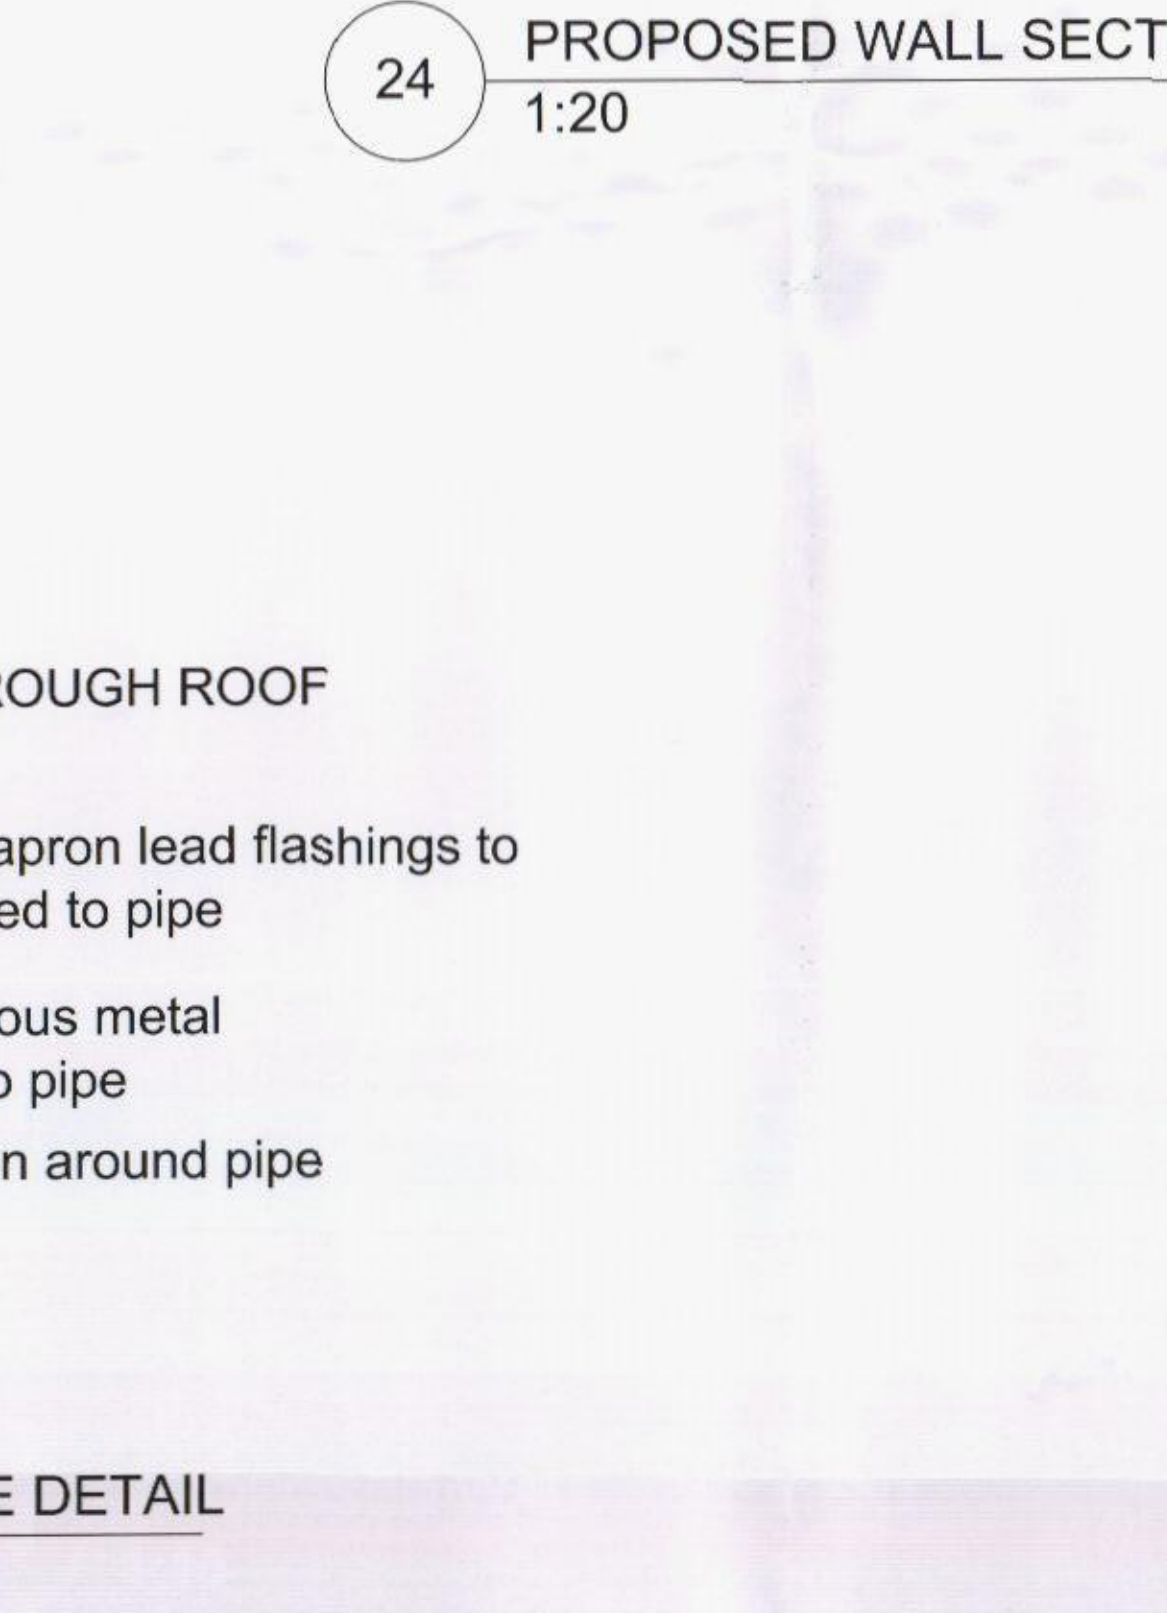
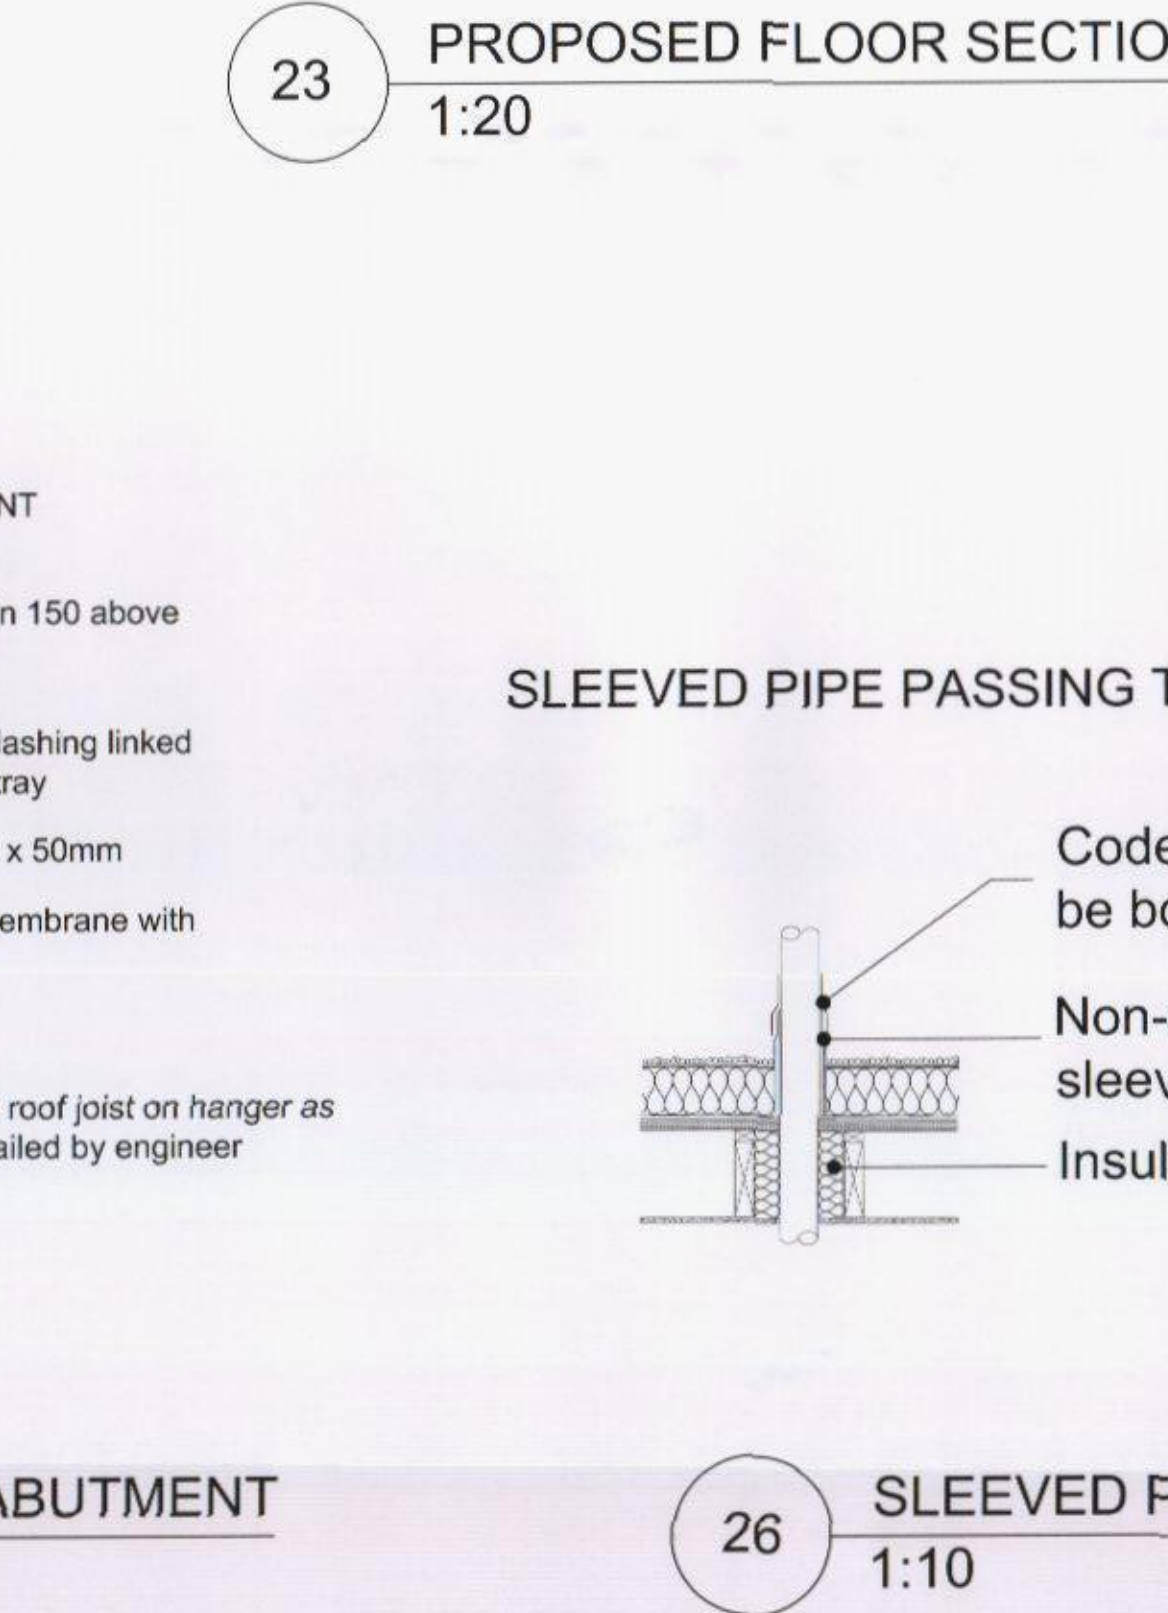
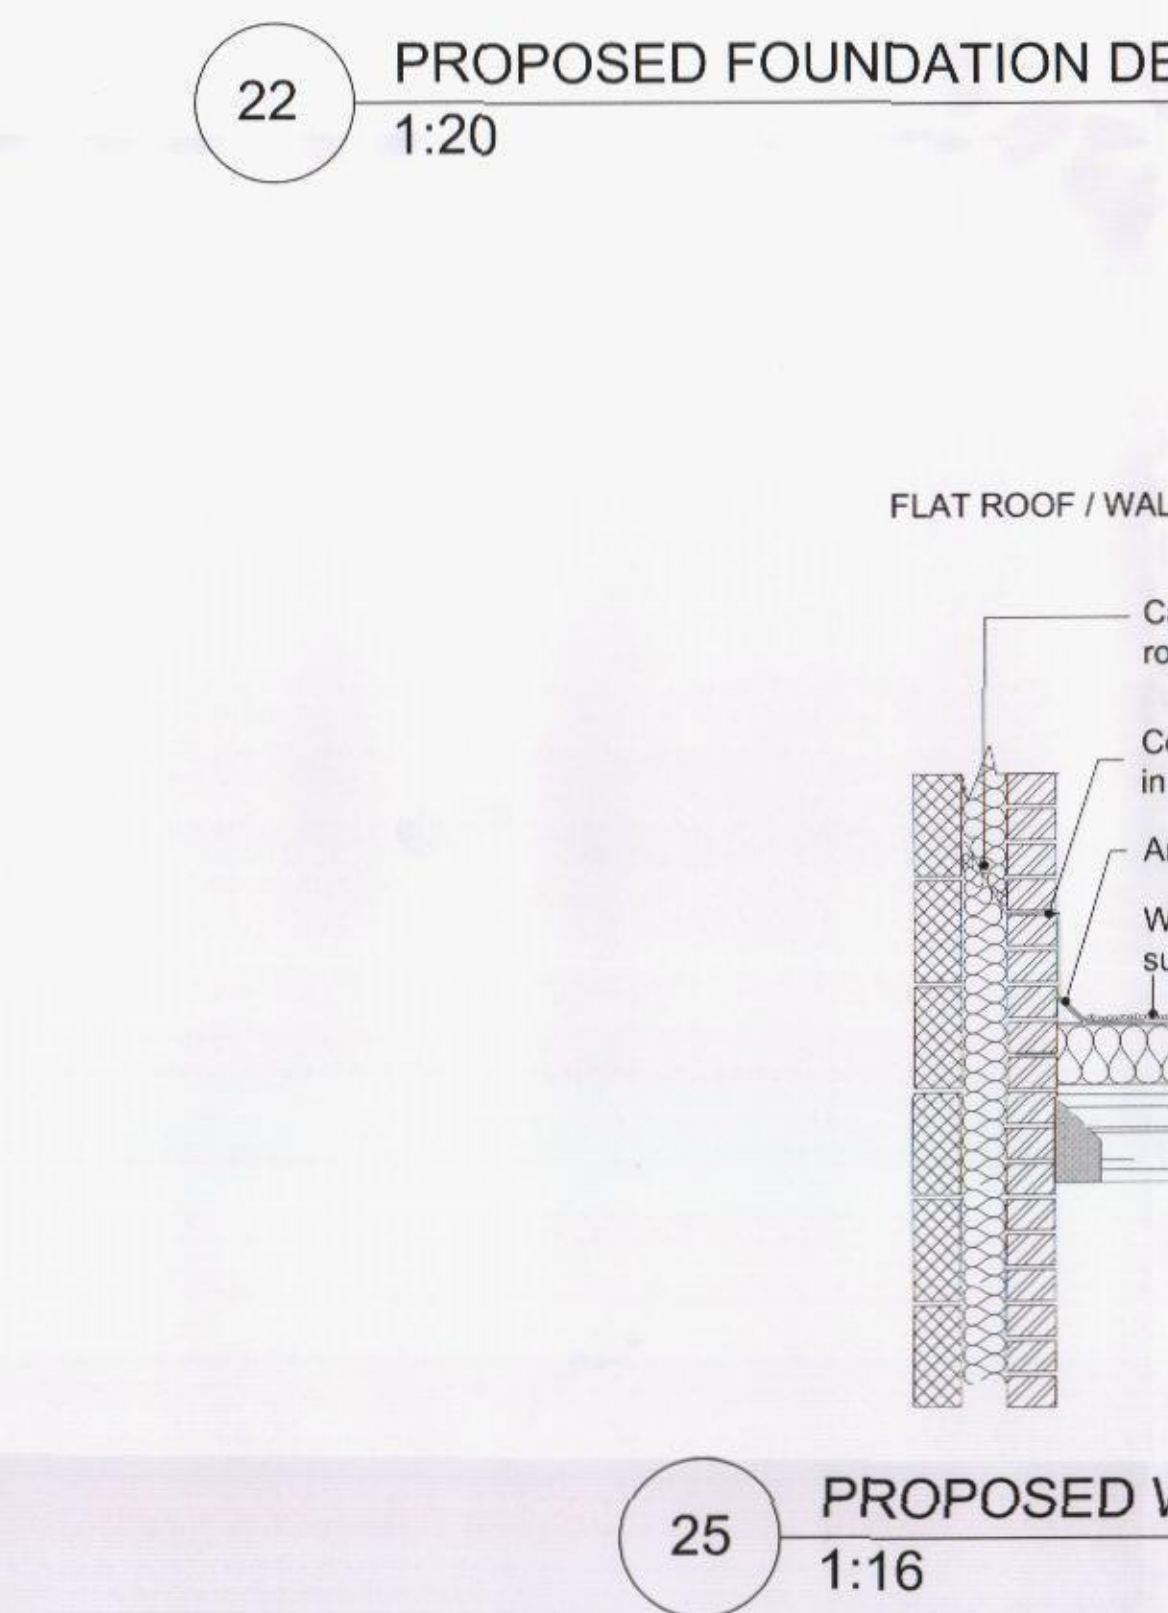
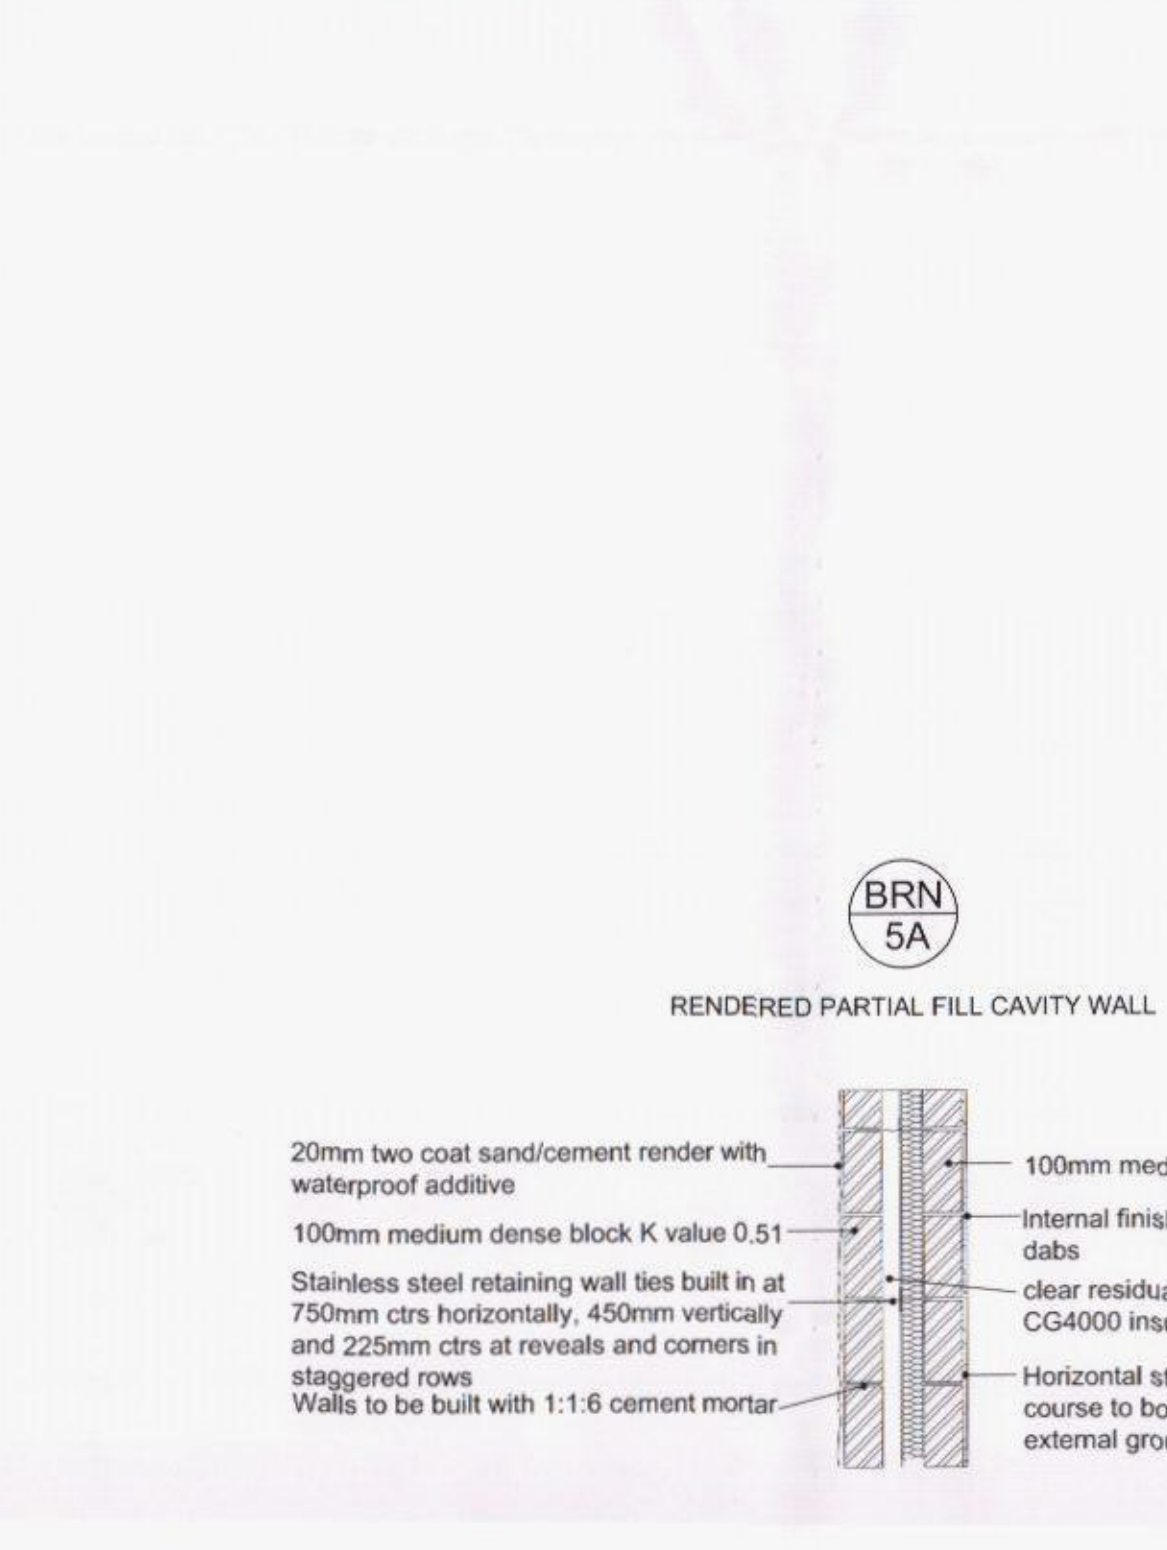
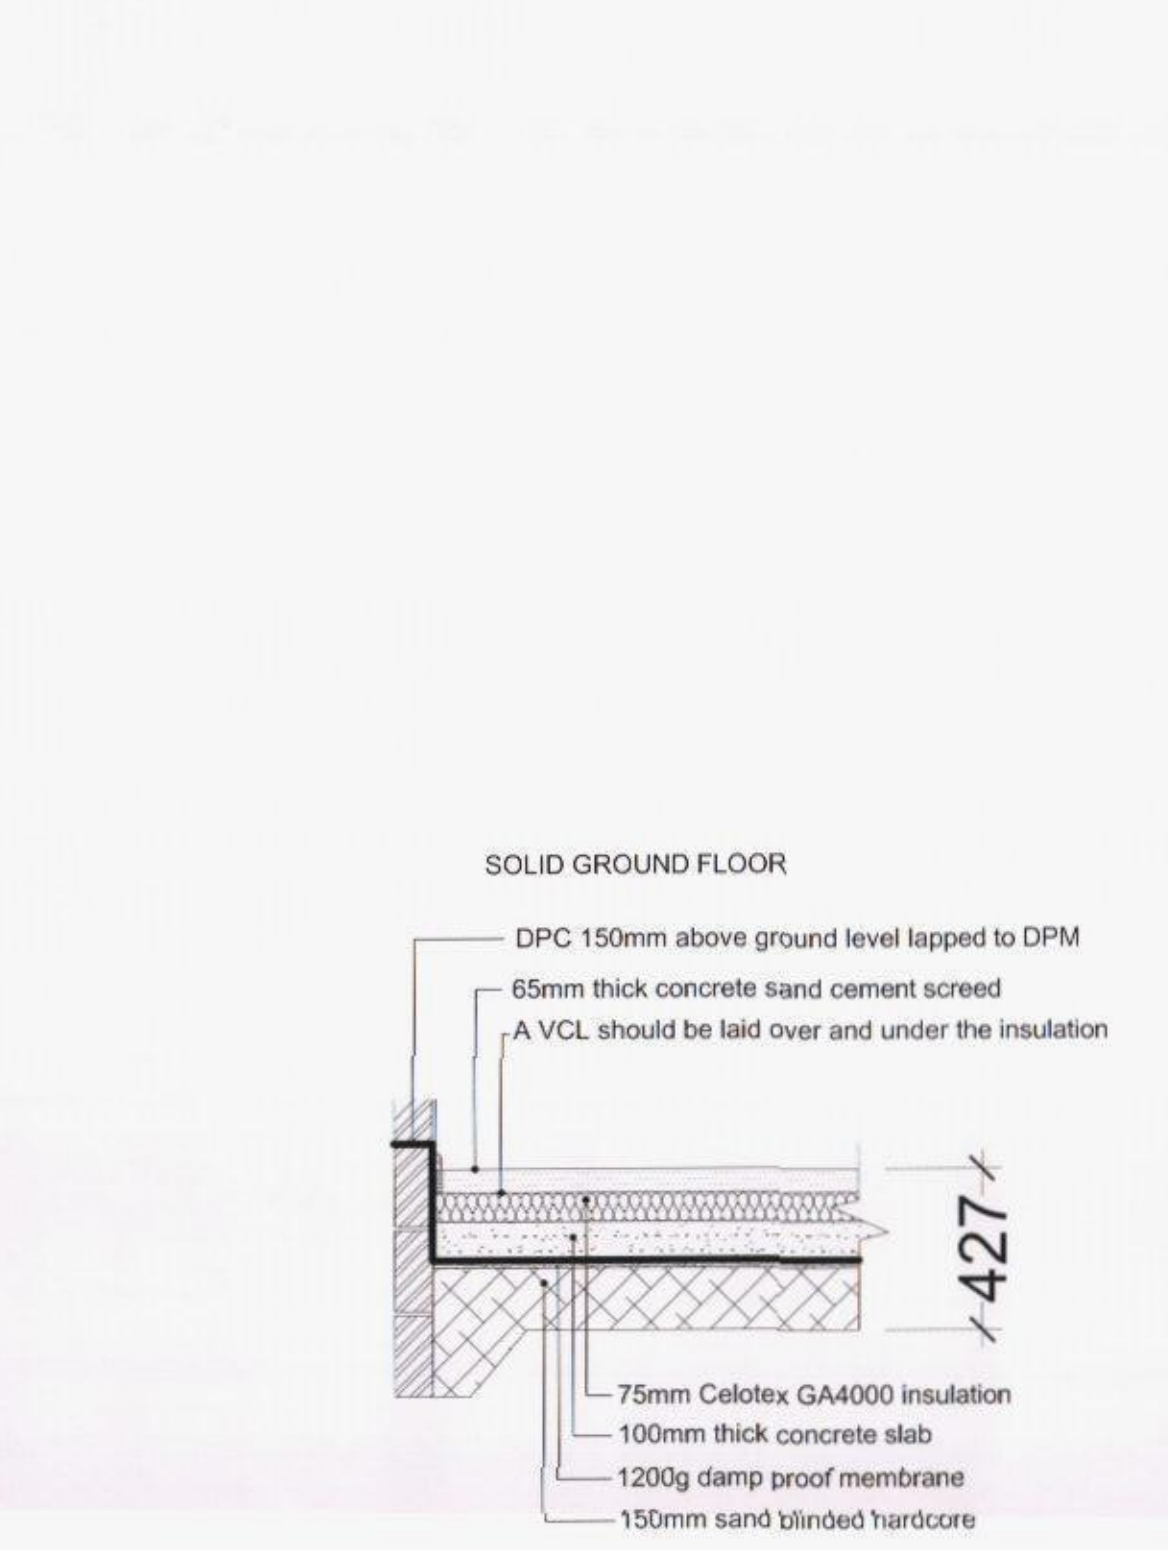
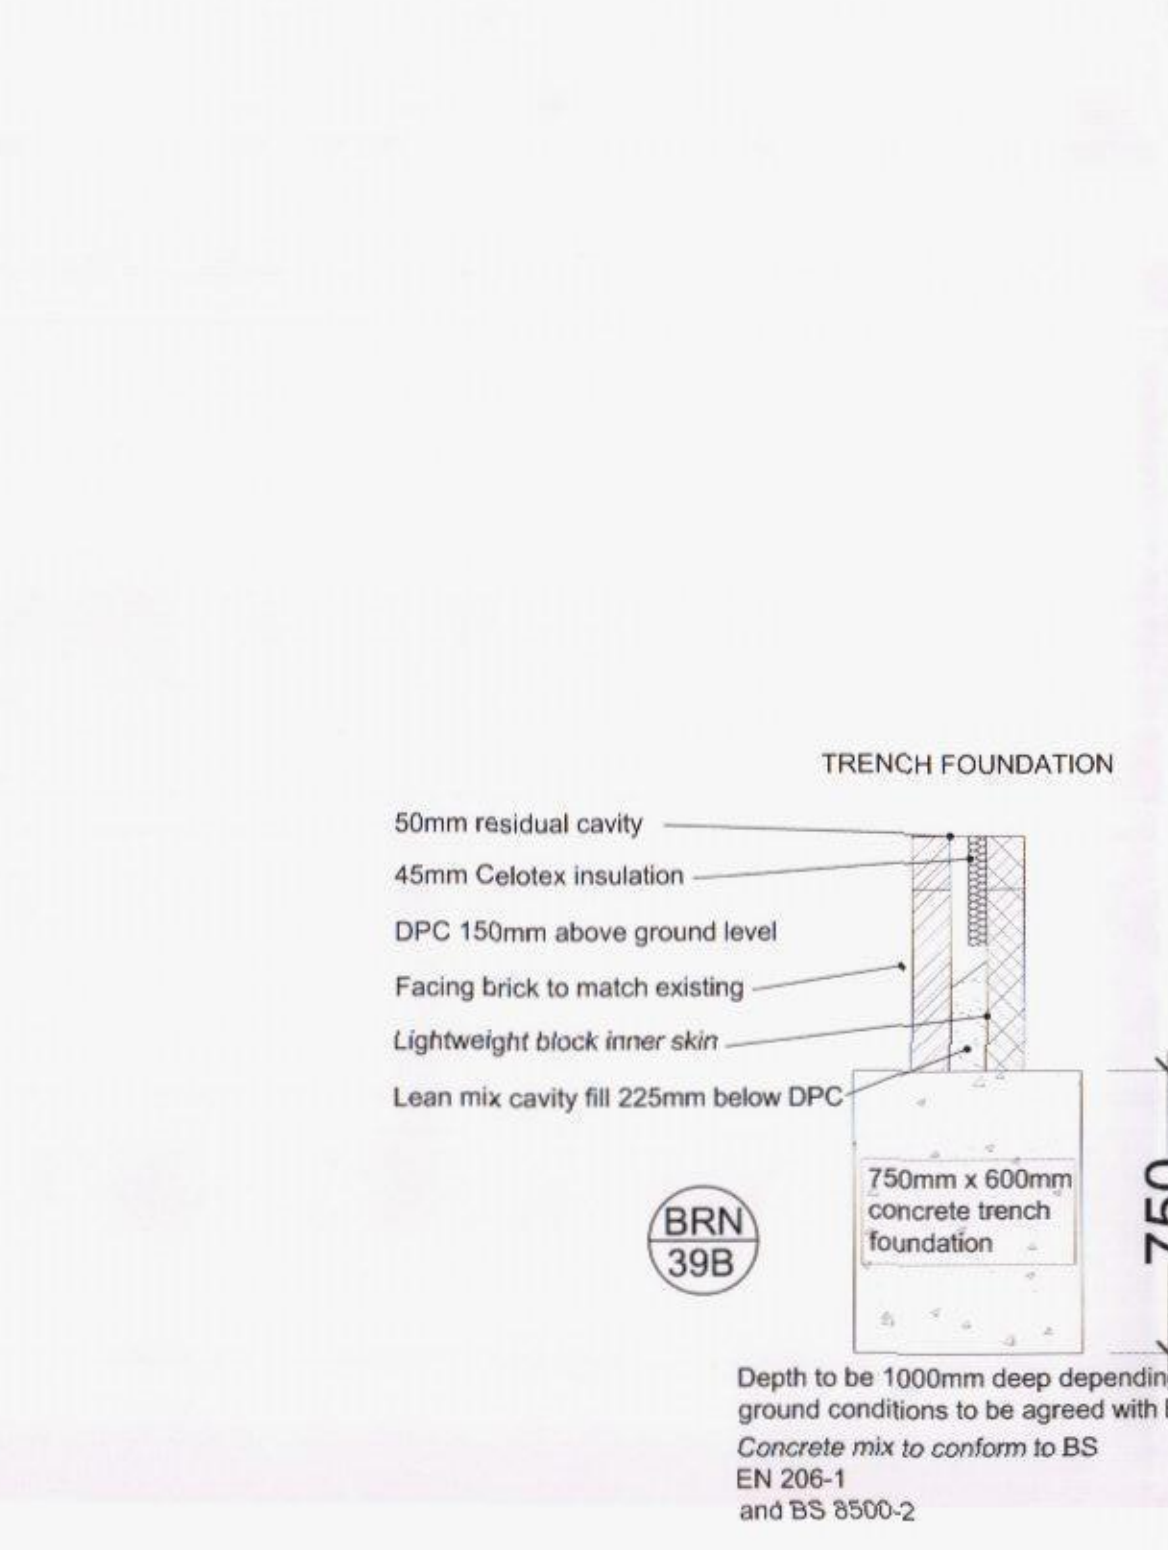
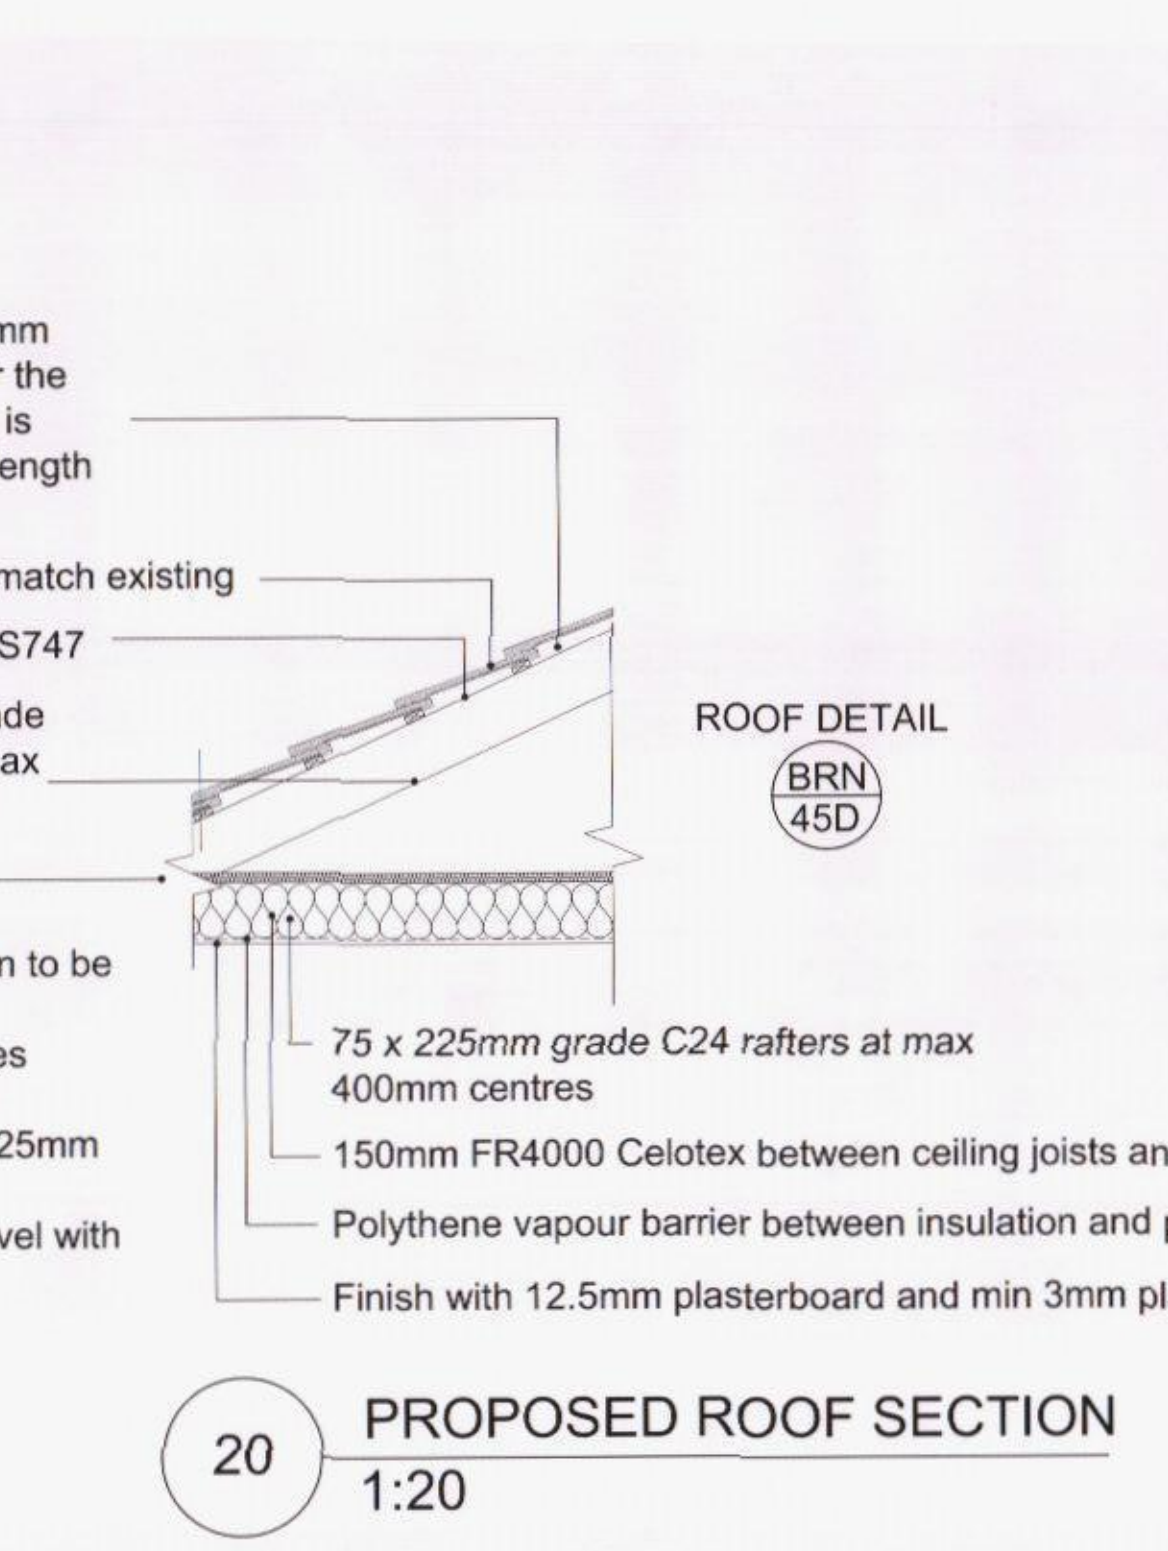
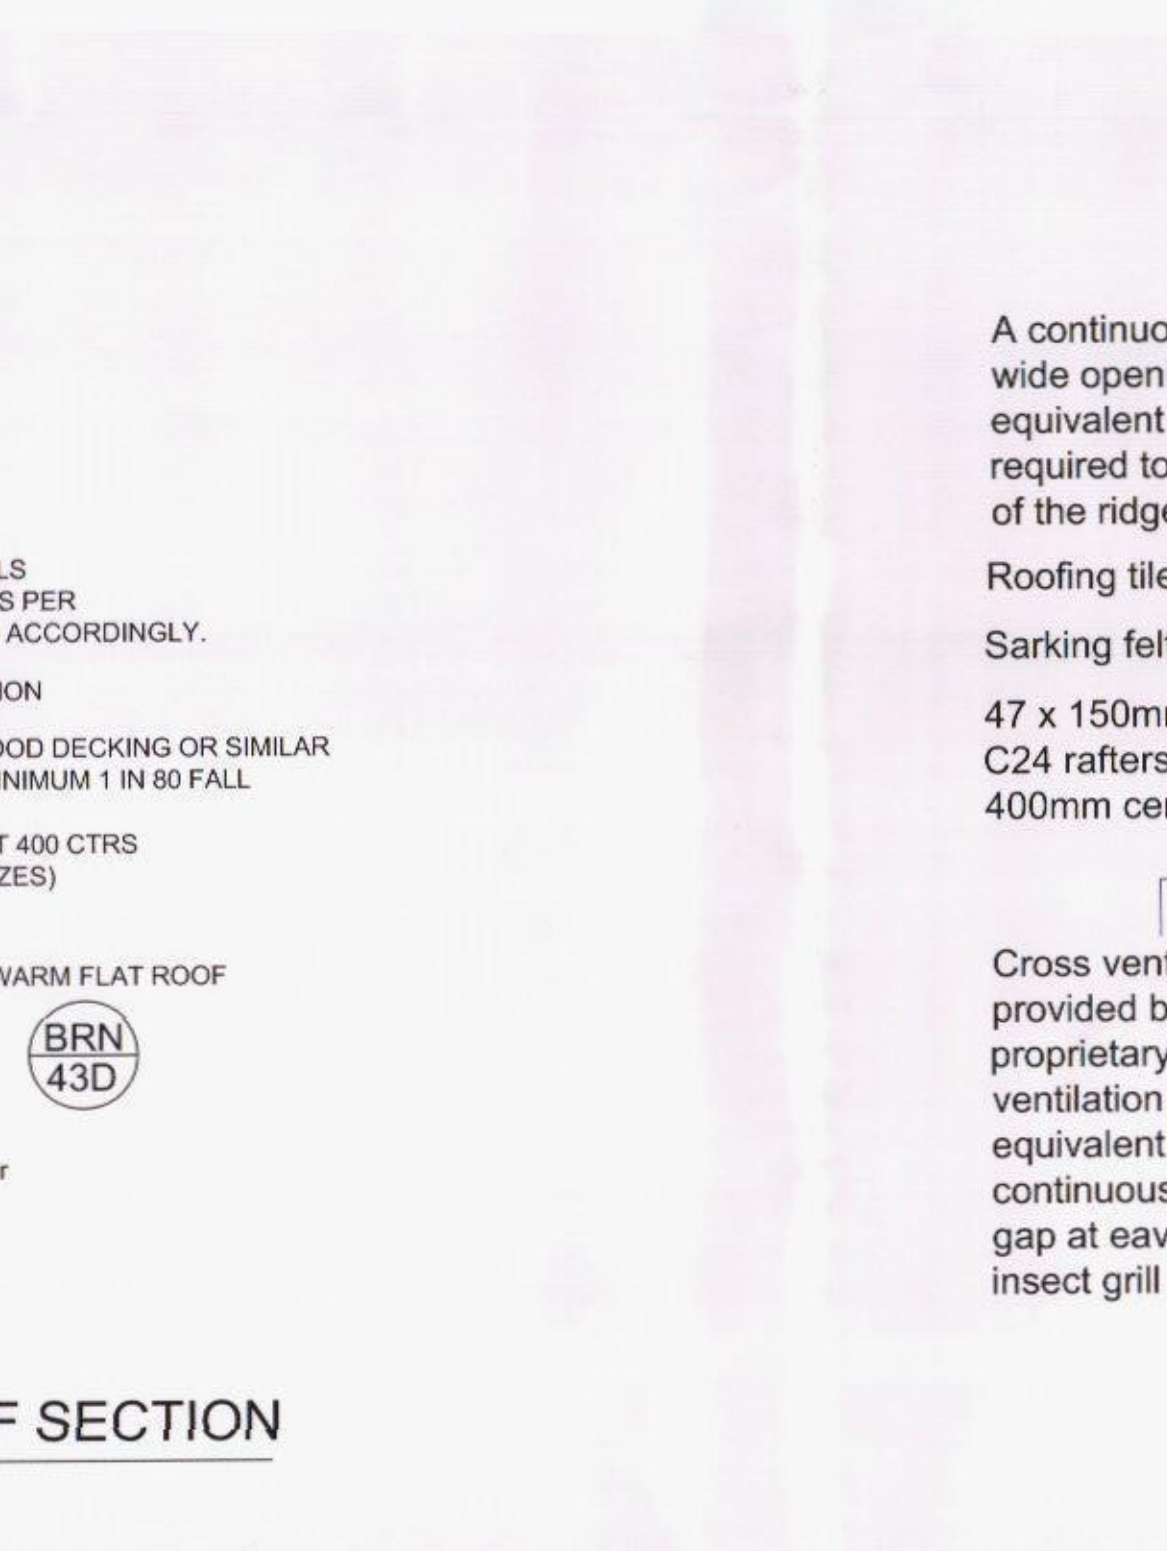
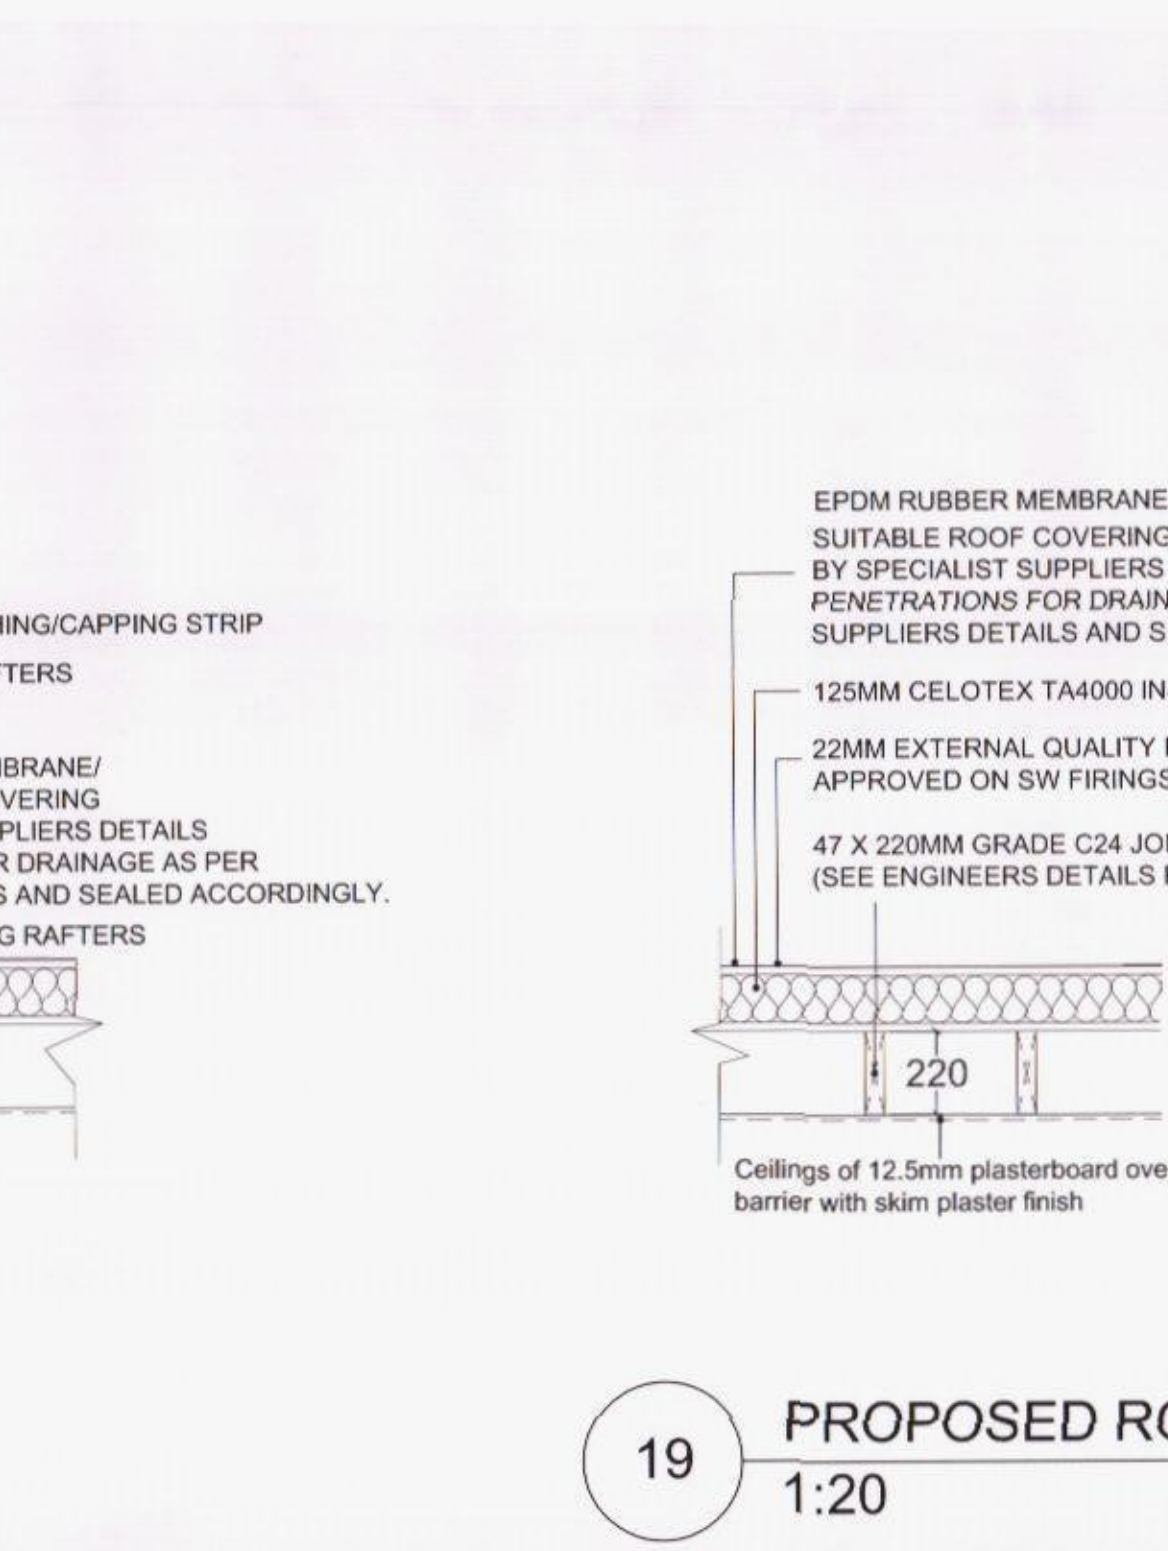
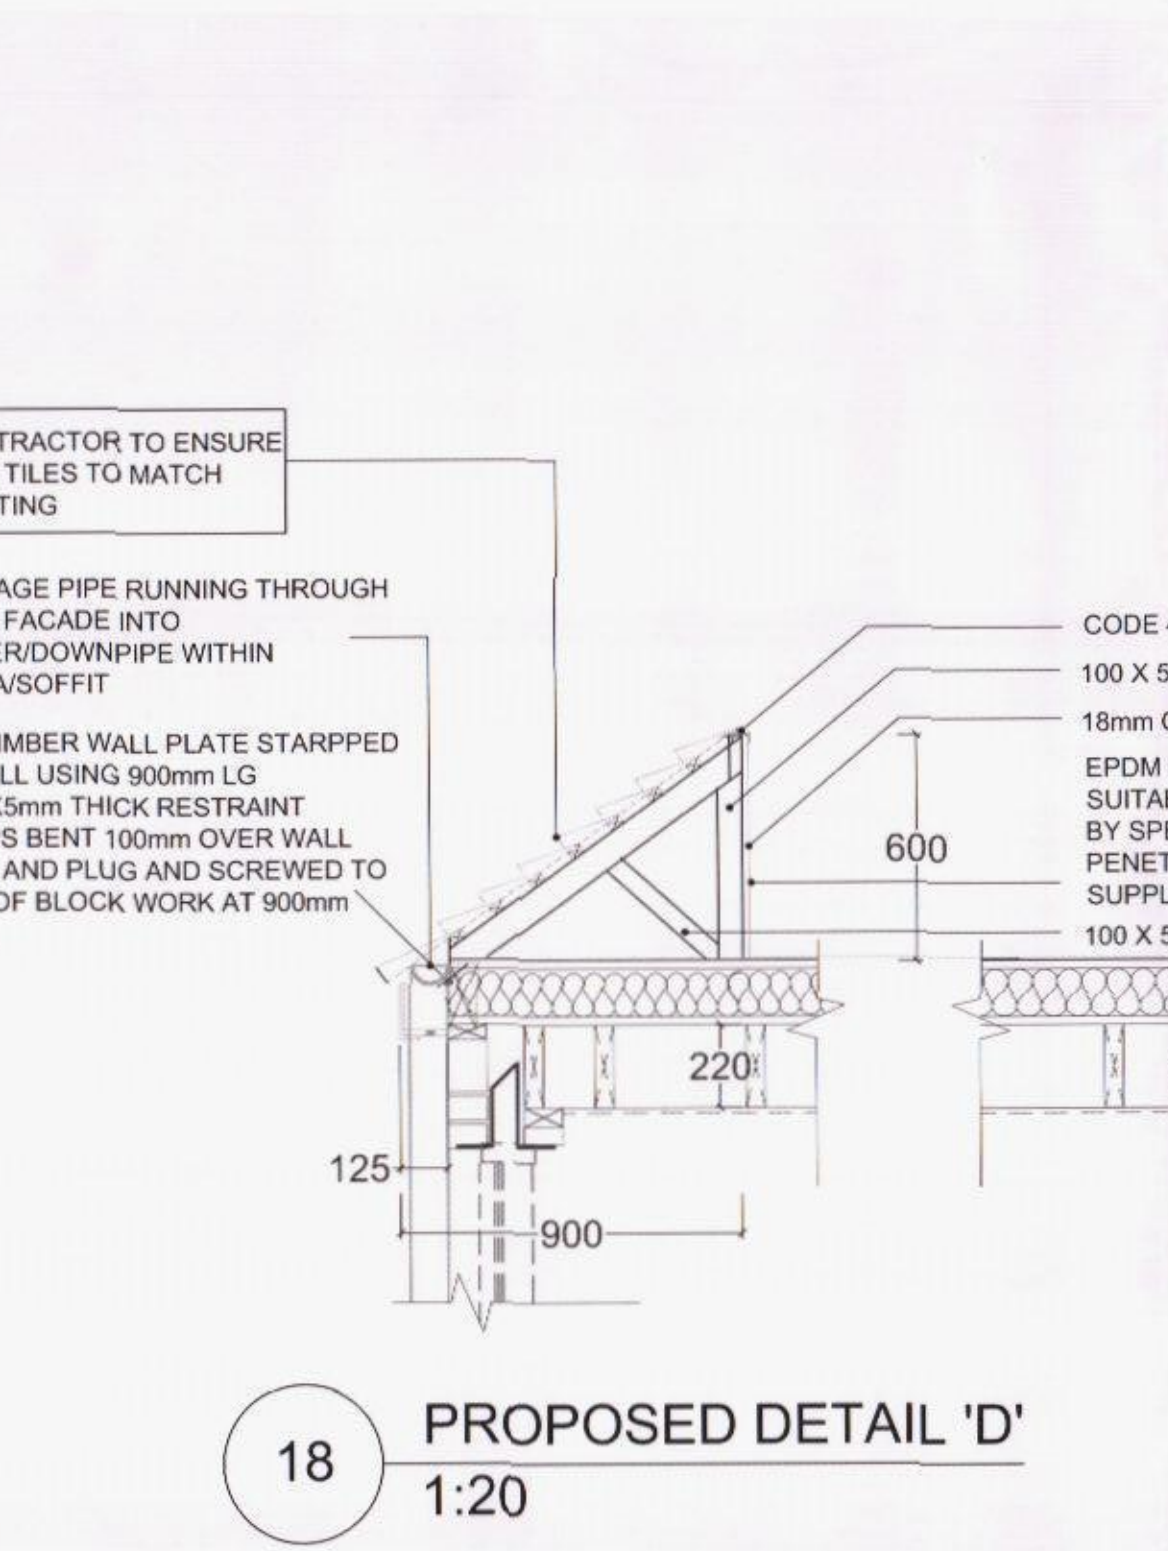
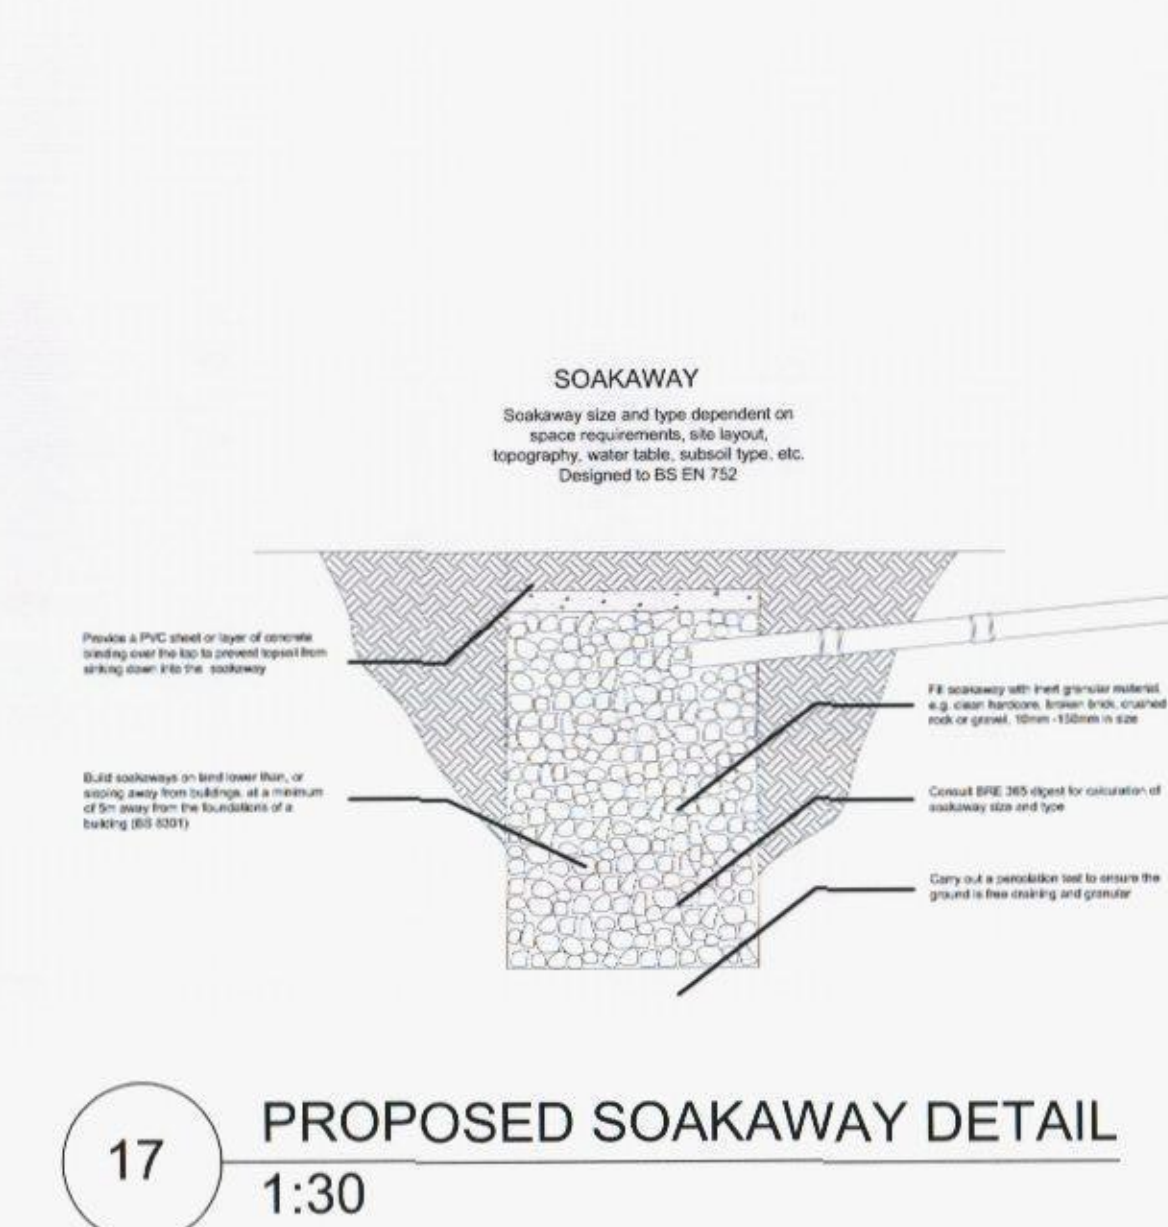
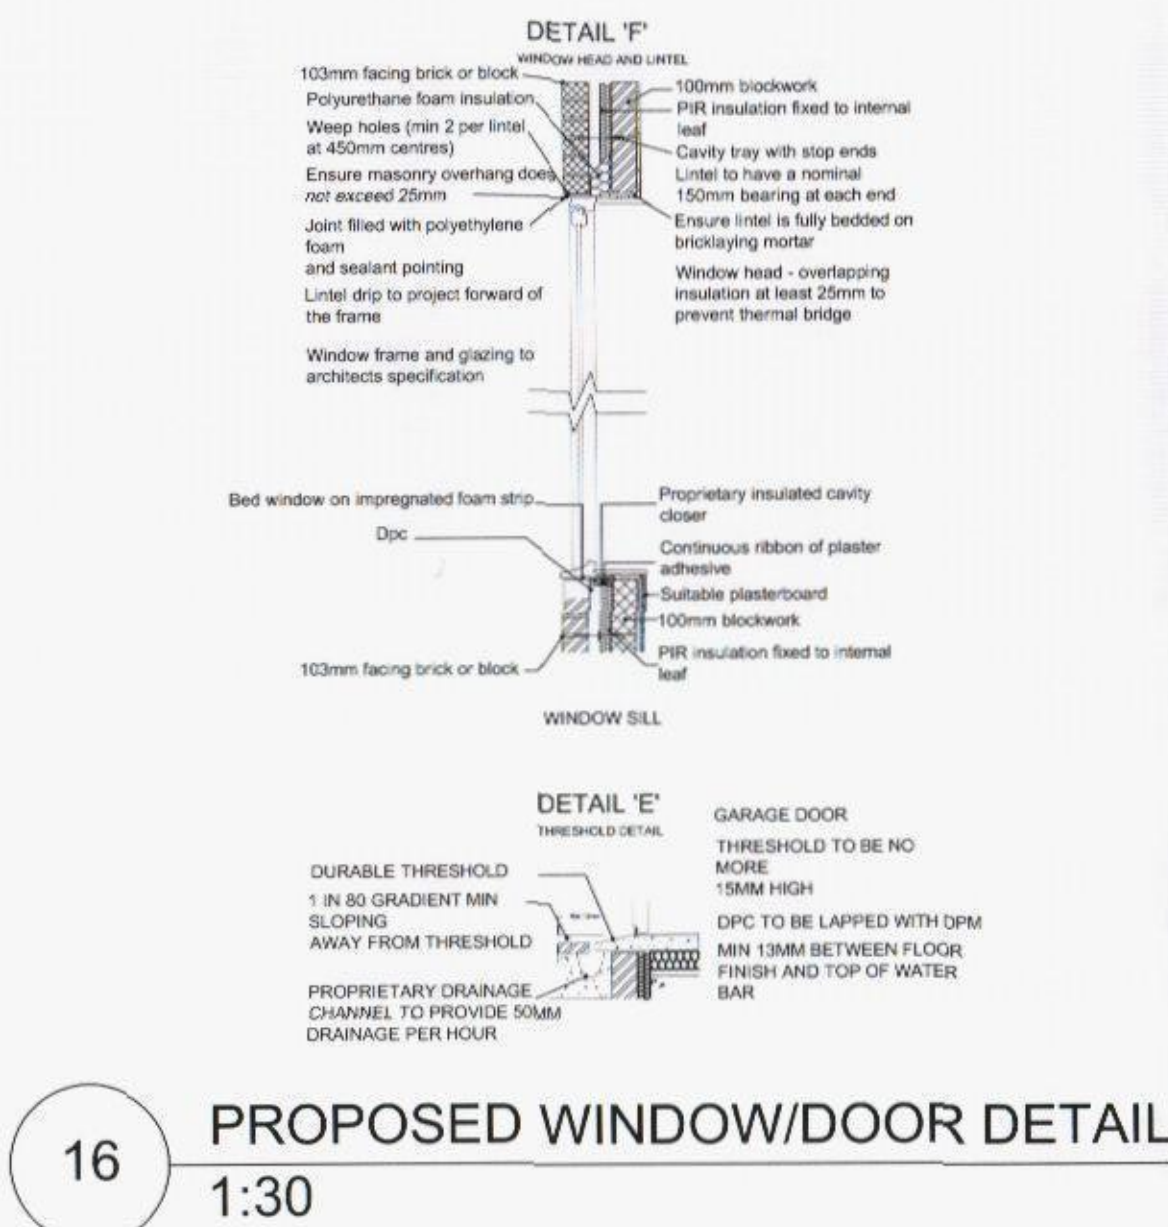
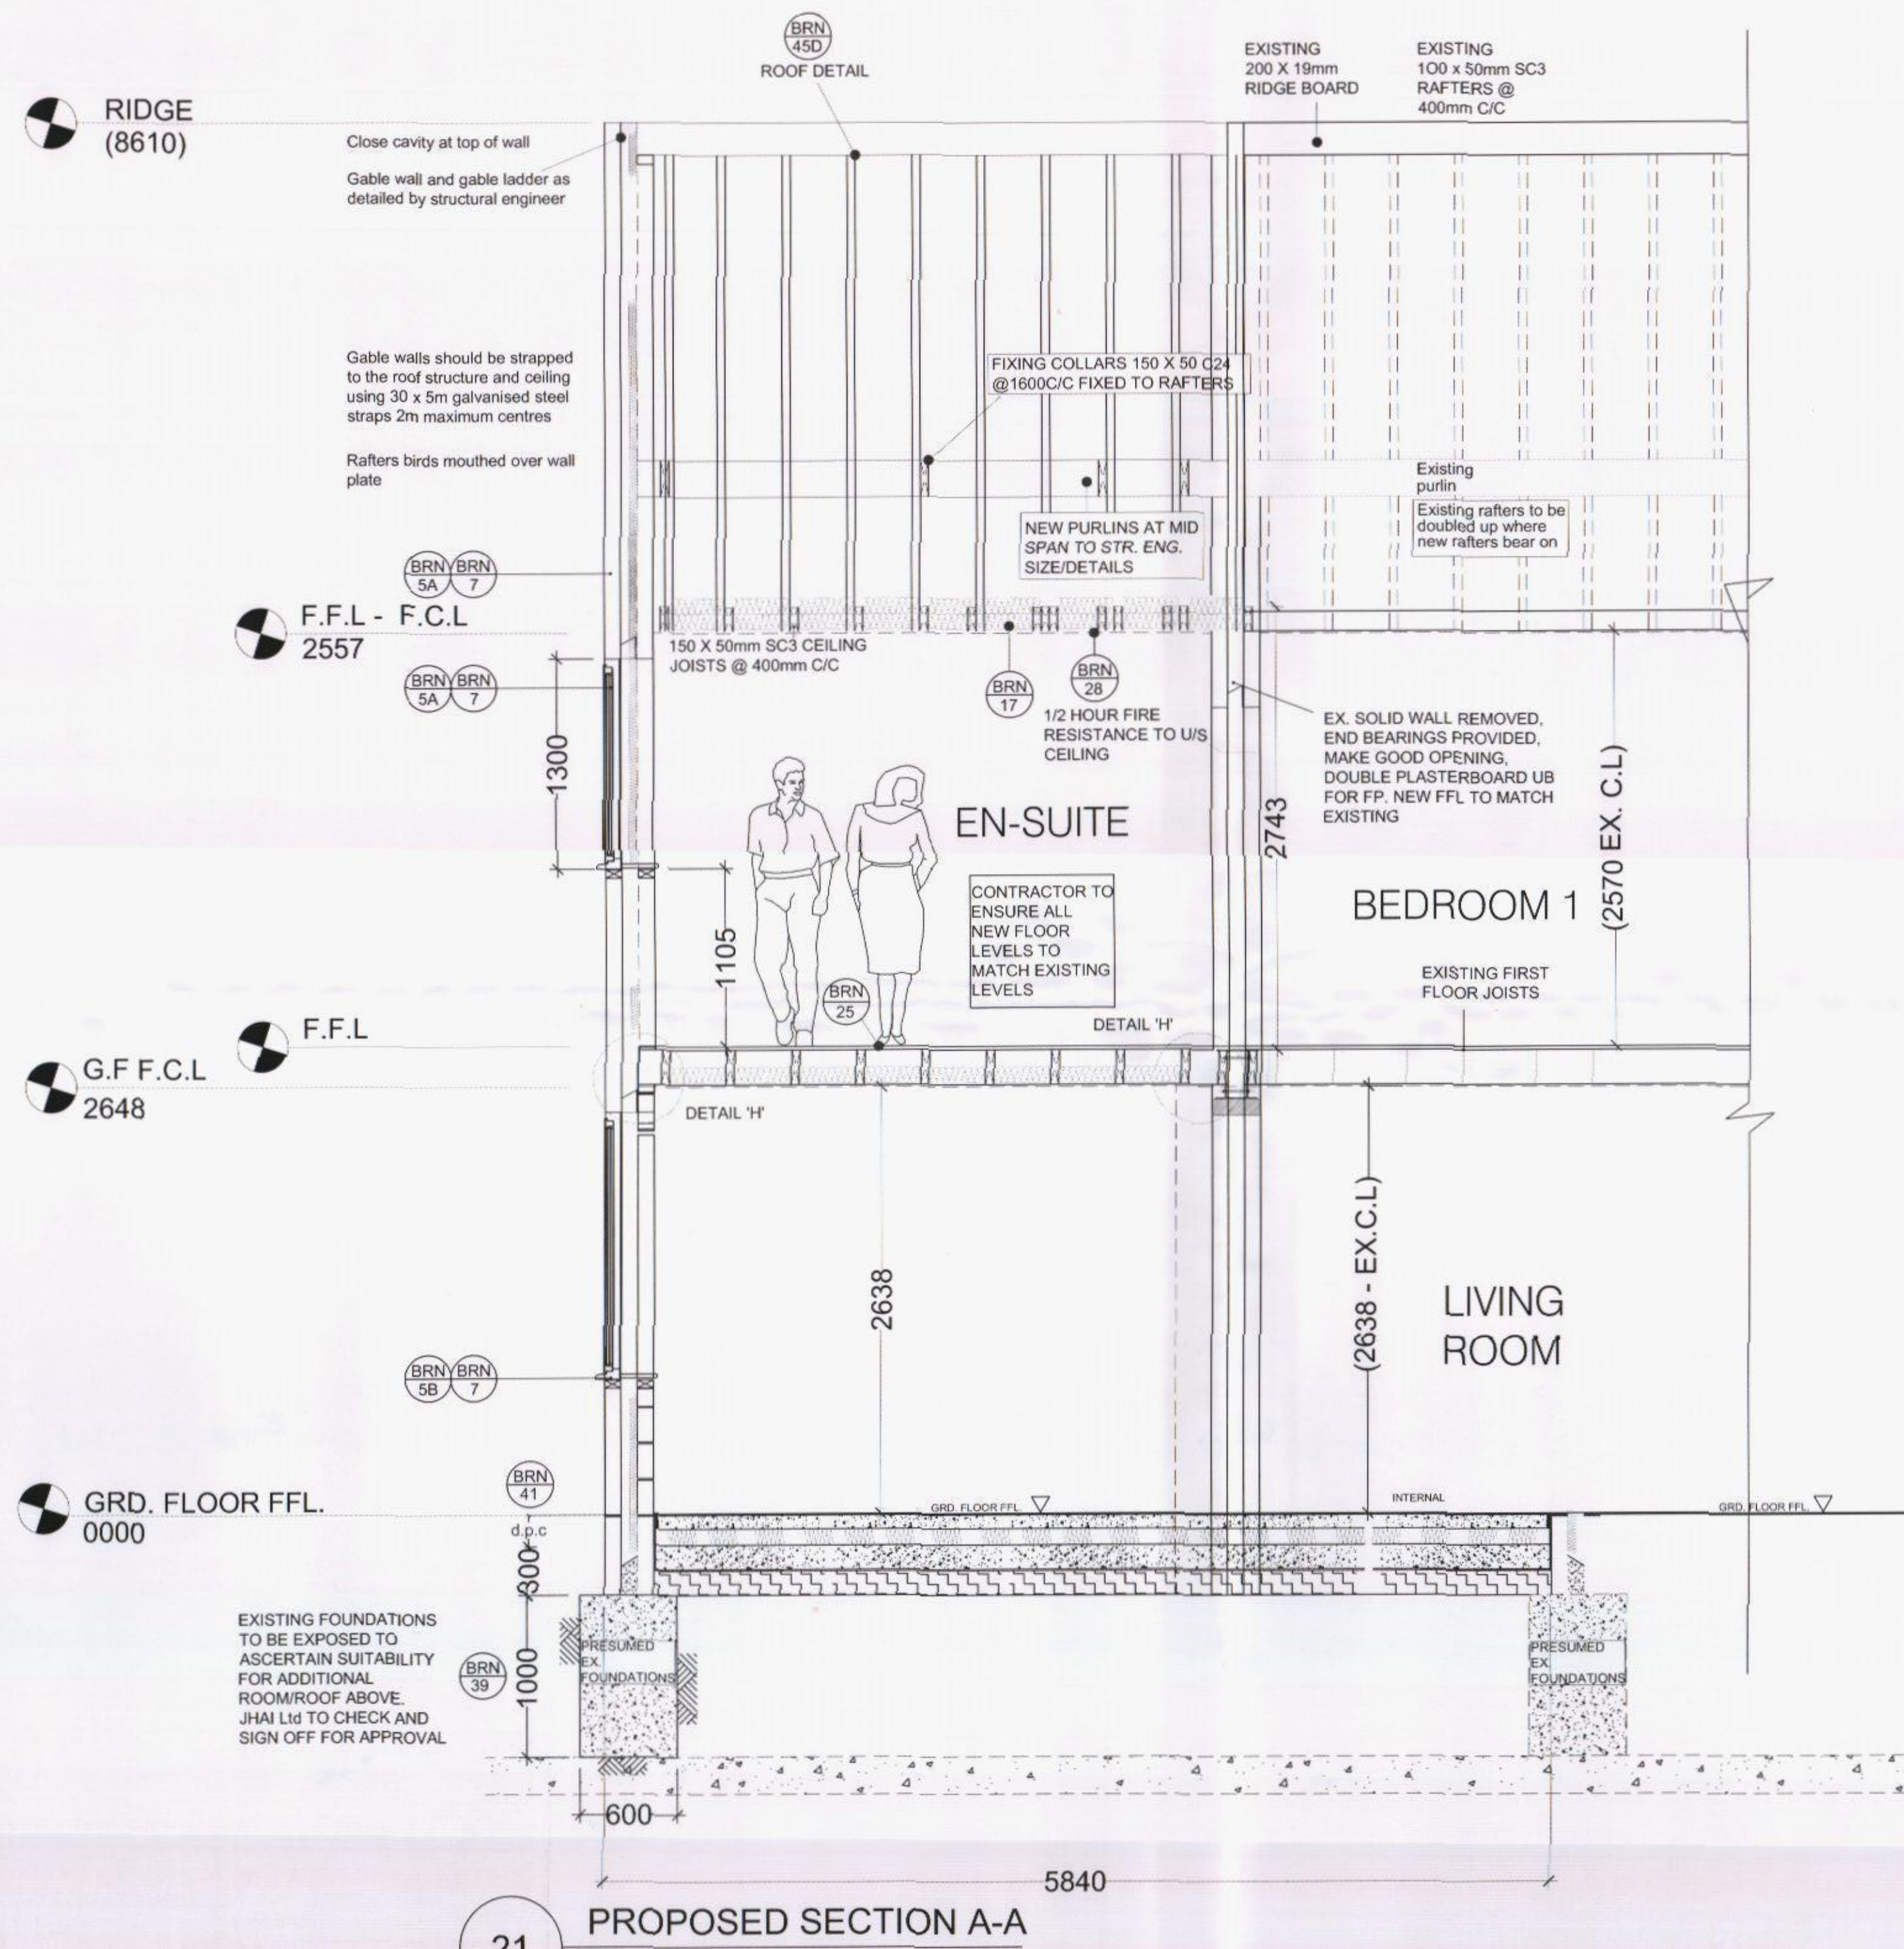


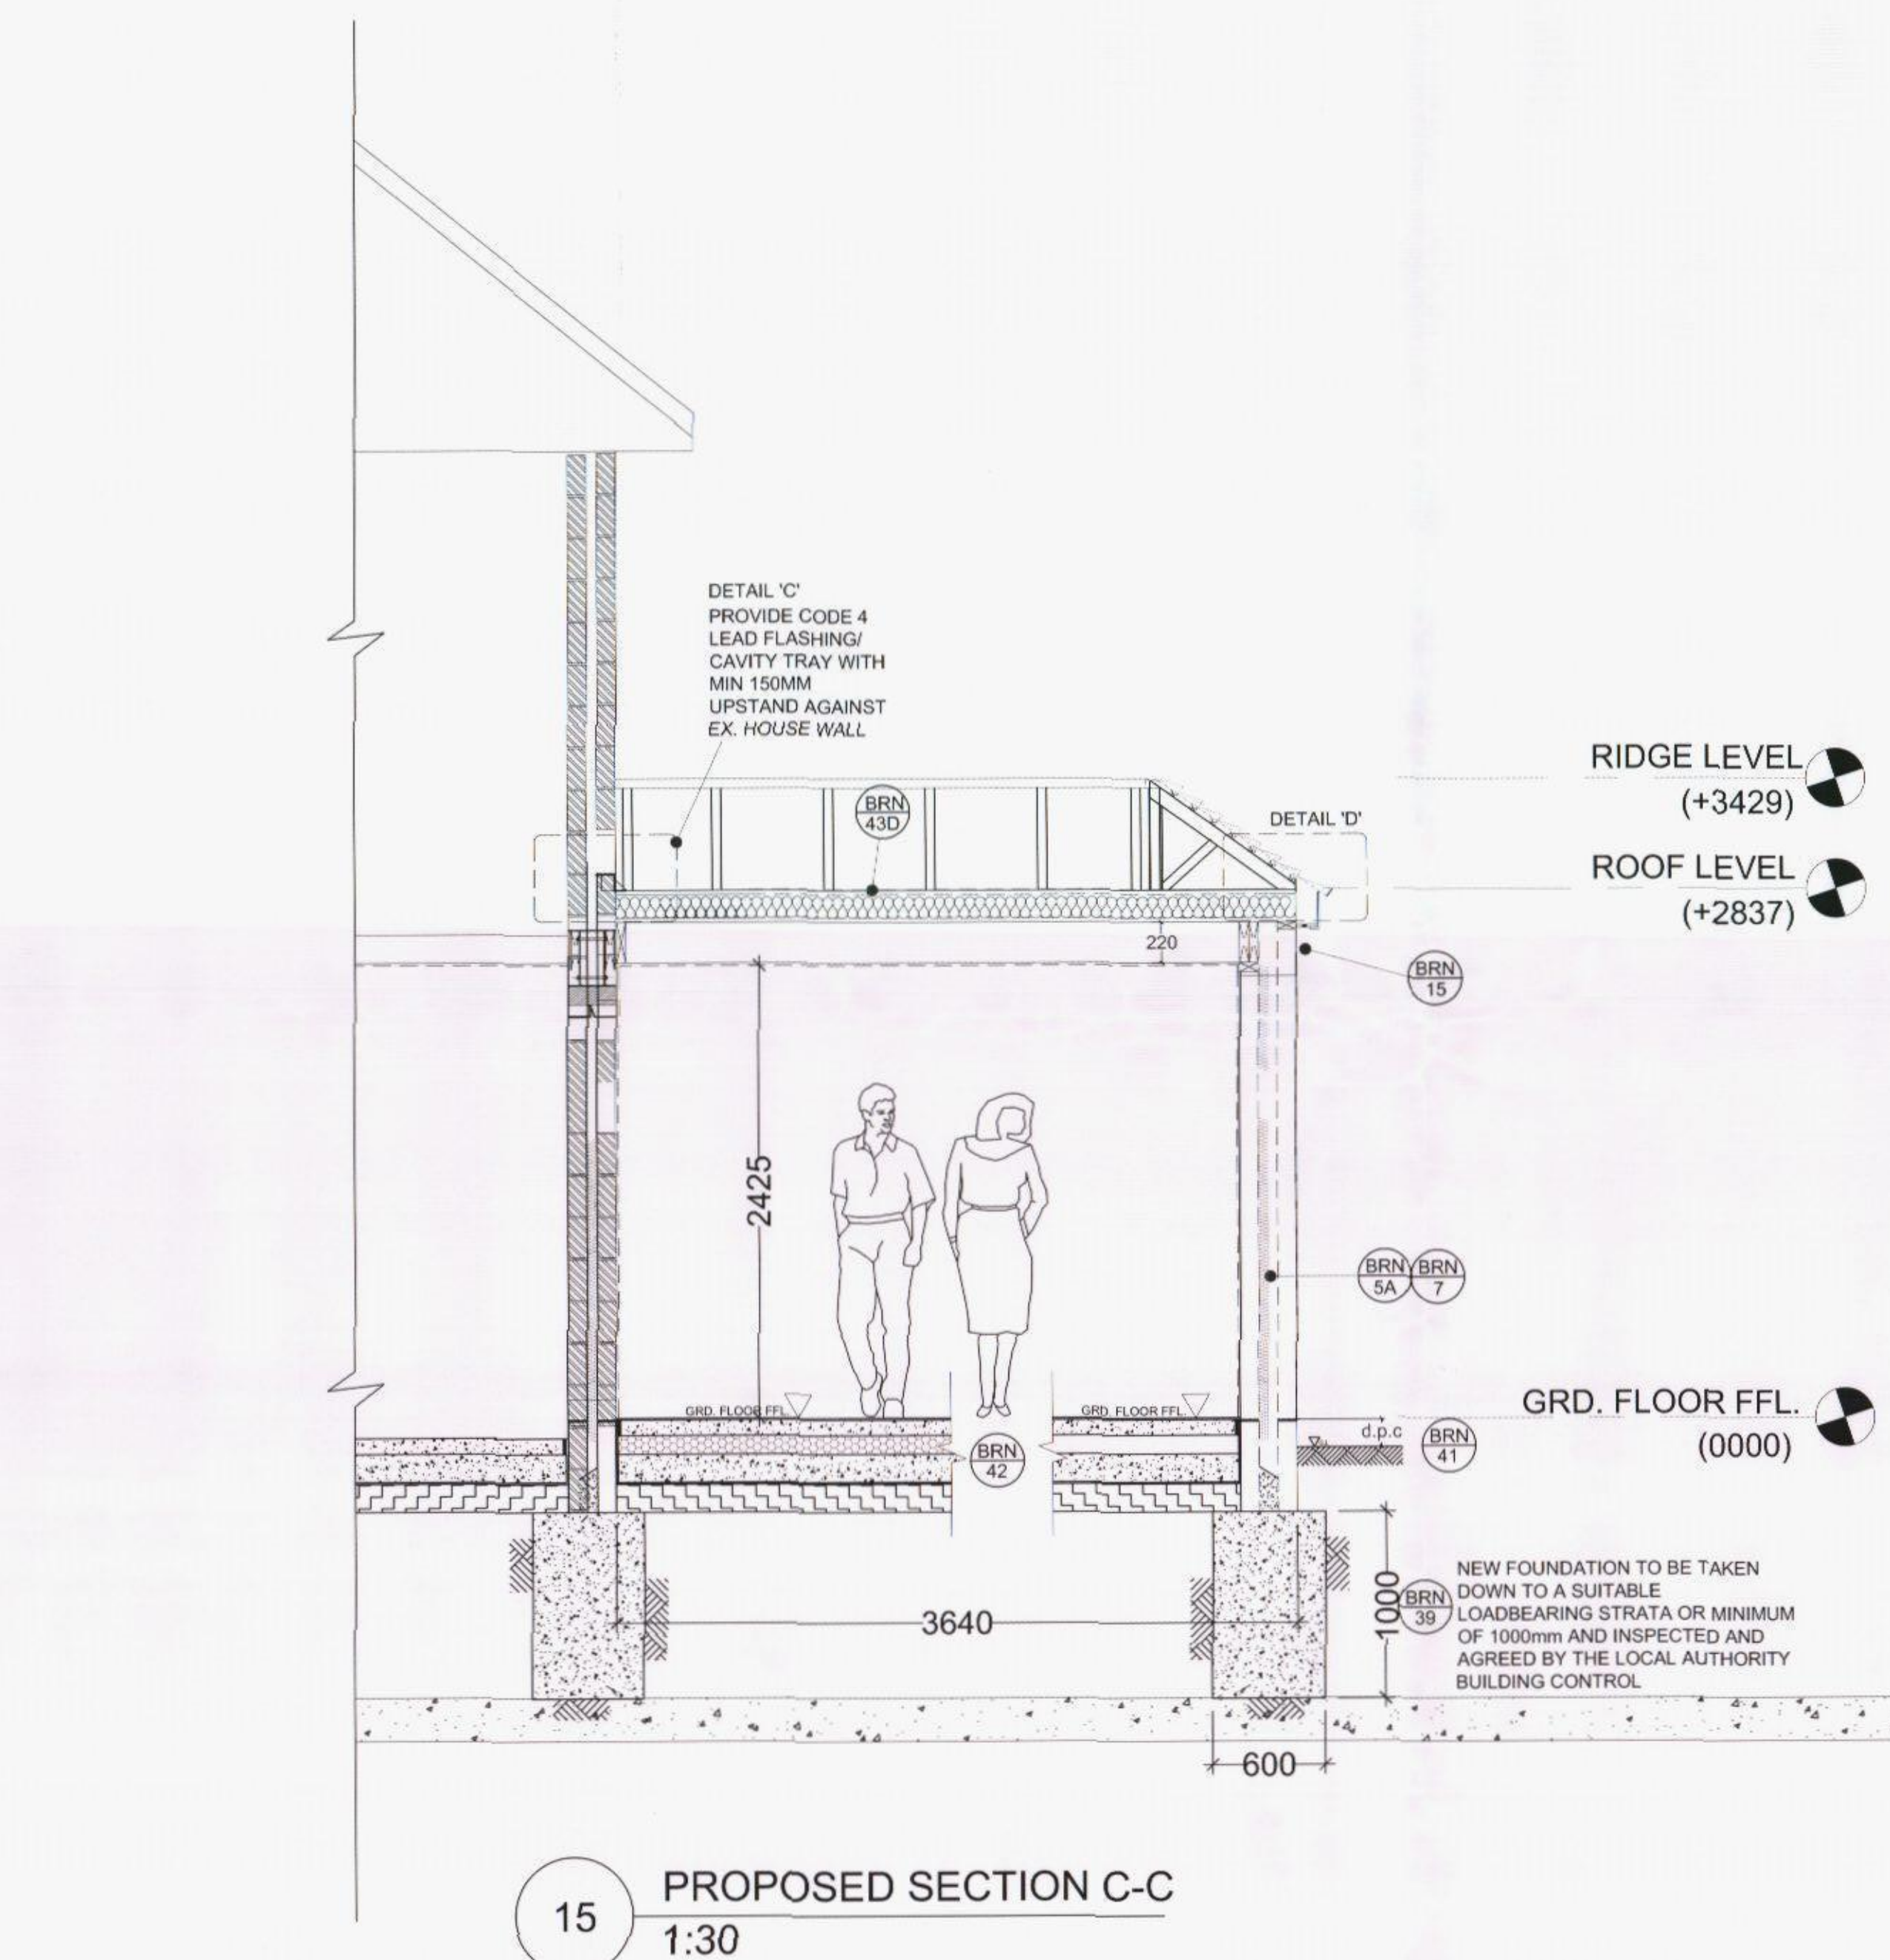

NOTE:
DRAWING: KAS 01A TO BE USED IN CONJUNCTION WITH ASSOCIATED BUILDING REGULATIONS NOTES KAS/BRN.
DIRECTIONAL NORTH ARROW SHOWN ON BLOCK & LOCATION PLANS.

BRN 1 DENOTES ATTACHED BUILDING REGULATION NOTES
DENOTES ITEM No.

MODIFICATIONS

ISSUE:

TITLE
PROPOSED FIRST FLOOR EXTENSION ABOVE EXISTING
EXTERNAL MATERIAL CHANGE TO PROPERTY

CUSTOMER
MR K MIAH
15 BILLET AVENUE, WATERLOOVILLE
HANTS, PO7 7SZ

DRAWN BY:

DRAWING NO:
KAS 01A 2 OF 2

SCALE:

VARIES:

DATE:
16.06.2015

REVISION:
A A

DM designs
Turn your dreams into a building

RECEIVED
WANT BOROUGH COUNCIL
- 1 JUL 2015