





1 Level 00 GROUND FLOOR
1 : 200

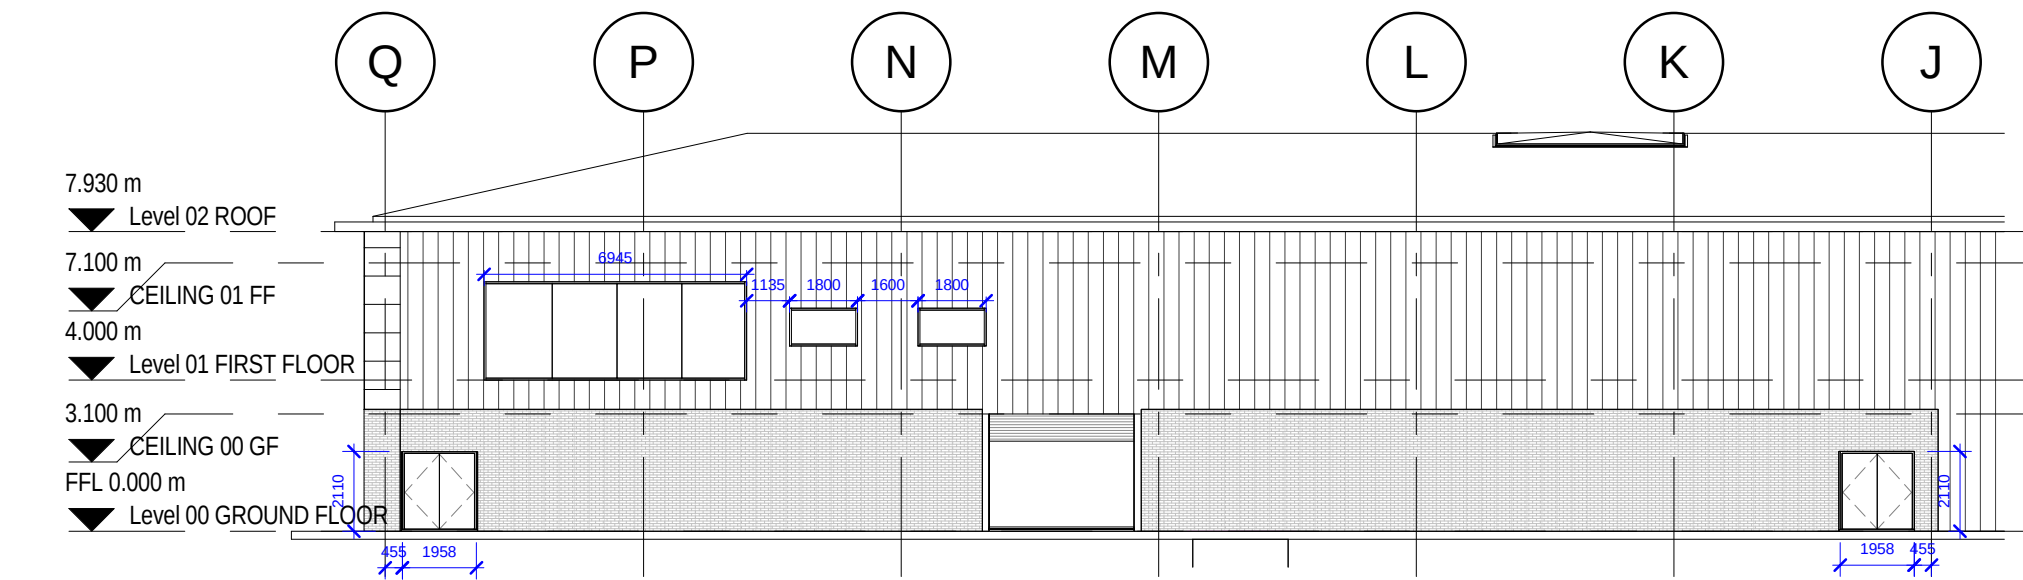


7 NORTH ELEVATION - REAR
1 : 200

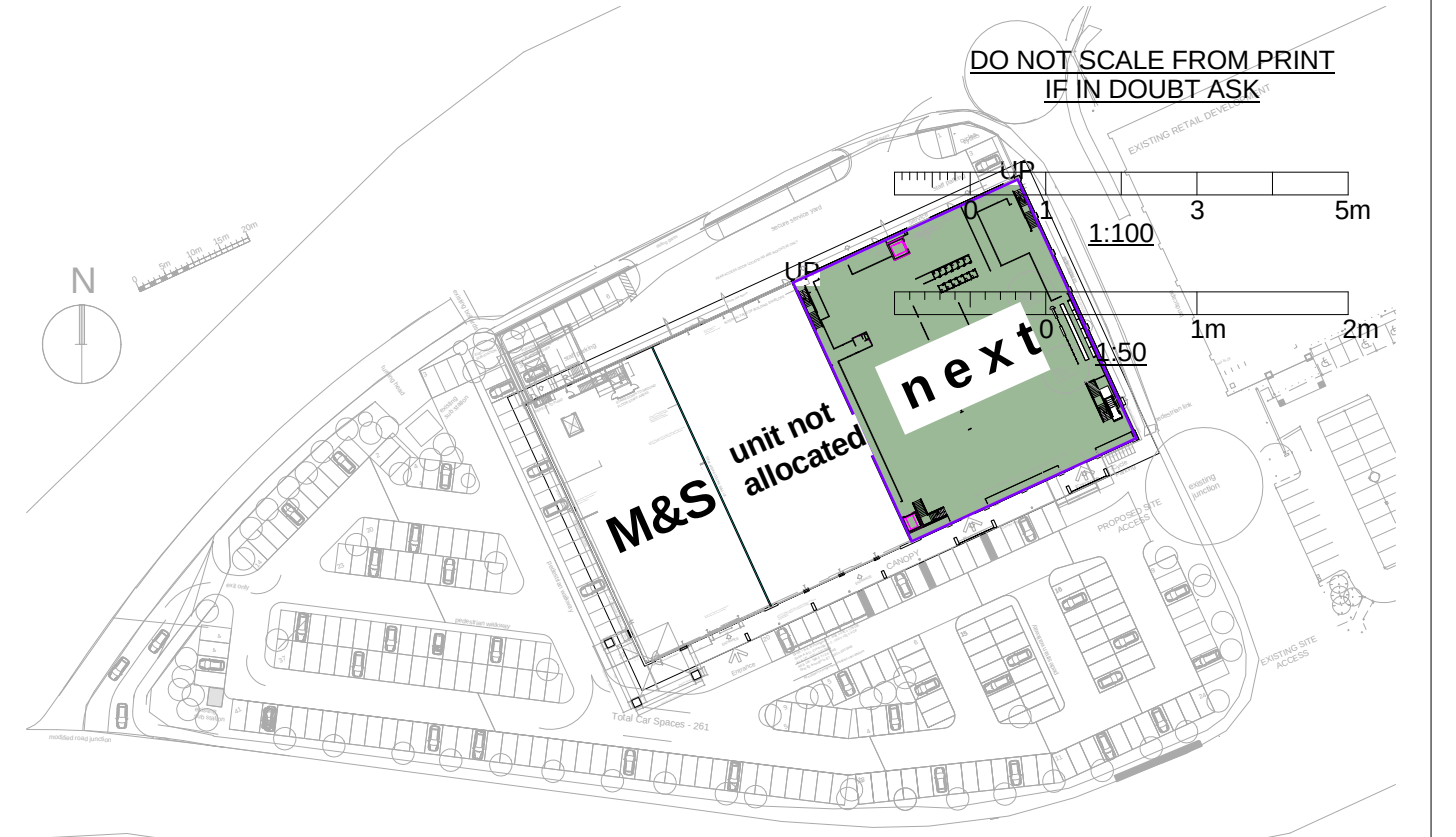


3 SITE PLAN
1 : 1250



2 Level 01 FIRST FLOOR
1 : 200

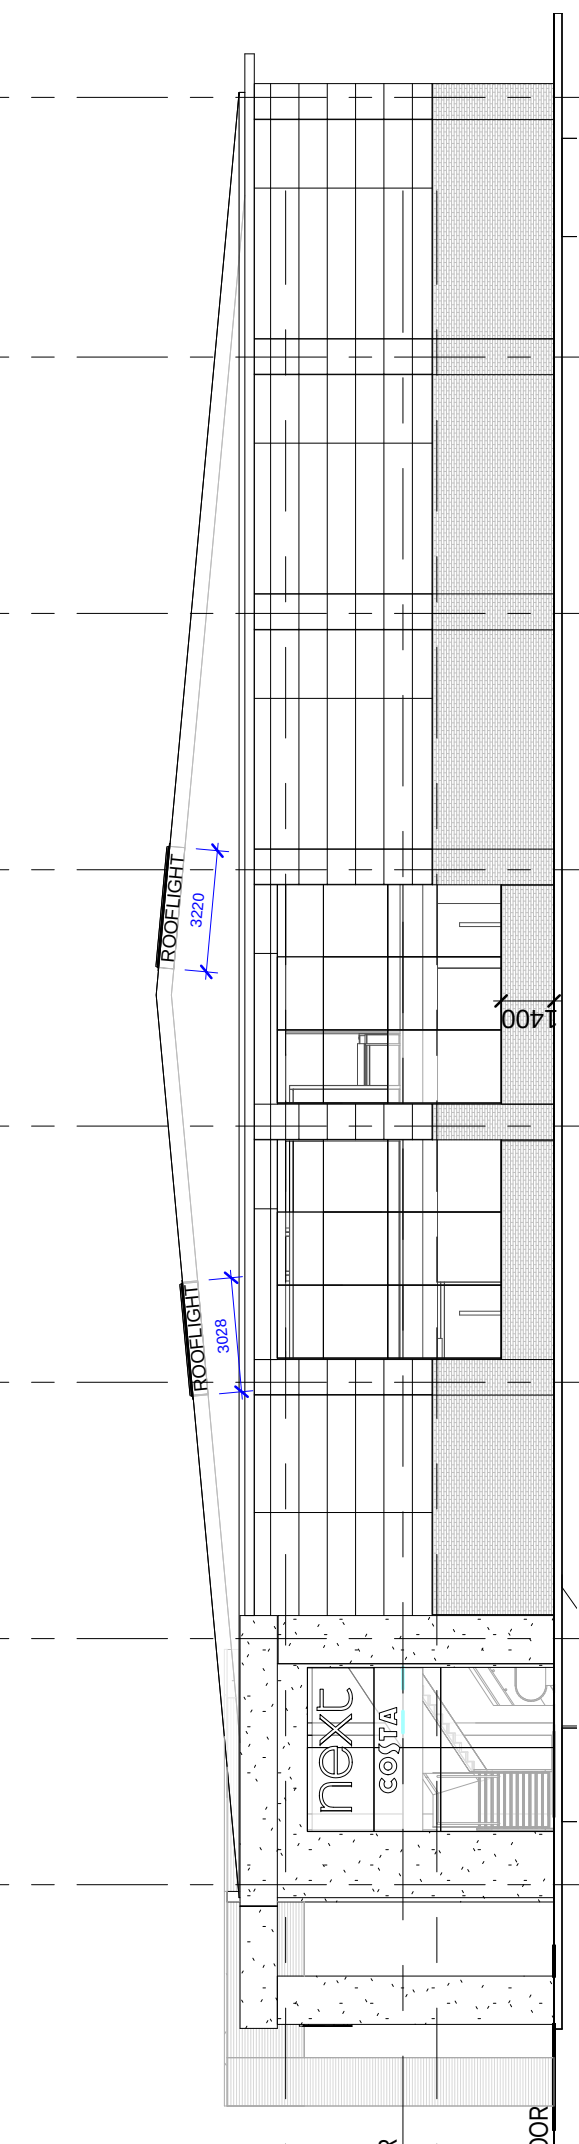

6 EAST ELEVATION - RETURN
1 : 200

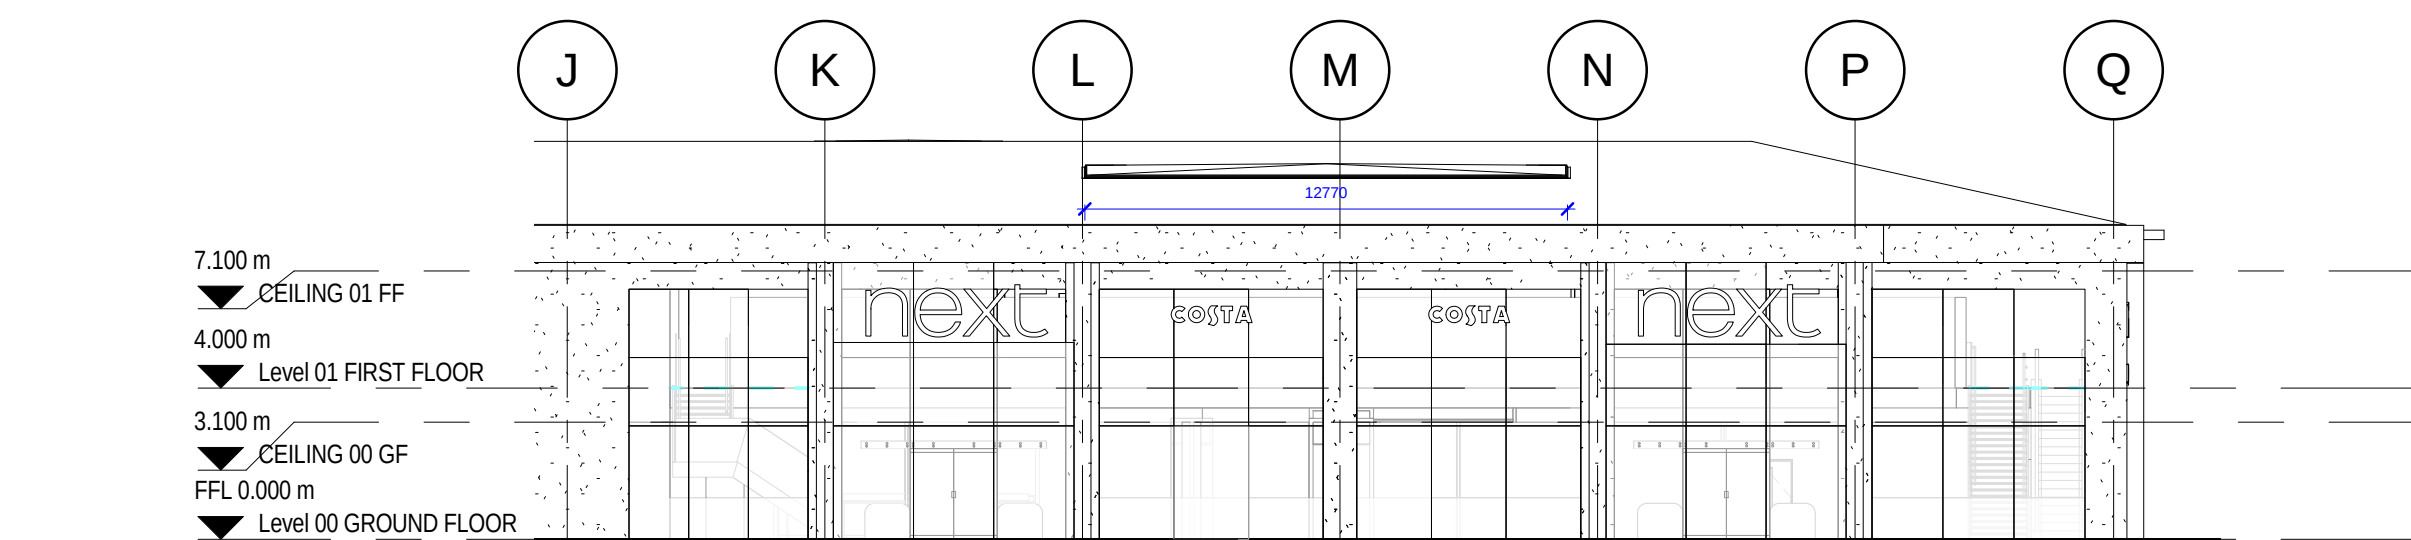

4 SOUTH ELEVATION - SHOPFRONT
1 : 200



5 3D View

STORE NAME									
SALES SQ FT									
FLOOR LEVEL	BASEMENT	GROUND	1ST FLOOR	2ND FLOOR	TOTAL	% EXISTING	% NEW	TOTAL	NET TO USABLE
00 FT	0	2884	1824	0	4708	0	100	4708	4708
NOTE: THE NET TO USABLE % IS BASED ON THE APPRAISED TOTAL EXCLUDING GATE									
WOMENS BREAKDOWN									
						WOMENS FASHION	879	100%	
						WOMENS SHOES	879	100%	
						WOMENS	0	0%	
						MENS FASHION	486	100%	
						MENS SHOES	486	100%	
						MENS	0	0%	
						HOME GROUND	0	100%	
						HOME FIRST	3145	100%	
						CONSERVATORY	0	0%	
						GARDEN	0	0%	
						TOTAL	3895	100%	

Rev.	Date	Drawn	Description
P	07.05.15	SCR	Capex comments 05.05.15
N	30.04.15	SCR	Branch review comments 22.04.15 + 27.04.15
M	21.04.15	SCR	Capex meeting (20.04.15) comments
L	20.04.15	SCR	Customer lift repositioned for CAPEX. MW width at'd to 15m.
K	05.03.15	SCR	Staffroom window at'd. Set-out dims added.
J	11.02.15	SCR	Details added for LLS - sanitary + lifts repositioned
H	09.01.15	SCR	Added new glaze opening on the return elevation
G	29.12.14	SCR	New LBSs drops
next			
Shopping Department			
Bedford Road			
Enderby			
LE19 4AT			
Tel: +44 (0) 844 844 8888			
Tel: +44 (0) 116 284 2111			